


Site Plan 1:200

Do not scale directly from this drawing. All discrepancies are to be brought to the attention of the below office.

The copyright to this drawing is owned by studio 11 architecture.

The details and information shown hereon relating to existing underground drains, main services, cables, etc. and existing structural details, are as obtained by normal survey observation method. Although all reasonable effort has been made, no guarantee can be made or given for the completeness or accuracy of this information.

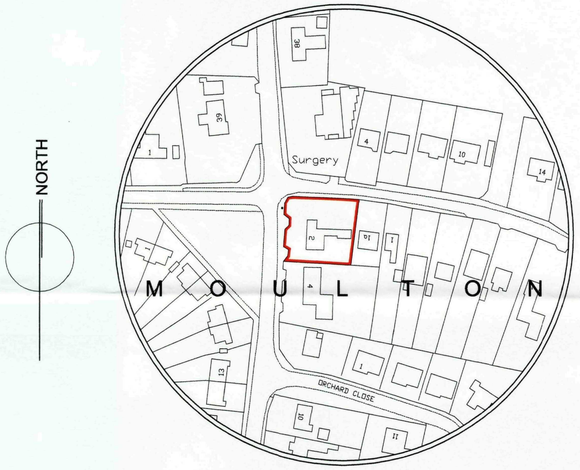

Location Plan 1:1250

SHDC
Planning & Development
15 DEC 2010
Ref: 1035-10

PLANNING APPLICATION

REVISION	DATE	DRAWN	DESCRIPTION
C	17.12.2010	KB	Dimensions to boundaries added to site plan.
B	01.12.2010	KB	Notes to site plan revised.
A	19.11.2010	KB	Garage roof plan revised.

CLIENT Mr & Mrs Walters

PROJECT Alterations & Extensions to 2 Station Road, Moulton, Lincolnshire

DRAWING Planning Drawing - Site Plan & Location Plan

SCALE 1:1250, 1:200 @ A2 **DRAWN** KB **DATE** 16.09.2010

DRAWING NO. 018.PD.03

STUDIO 11 ARCHITECTURE LTD, 11 HUNTINGDON CLOSE, HOLBEACH, LINCOLNSHIRE, PE12 7QZ
T: 07920 023886 E: design@studio11architecture.co.uk W: www.studio11architecture.co.uk


Do not scale directly from this drawing. All discrepancies are to be brought to the attention of the below office.

The copyright to this drawing is owned by studio 11 architecture.

The details and information shown hereon relating to existing underground drains, main services, cables, etc. and existing structural details, are as obtained by normal survey observation method. Although all reasonable effort has been made, no guarantee can be made or given for the completeness or accuracy of this information.



West Elevation

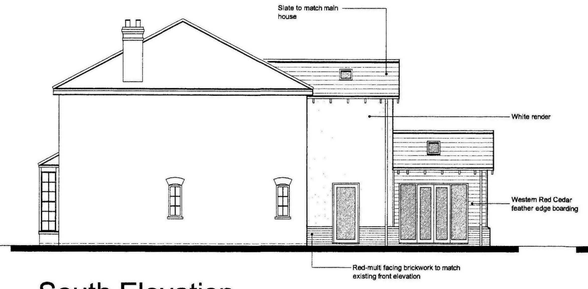


South Elevation




East Elevation



North Elevation

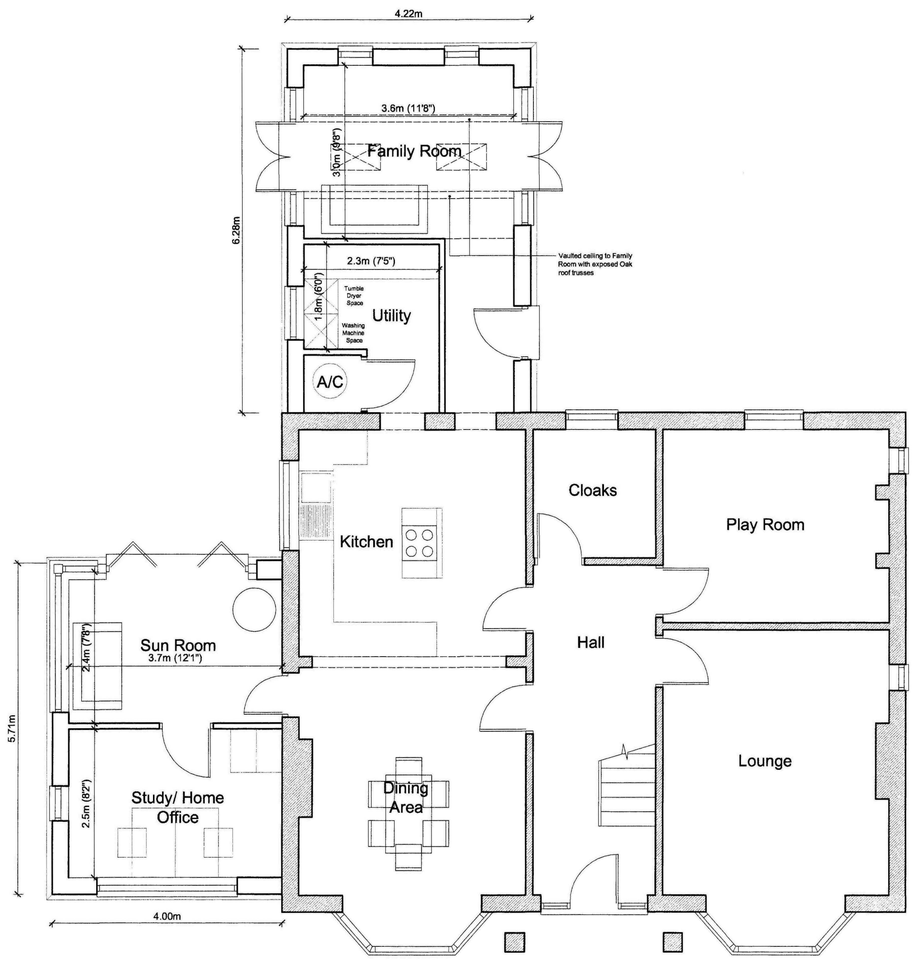

Ground Floor Plan

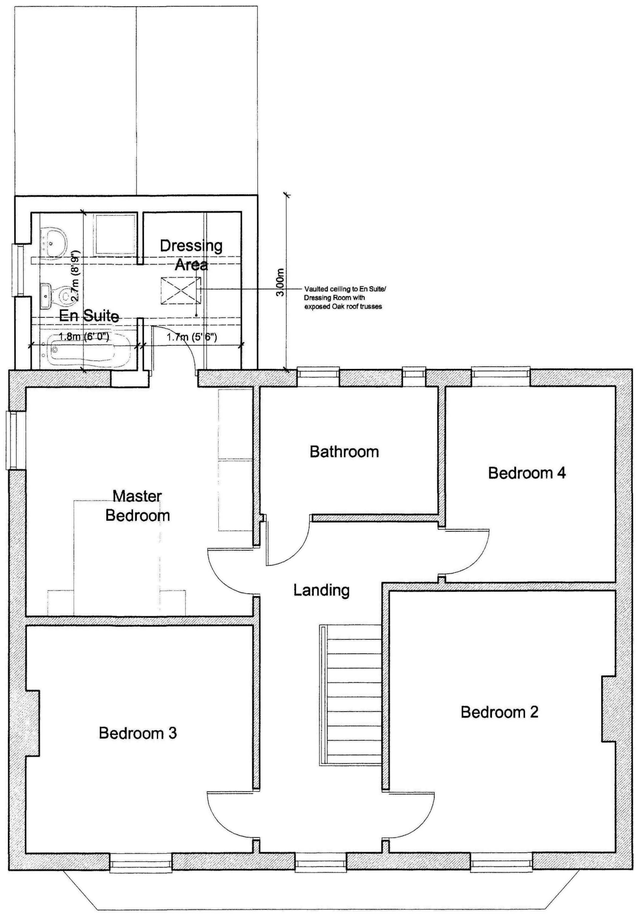

First Floor Plan

SHDC
Planning & Development
15 DEC 2010
Ref: 10/35/10

PLANNING APPLICATION

REVISION	DATE	DRAWN	DESCRIPTION
B	14.11.2010	KB	Study/ Sun Room revised following client discussions.
A	02.10.2010	KB	Study/ Sun Room north and east elevation revised.

CLIENT Mr & Mrs Walters

PROJECT Alterations & Extensions to 2 Station Road, Moulton, Lincolnshire

DRAWING Planning Drawing - Floor Plans & Elevations

SCALE 1:100 & 1: 50 @ A1 **DRAWN** KB **DATE** 16.09.2010

STUDIO 11 architecture


DRAWING NO. 018.PD.01

STUDIO 11 ARCHITECTURE LTD, 11 HUNTINGDON CLOSE, HOLBEACH, LINCOLNSHIRE. PE12 7QZ
T: 07920 023886 E: design@studio11architecture.co.uk W: www.studio11architecture.co.uk


Do not scale directly from this drawing. All discrepancies are to be brought to the attention of the below office.

The copyright to this drawing is owned by studio 11 architecture.


The details and information shown hereon relating to existing underground drains, main services, cables, etc. and existing structural details, are as obtained by normal survey observation method. Although all reasonable effort has been made, no guarantee can be made or given for the completeness or accuracy of this information.

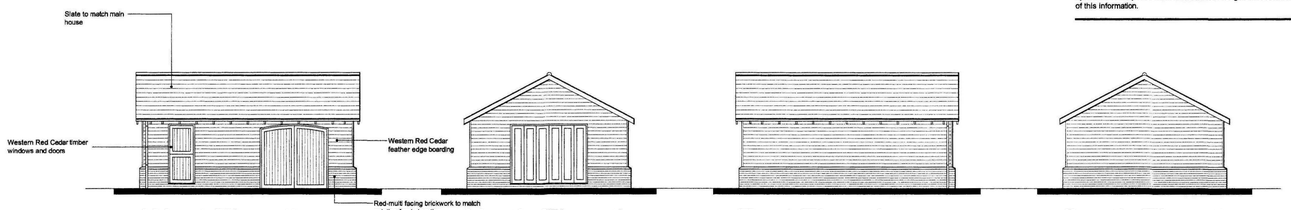

West Elevation | North Elevation | East Elevation | South Elevation

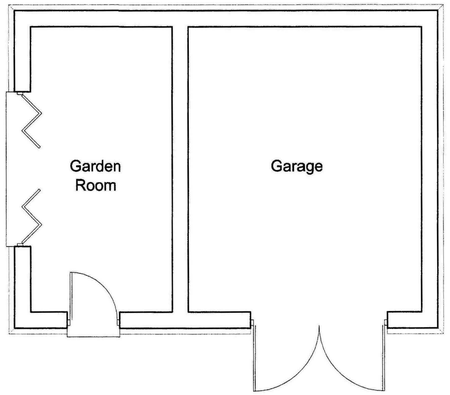

Ground Floor Plan

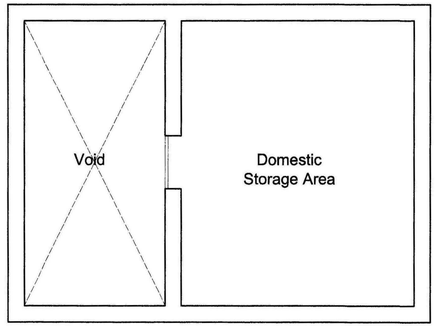

First Floor Plan

SHDC
Planning & Development
15 DEC 2010
Ref: 1035-10

PLANNING APPLICATION

REVISION	DATE	DRAWN	DESCRIPTION
A	14.11.2010	KB	Garden Room revised following client discussions.

CLIENT Mr & Mrs Walters

PROJECT Alterations & Extensions to 2 Station Road, Moulton, Lincolnshire

DRAWING Planning Drawing - Garage/ Garden Room Plans & Elevations

SCALE 1:100, 1:50 @ A2 **DRAWN** KB **DATE** 16.09.2010


STUDIO 11 architecture

DRAWING NO. 018.PD.02

STUDIO 11 ARCHITECTURE LTD, 11 HUNTINGDON CLOSE, HOLBEACH, LINCOLNSHIRE. PE12 7QZ
T: 07920 023886 E: design@studio11architecture.co.uk W: www.studio11architecture.co.uk



West Elevation

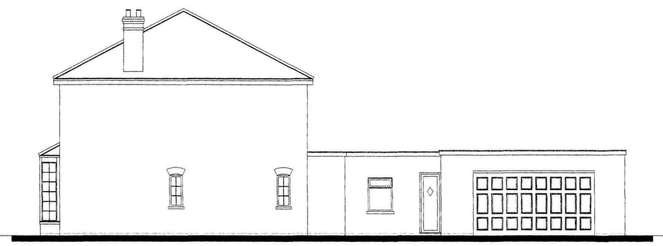

South Elevation




East Elevation


Do not scale directly from this drawing. All discrepancies are to be brought to the attention of the below office.

The copyright to this drawing is owned by studio 11 architecture.


The details and information shown hereon relating to existing underground drains, main services, cables, etc. and existing structural details, are as obtained by normal survey observation method. Although all reasonable effort has been made, no guarantee can be made or given for the completeness or accuracy of this information.

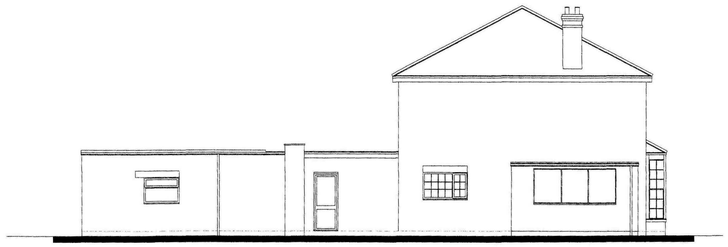

North Elevation

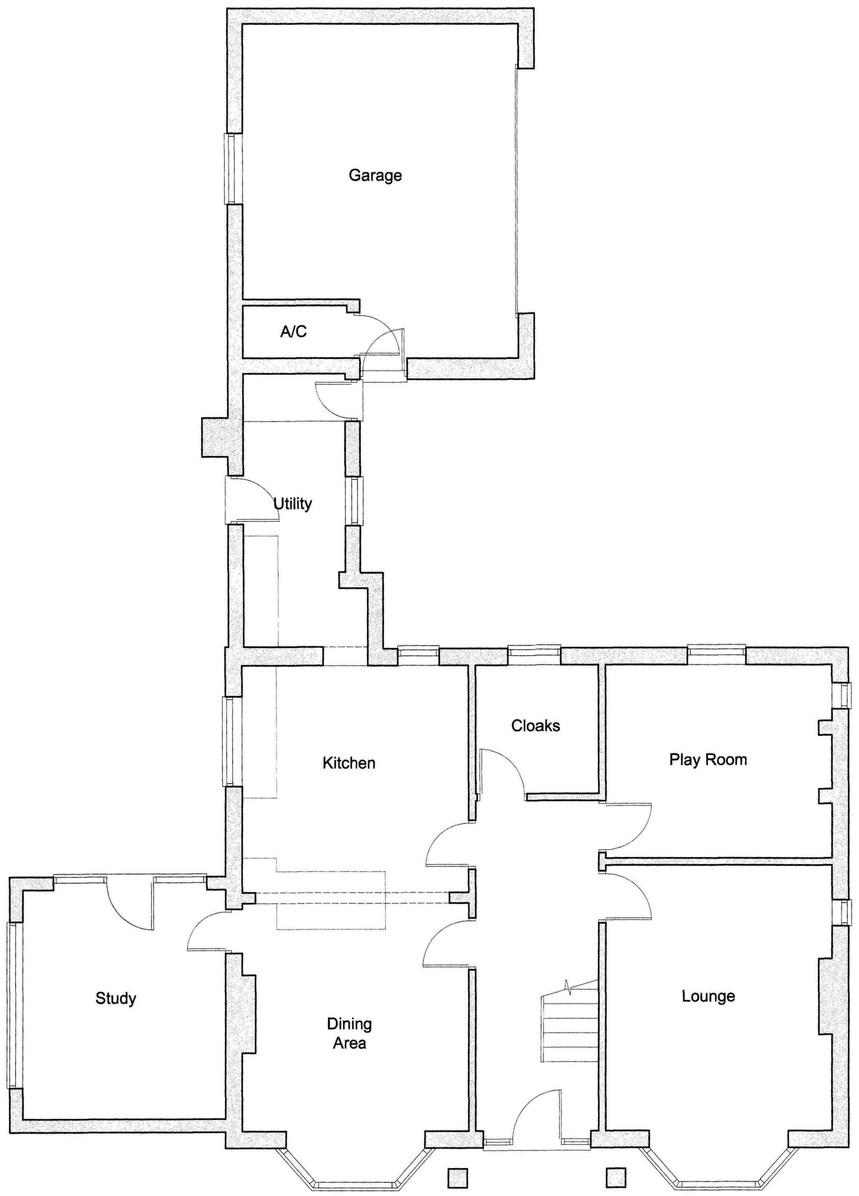

Ground Floor Plan

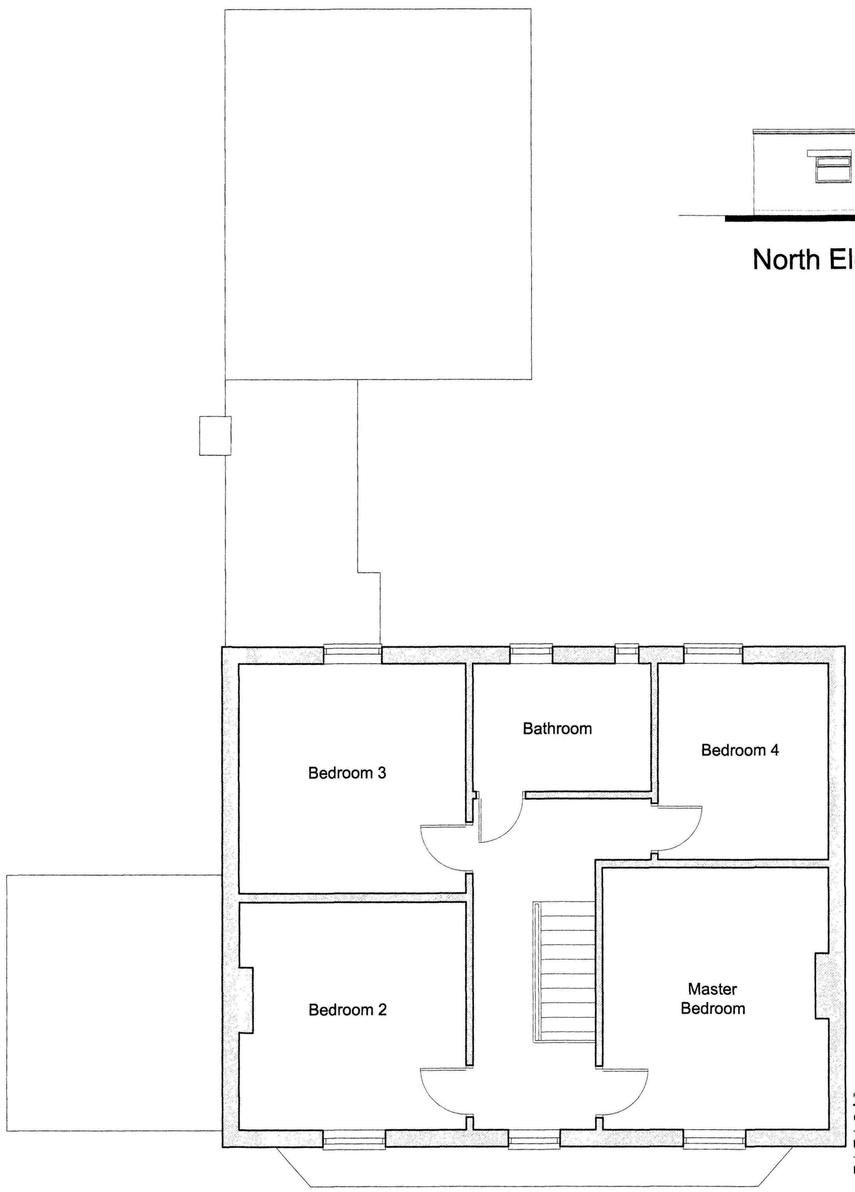

First Floor Plan

SHDC
Planning & Development
15 DEC 2010
Ref: 1035-10

REVISION	DATE	DRAWN	DESCRIPTION

CLIENT	Mr & Mrs Walters
PROJECT	Alterations & Extensions to 2 Station Road, Moulton, Lincolnshire
DRAWING	Floor Plans & Elevations as Existing
SCALE	1:100 & 1: 50 @ A1 **DRAWN** KB **DATE** 24.04.2010

STUDIO 11 architecture

DRAWING NO. 018.SD.01

STUDIO 11 ARCHITECTURE LTD, 11 HUNTINGDON CLOSE, HOLBEACH, LINCOLNSHIRE, PE12 7QZ
T: 07920 023886 E: design@studio11architecture.co.uk W: www.studio11architecture.co.uk