

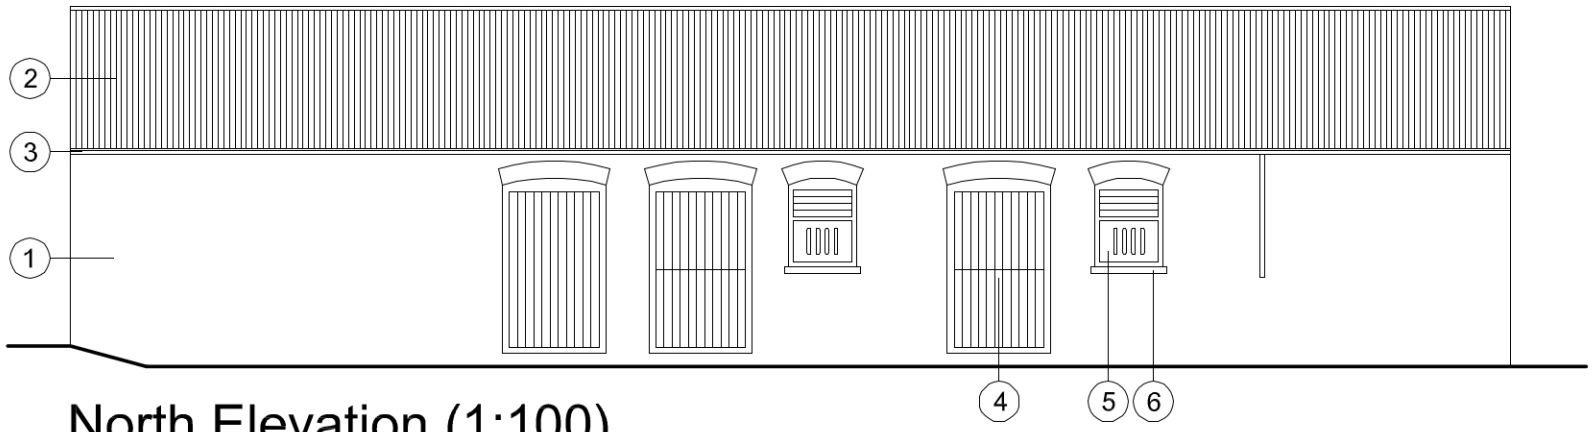



North Elevation (1:100)

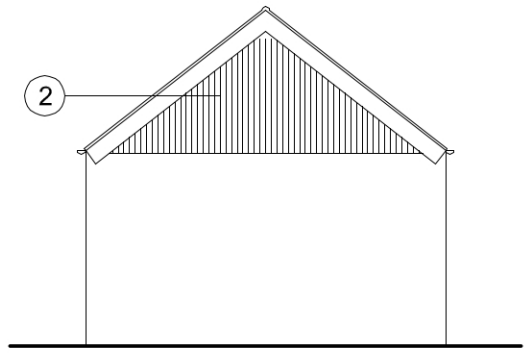


East Elevation

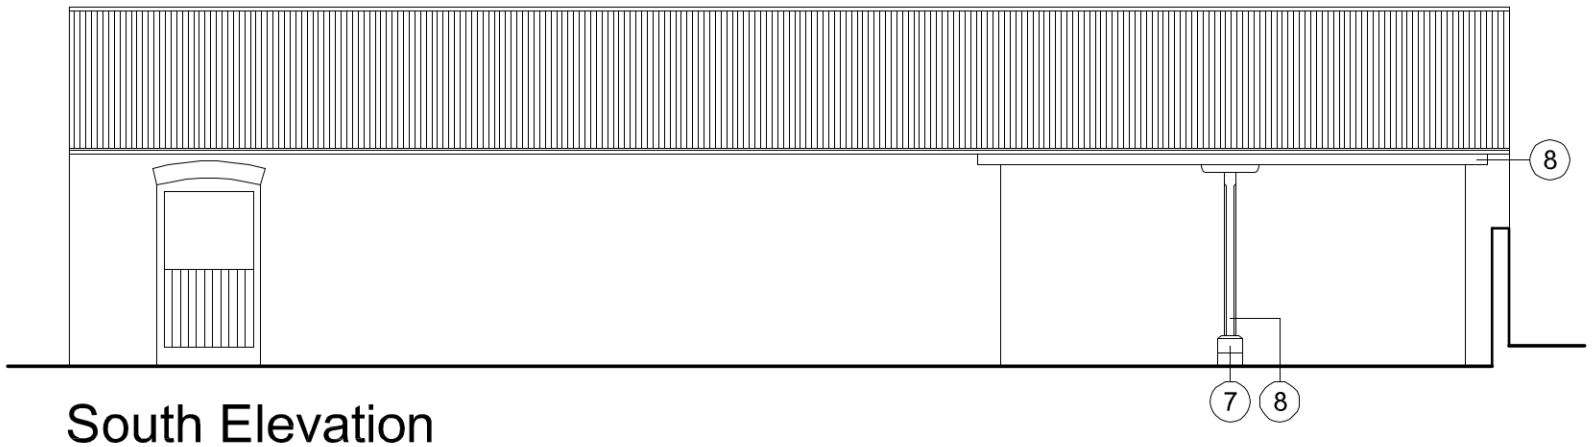


South Elevation

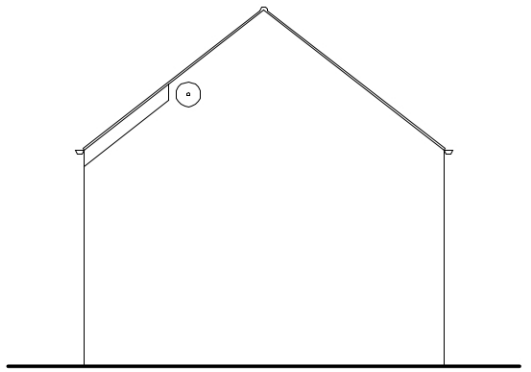

West Elevation

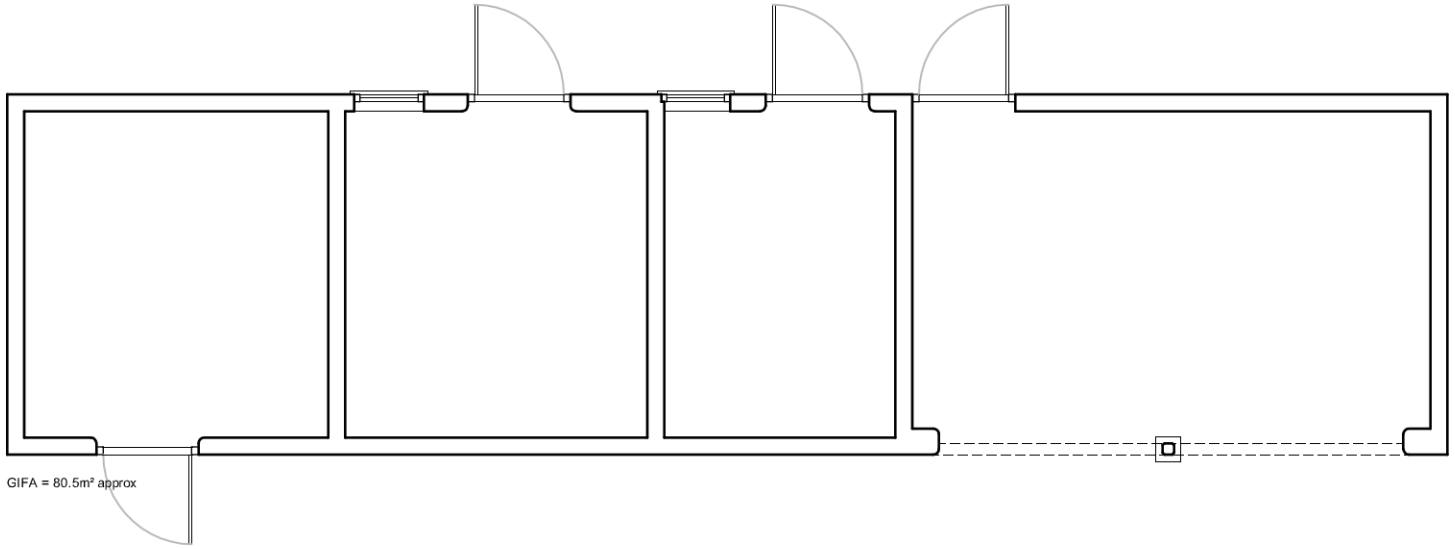


Ground Floor Plan (1:100)

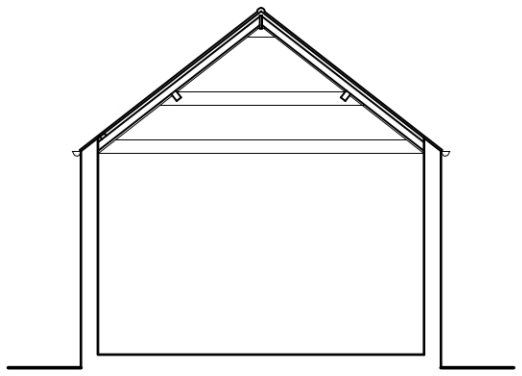

Section (1:100)



Roof Plan (1:100)

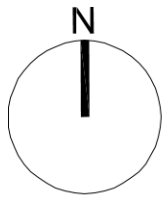



All dimensions to be verified on site by Main Contractor before the start of any shop drawings or work whatsoever either on their own behalf or that of sub-contractors.

Report any discrepancies to the Contract Administrator at once.

This drawing is to be read with all relevant Architect's and Engineer's drawings and other relevant information.

Andrew M Wright Ltd. Registered in England & Wales No. 9399024. Registered office: 22 Crunch Street, Holbeach, Spalding, Lincs. PE12 7LL

LEGEND: DO NOT SCALE

Legend to materials:-

1 = Brickwork (red)

2 = Corrugated asbestos sheeting (natural)

3 = Metal rainwater goods on rise & fall brackets (black)

4 = Timber doors (stained)

5 = Timber windows (stained)

6 = Stone cills (natural)

7 = Stone support (natural)

8 = Timber column / beam (natural)

Revision:	Date:	Description:	Drw:	Chk:
P1	25.10.22	Planning Issue	AMW	ANW
D2	14.10.22	Draft Issue	AMW	ANW
D1	21.09.22	Draft Issue	AMW	ANW

ANDREW M WRIGHT LTD
CHARTERED ARCHITECT

26 Joys Bank, Holbeach St Johns, Spalding, Lincs, PE12 8SD
Telephone: 01406 540573 Mobile: 07940 914778

Project:
Bridge Farm
Whaplode Drove
Spalding
Lincolnshire

Drawing Title:
Existing Plans, Elevations & Section

Client:
Mr S Healing

Drawn:	Checked:	Date:	Scale:	Paper Size:
AMW	AMW	21.09.22	As shown	A3

Job No.:	Dwg No.:	Stage:	Revision:
092201	PD02	Planning	P1