
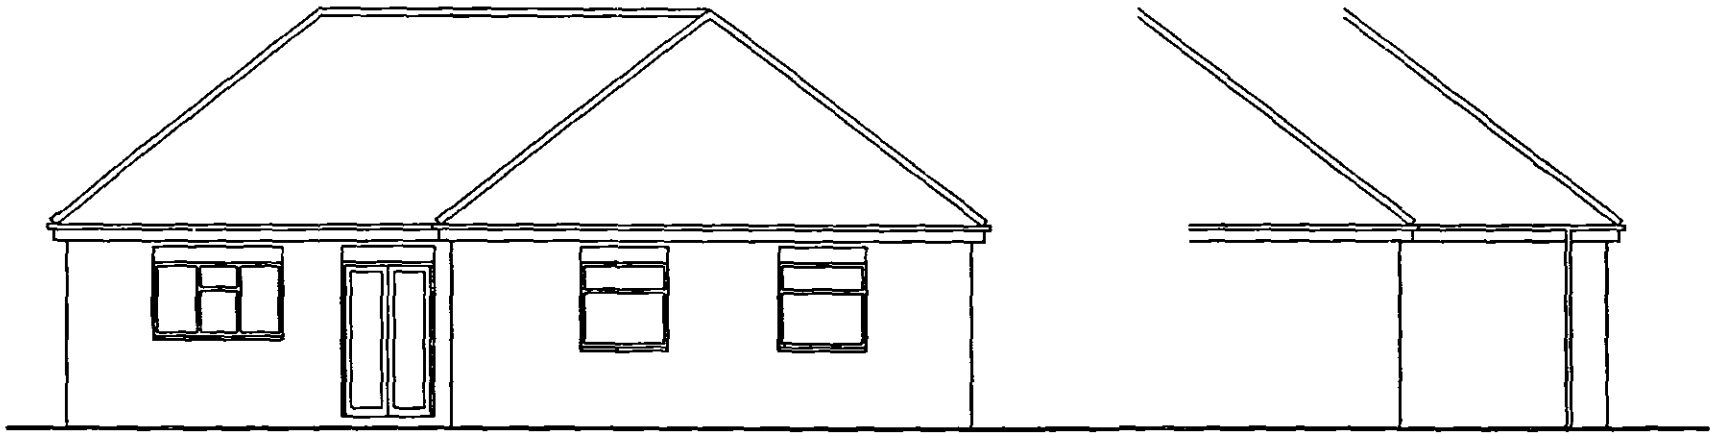


SIDE Elevation.

REAR Elevation.

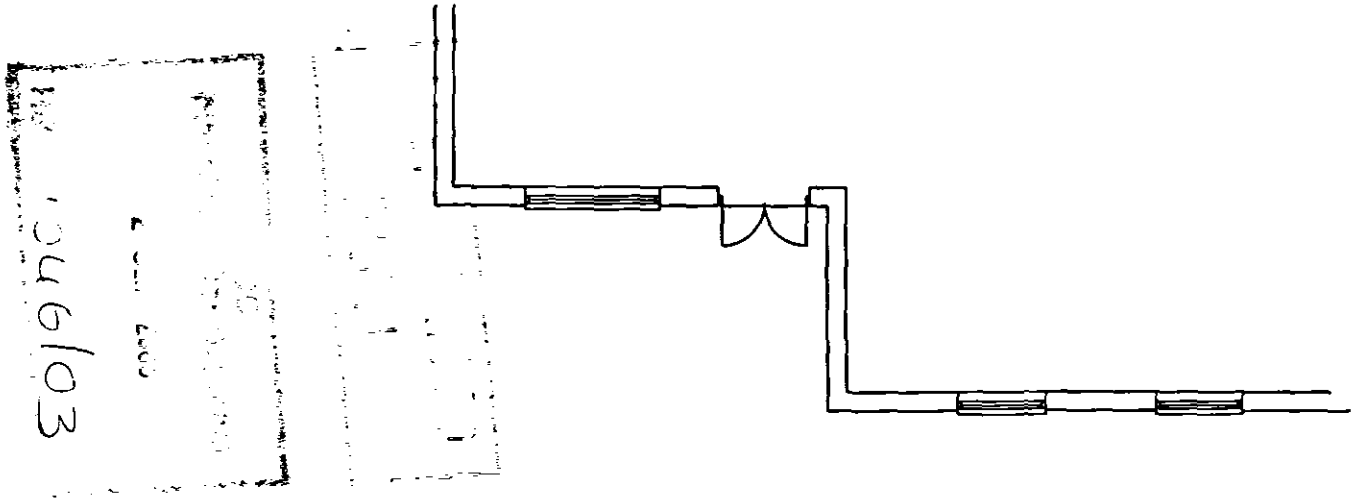

Part Ground Floor Plan

ALLEN / CREEK

PROPOSED CONSERVATORY
60 SEAS END ROAD
MOULTON SEAS END
SPALDING

EXISTING

ELEVATION

DESIGN - CONSTRUCTION
PROJECT MANAGEMENT

Amendment	Date	Description	Dr	Ch
A	29.08	LABELS AMENDED		

PLANNING

Scale: A4 - 1:100 | Date: 26/08/03

Drawn By: RDB | Checked | Approved

Drawing No: 2025/264/01 | Issue: A