

EXTERNAL MATERIALS AS HOUSE
inc. contrast. string course & arches

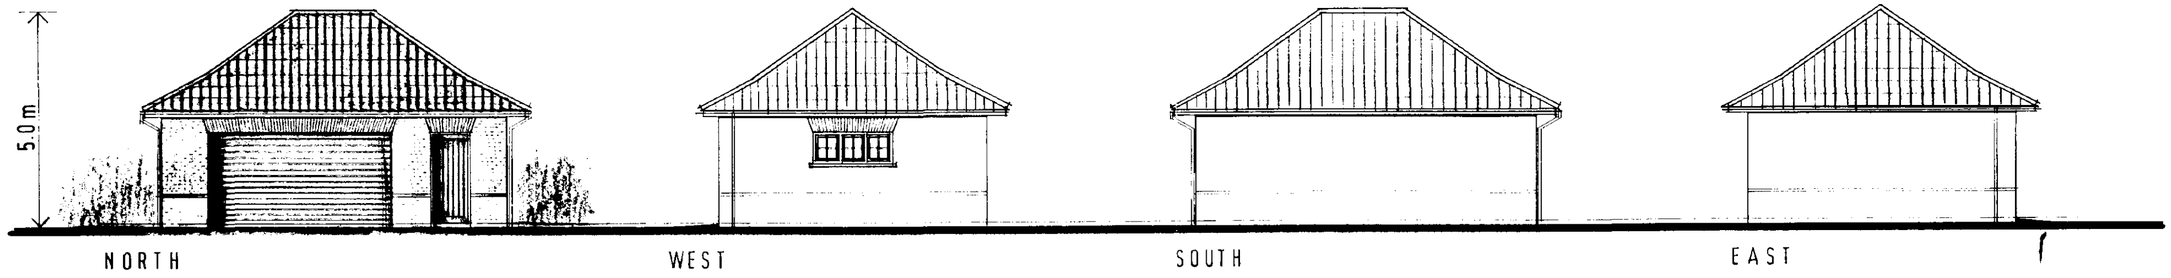

P R O P O S E D E L E V A T I O N S 1 : 100 scale

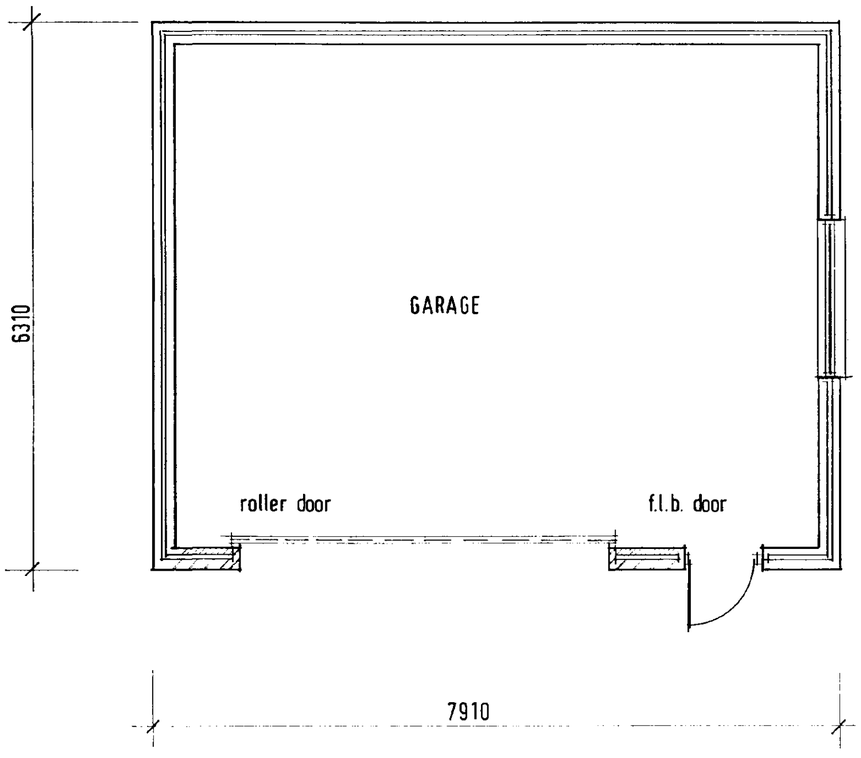

FLOOR LAYOUT 1:50

SOUTH HOLLAND DC
HOUSING & PLANNING
30 SEP 1997
Ref: 1050/97

Moulton Design

Planning & Architecture
63 East Cob Gate, Moulton, Lincolnshire PE12 6QJ
Tel / Fax 01406 370081 Principal : Alan J. Finch


Proposed Detached Dwelling
Broad Lane Moulton
(between No's 7 & 15)

for Mr. J.T. Biggadike

GARAGE PLAN & ELEVATIONS

scales 1: 50 ; 1: 100 date sept. 1997

drawn *alan j. finch* drg. no. **970602 / 03**

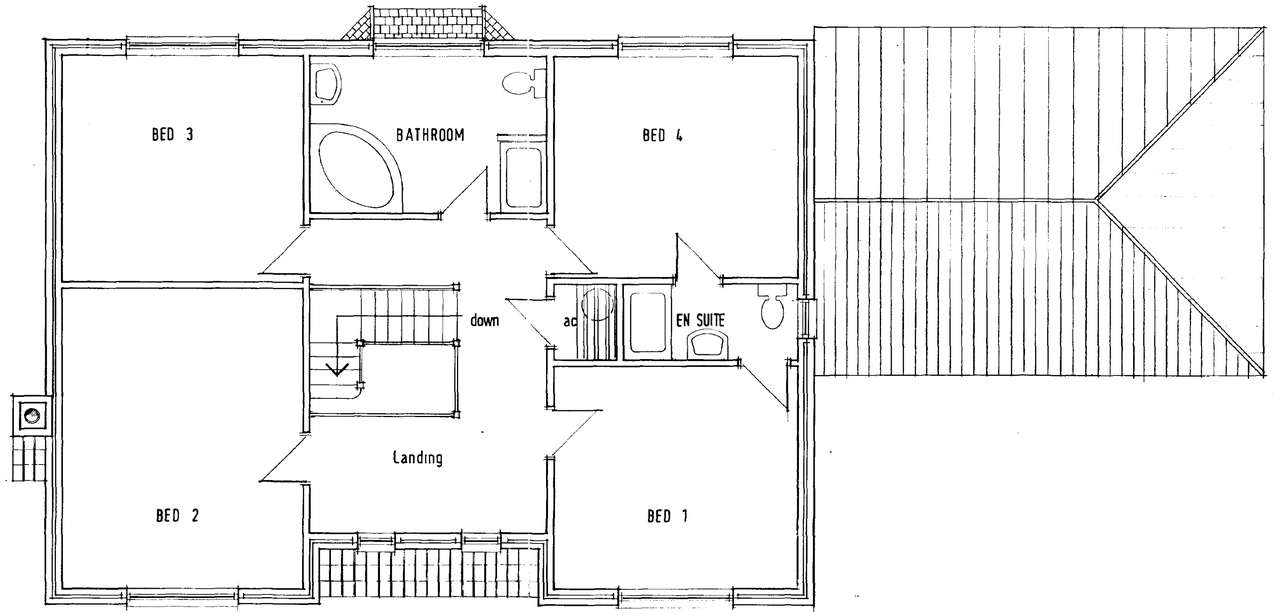


First




SOUTH - EAST (TO BROAD LANE)




NORTH - WEST

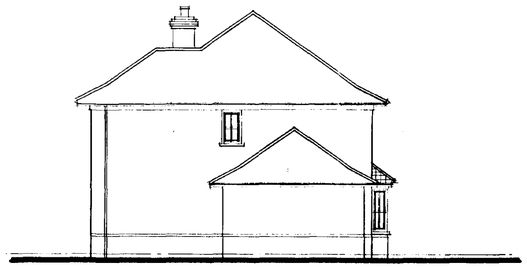

NORTH - EAST

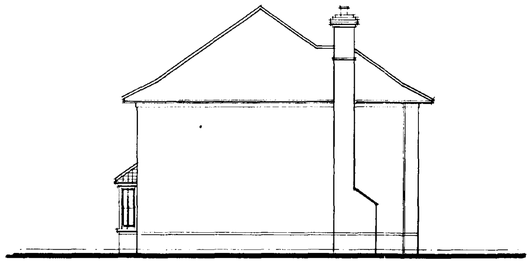

SOUTH - WEST

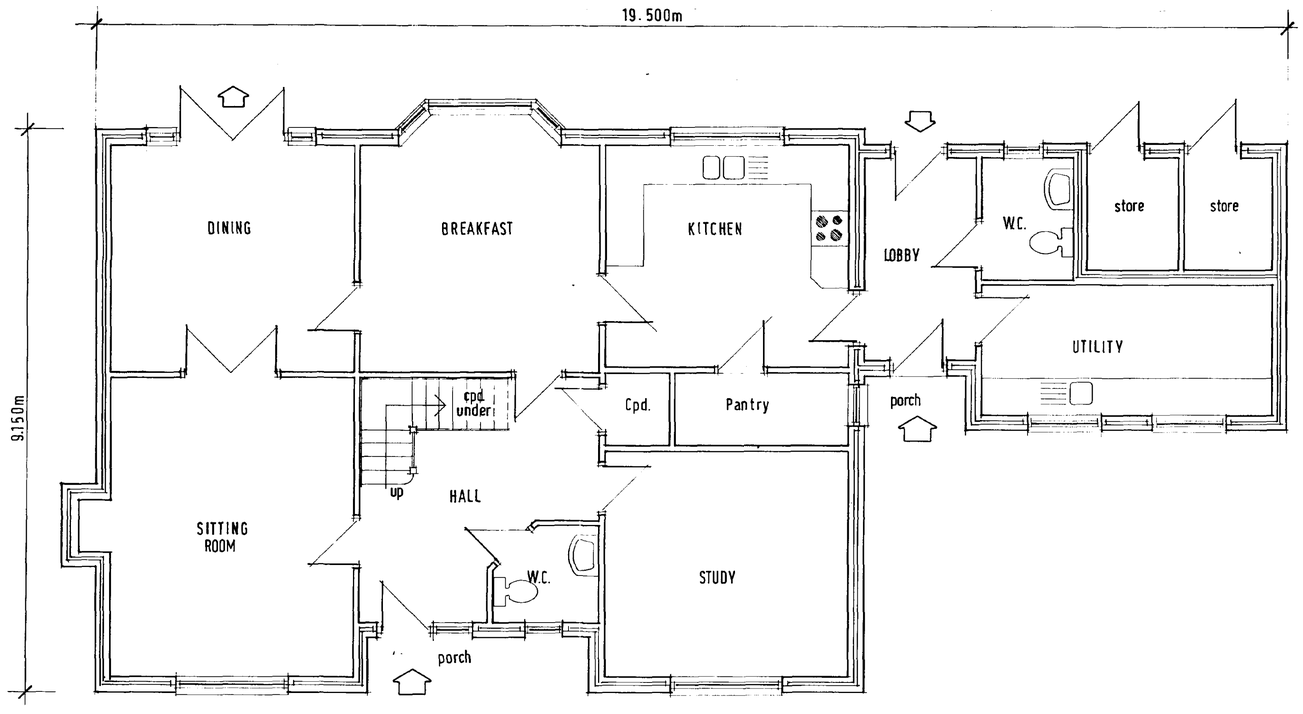

Ground

SOUTH HOLLAND DC
HOUSING & PLANNING
30 SEP 1997
Ref: 1050/97

DETERMINED PLAN

Moulton Design
Planning & Architecture
63 East Cob Gate, Moulton, Lincolnshire PE12 6QJ
Tel / Fax 01406 370081 Principal : Alan J. Finch


Proposed Detached Dwelling
Broad Lane Moulton
(between No's 7 & 15)

for Mr. J.T. Biggadike

FLOOR PLANS & ELEVATIONS


scales 1: 50 ; 1: 100 date sept. 1997

drawn *alan j. finch* drg. no. 970602 / 02

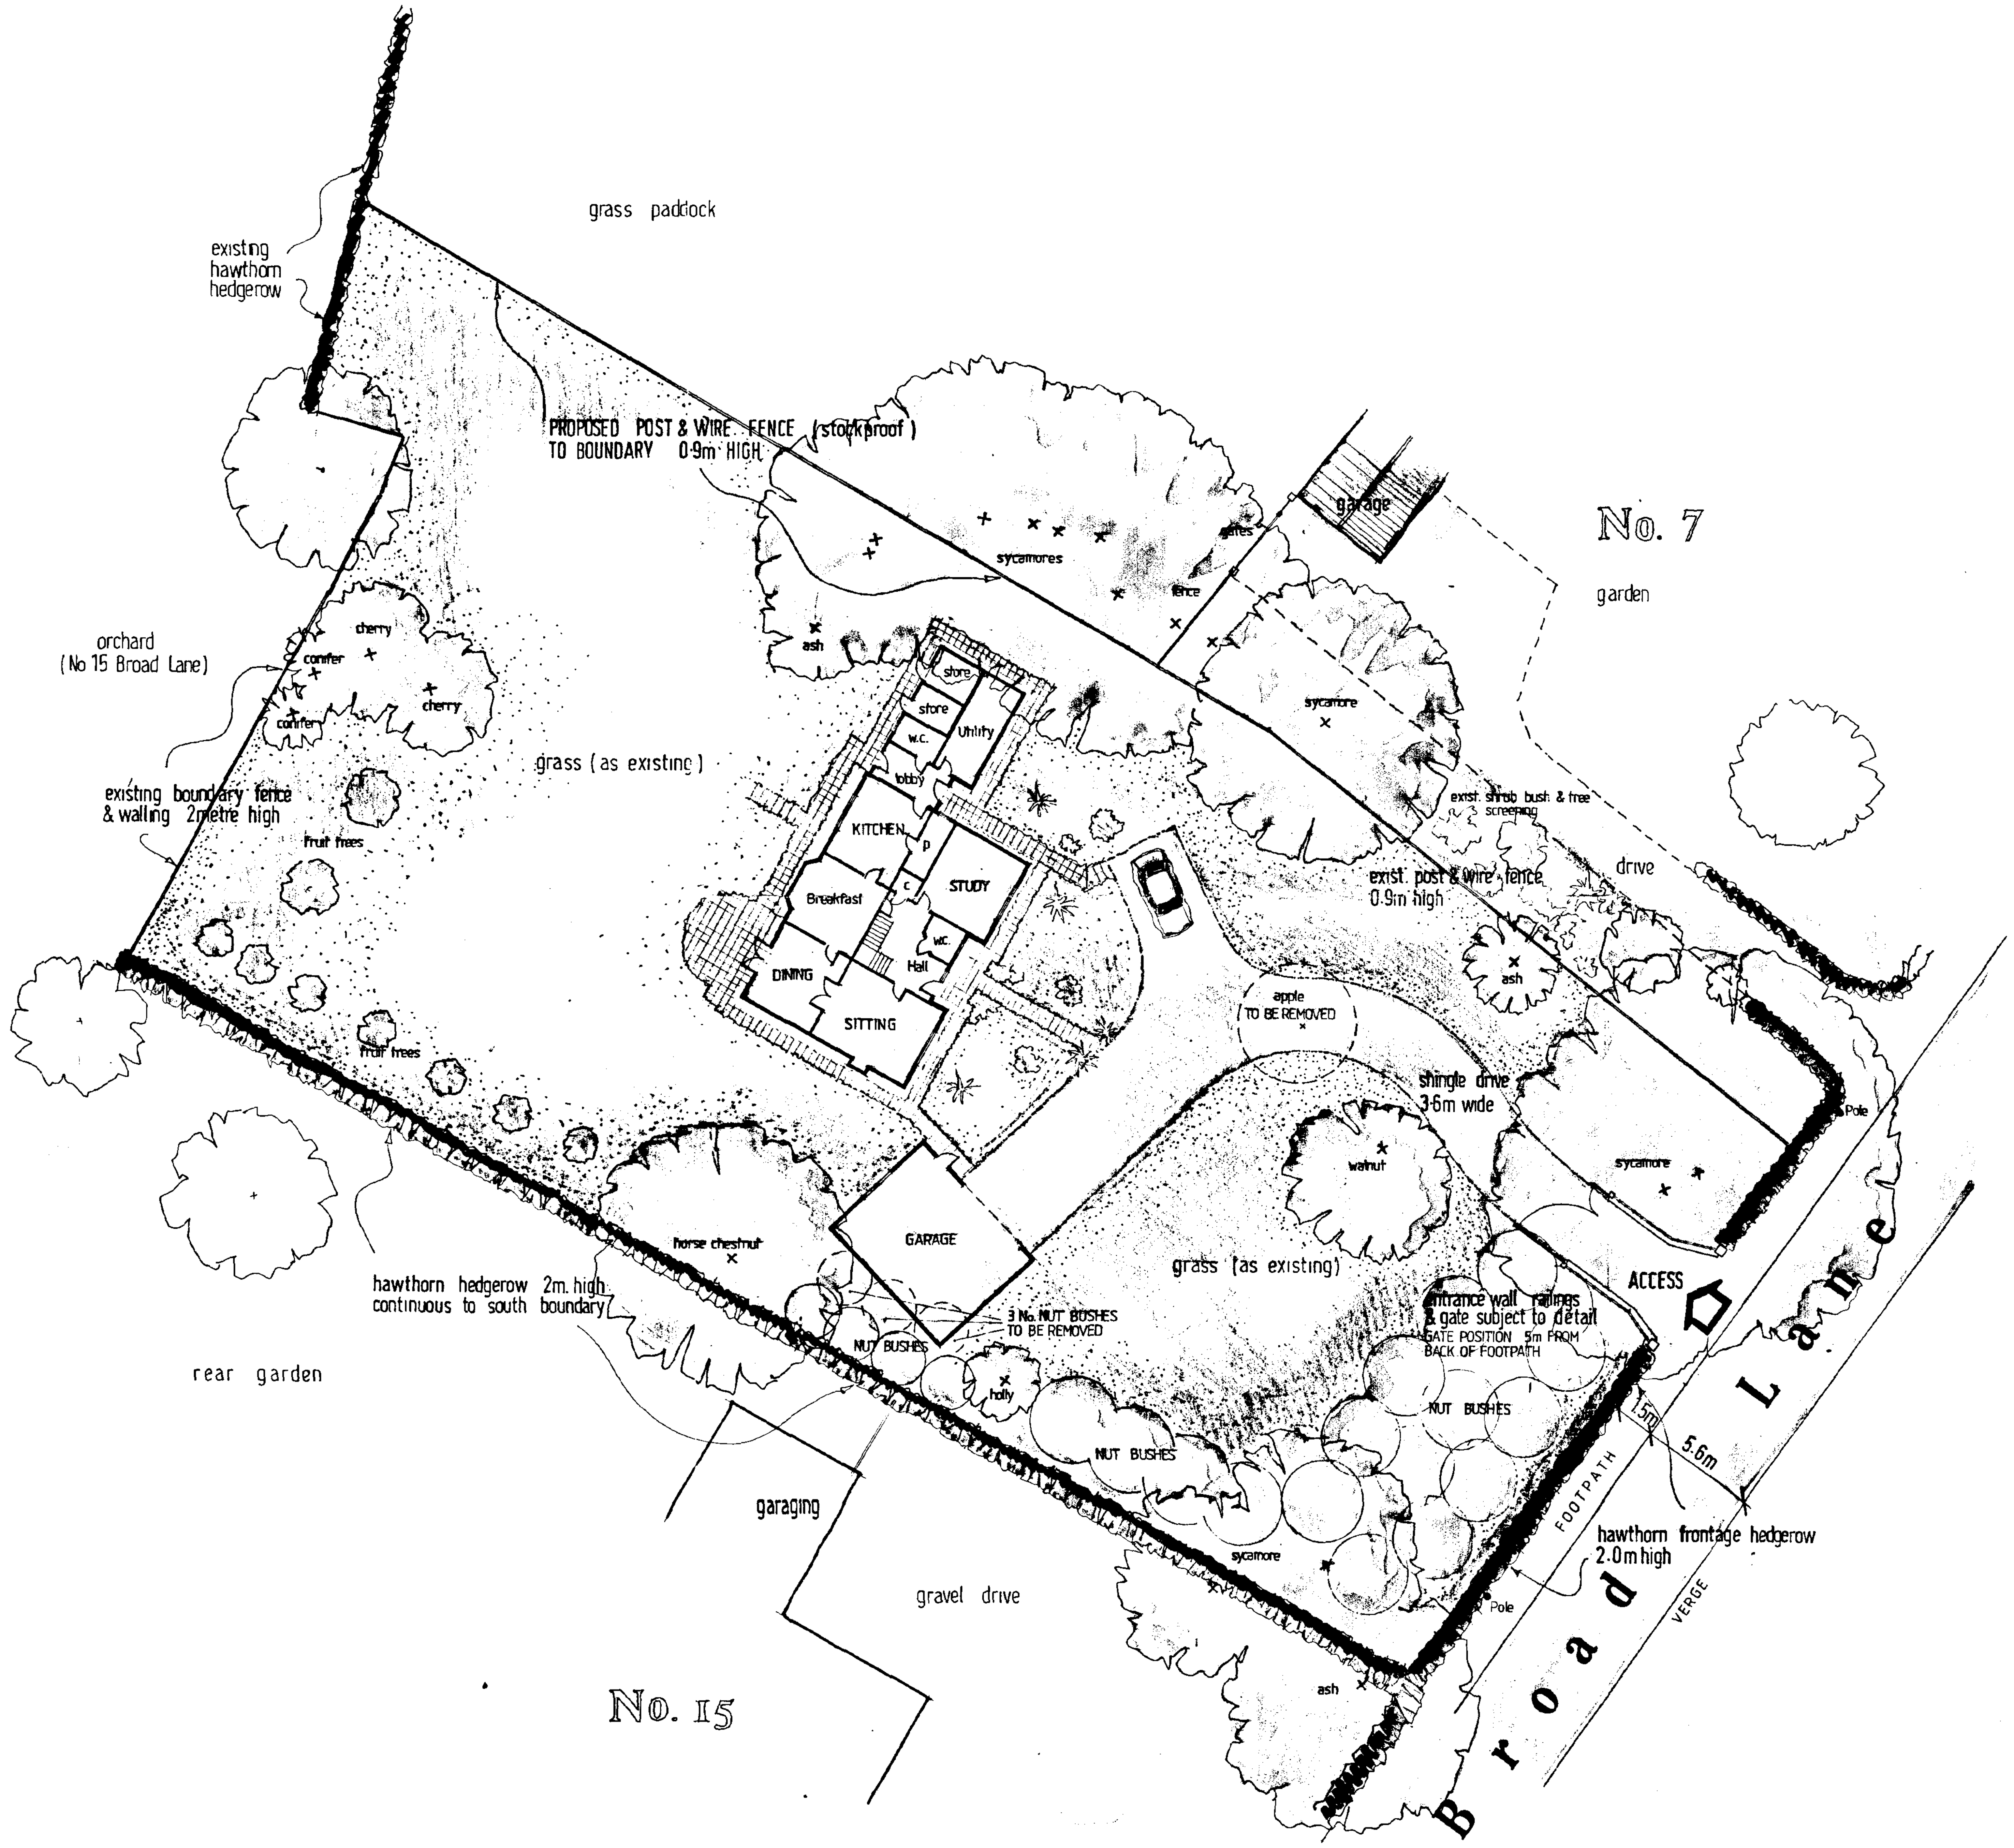

SITE LAYOUT

1:200 scale

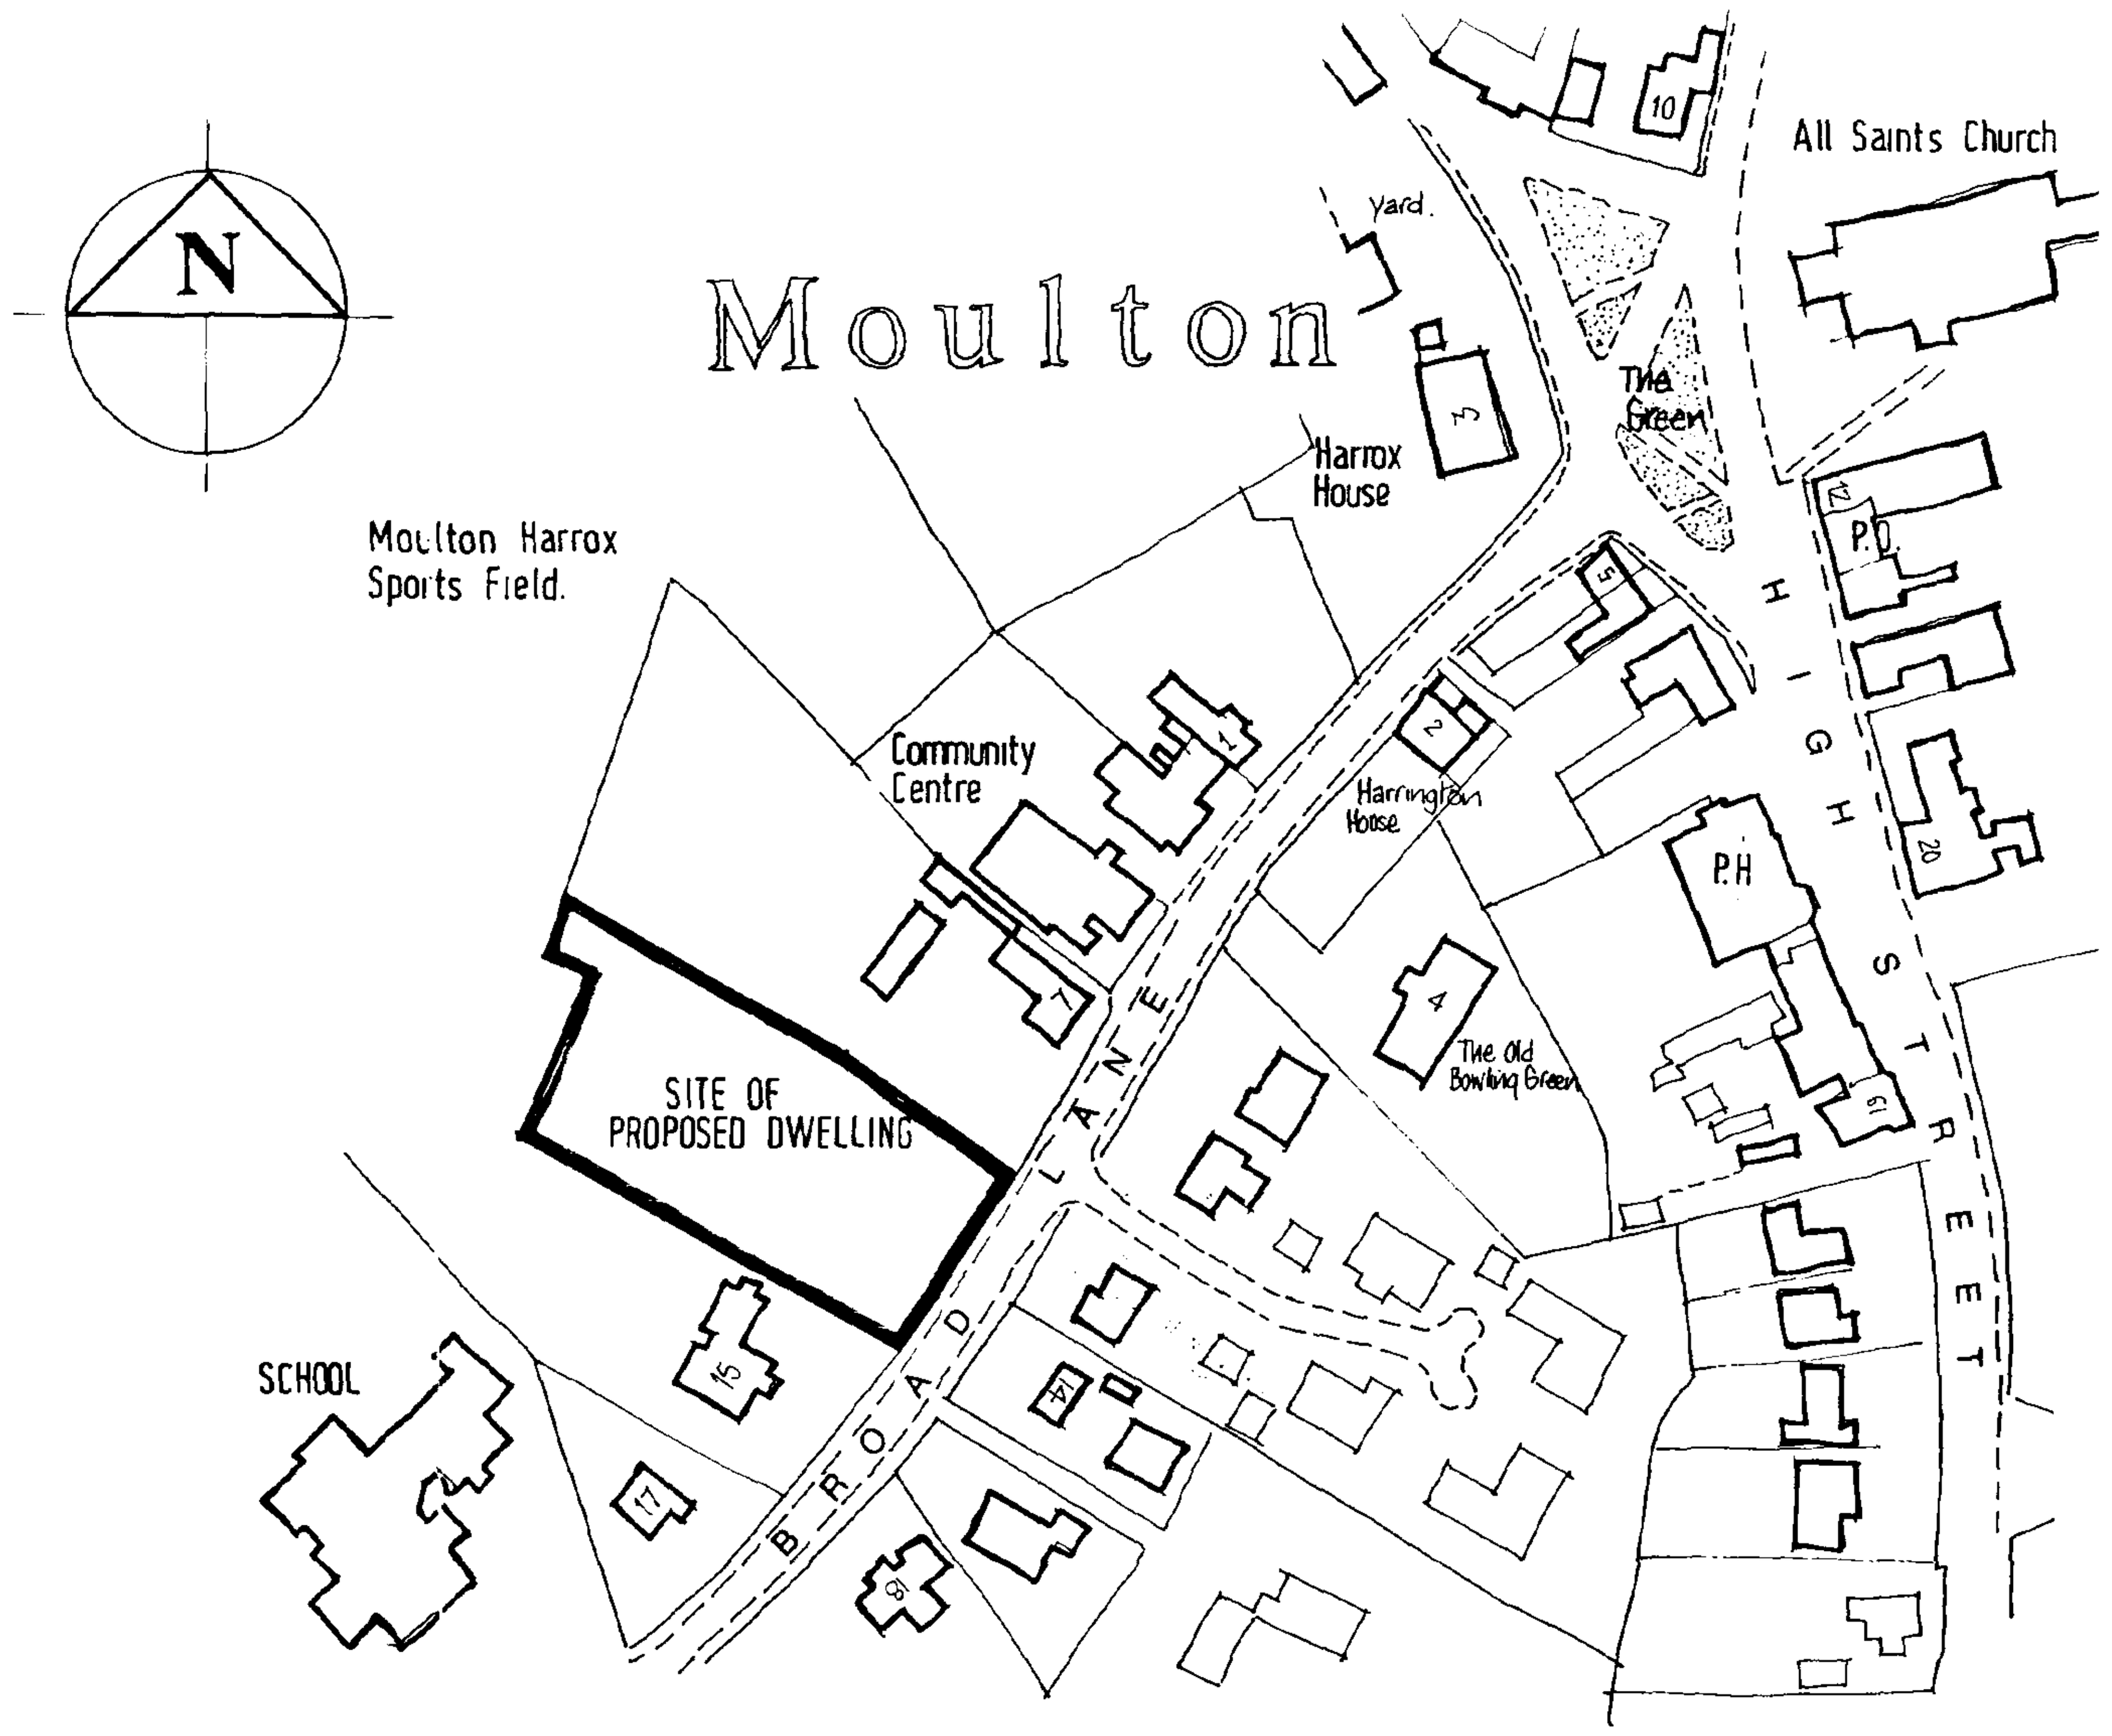

Location Plan

1:1250 scale

SOUTH HOLLAND DC
HOUSING & PLANNING
30 SEP 1997
Ref: 1050/97.

DETERMINED PLAN

Moulton Design
Planning & Architecture
63 East Cob Gate, Moulton, Lincolnshire PE12 6QJ
Tel / Fax 01406 370081 Principal : Alan J. Finch

Proposed Detached Dwelling
Broad Lane Moulton
(between No's 7 & 15)

for Mr. J.T. Biggadike

LOCATION PLAN & SITE PLAN

scales 1: 1250 ; 1: 200 date sept. 1997

drawn alan j. finch drg. no. 970602 / 01