

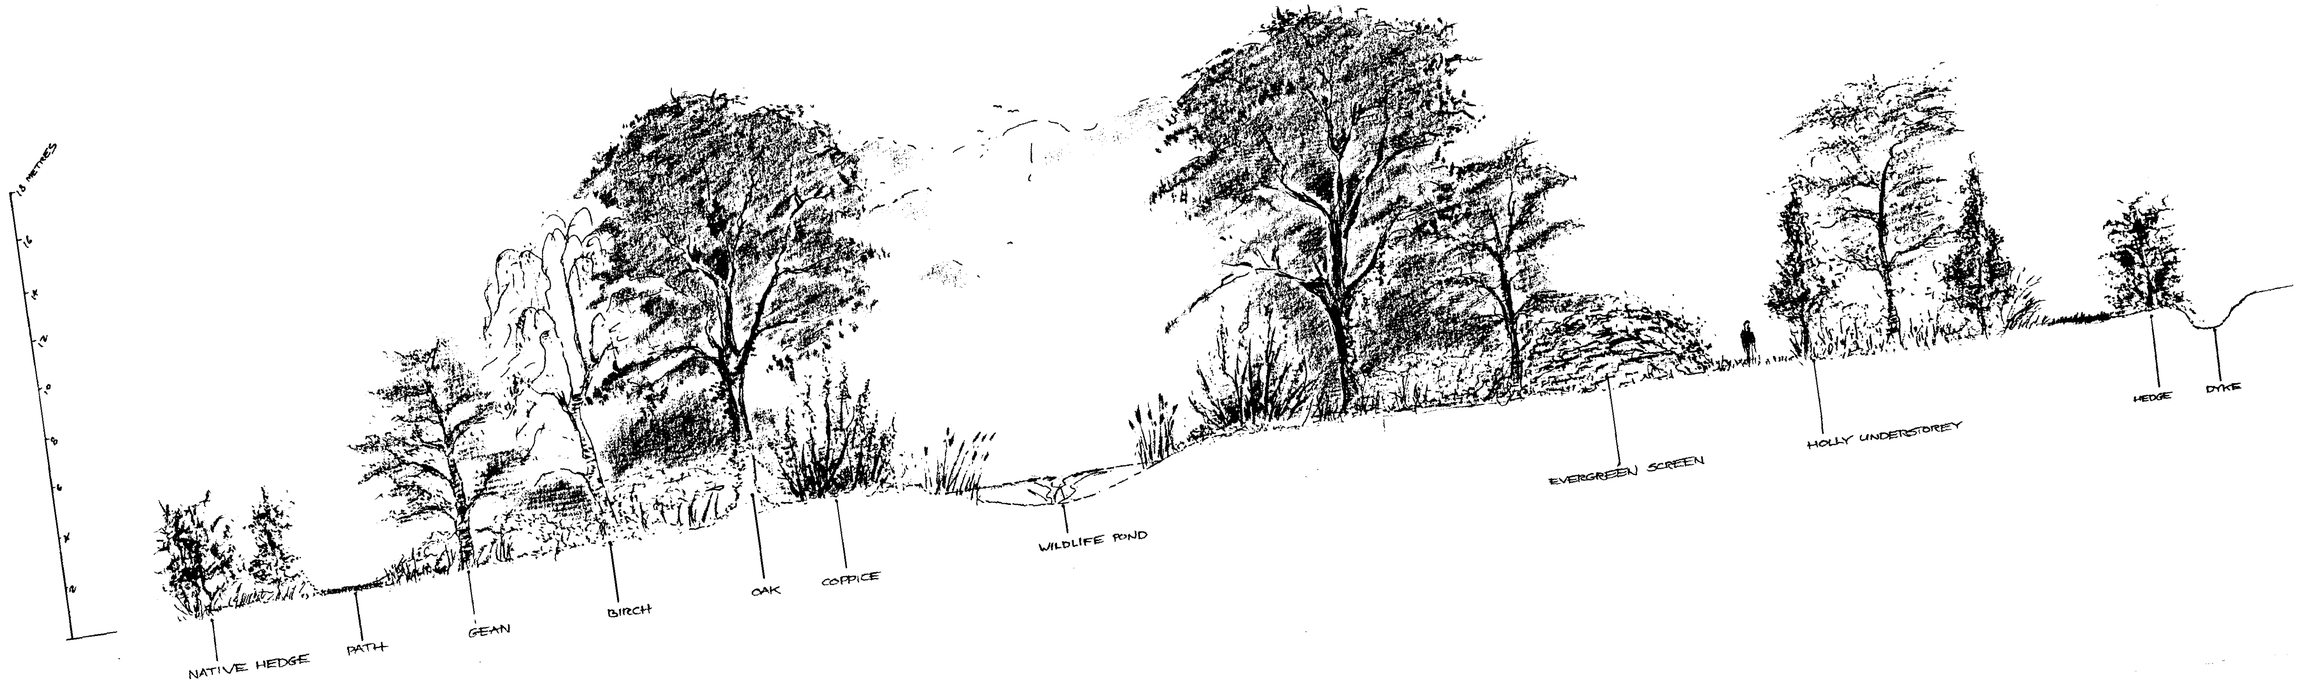


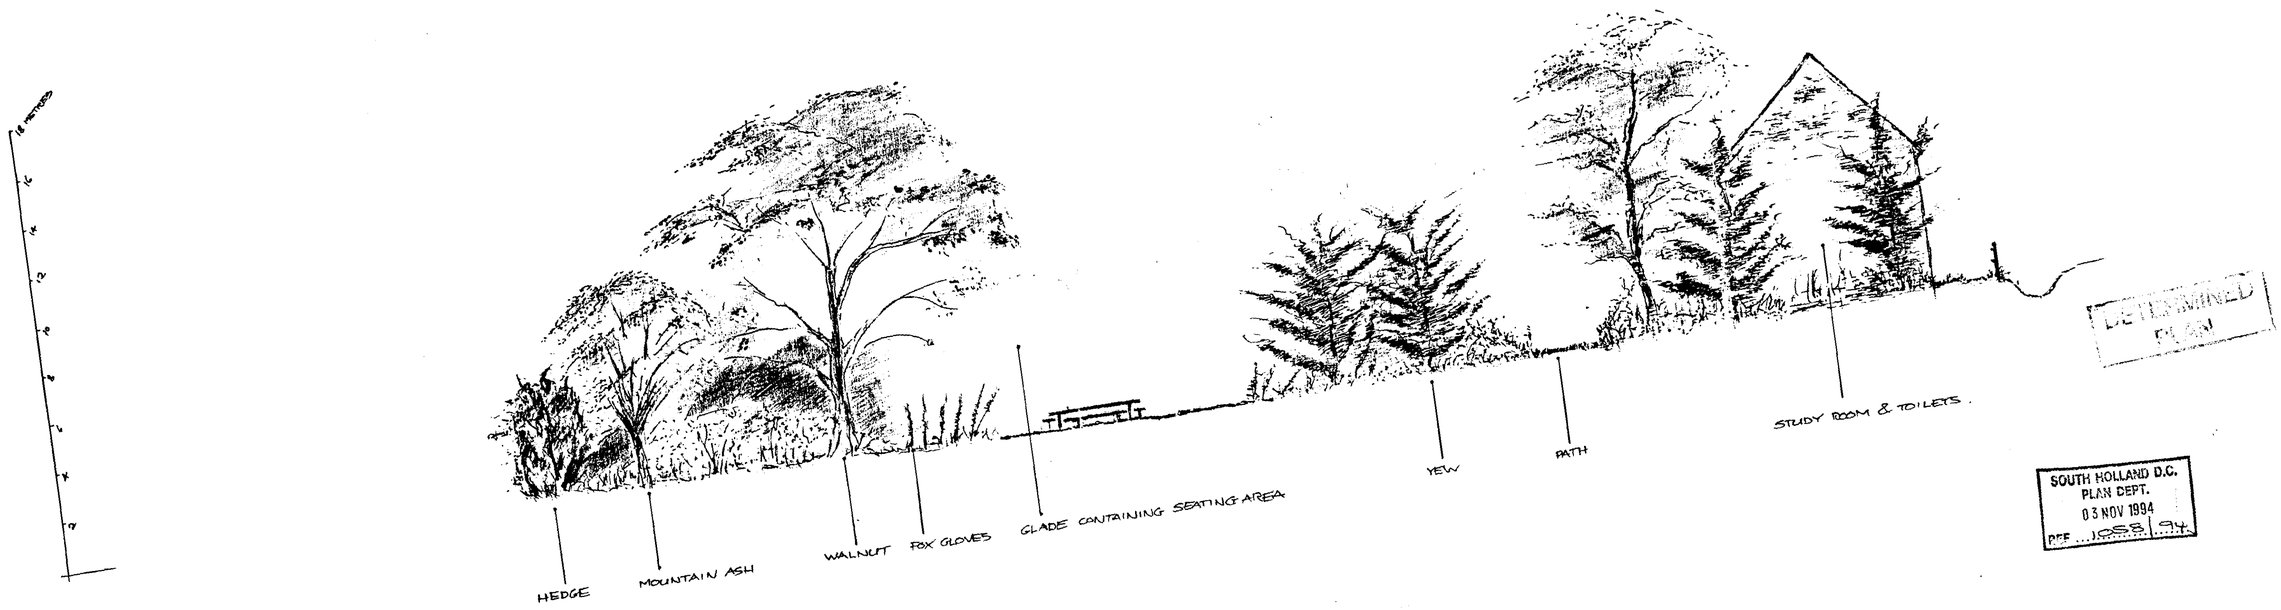


UNDETERMINED
PLAN


SOUTH HOLLAND D.C.
PLAN DEPT.
03 NOV 1994
PPE ...1088/94

WOODLAND / WILDLIFE RESOURCE

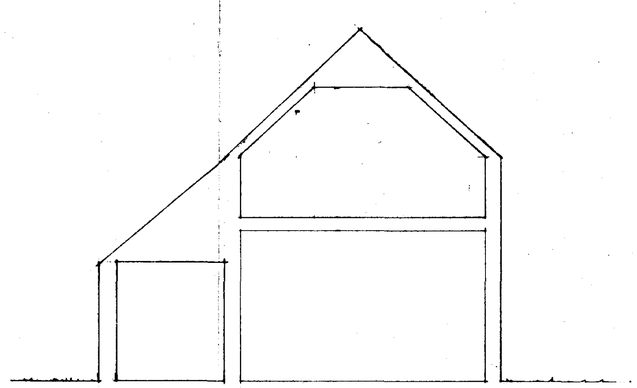


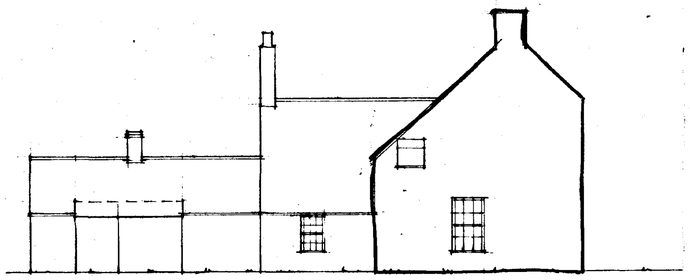


WEST ELEVATION

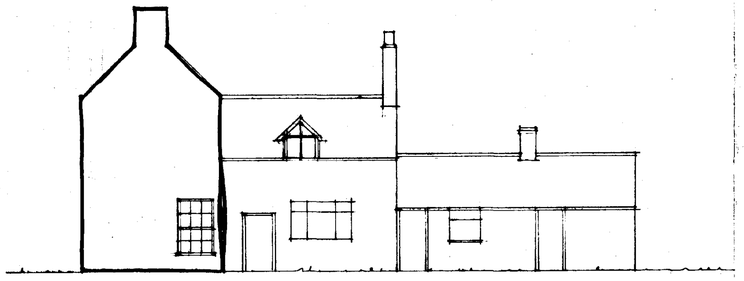


EAST ELEVATION

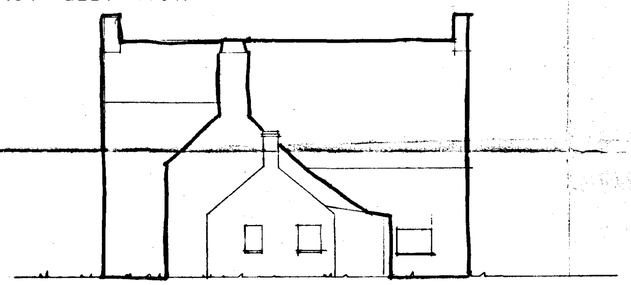

NORTH ELEVATION

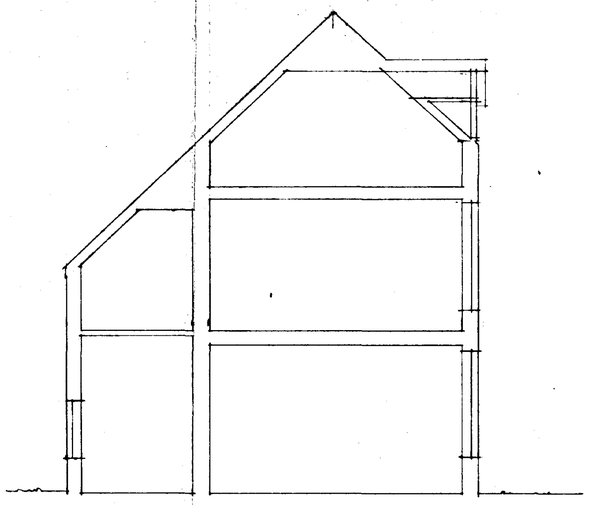

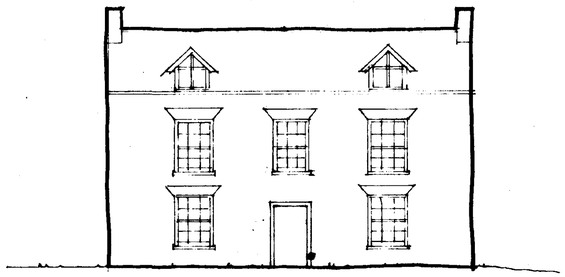

SOUTH ELEVATION

DETERMINED PLAN

SOUTH HOLLAND D.C.
PLAN DEPT
14 NOV 1994
REF 1058/94

BANK HOUSE
COMMON ROAD
MOULTON SEAS END
SPALDING LINCS.

ELEVATIONS AS EXISTING


MLG
Meldrum Lee & Gillatt
Architects, Quantity Surveyors
Management & Cost Consultants

Issuing Office:
Boston (0205) 364795
Skegness (0754) 767066
Grantham (0476) 590129


Date 30/03/94
Drawn by
Scale 1:100
Checked by
Drawing No. 12521.2
Revision

Do not scale. The Contractor is to check all dimensions on site and report any discrepancy to the Architect.


AM ADMEL 913181 B

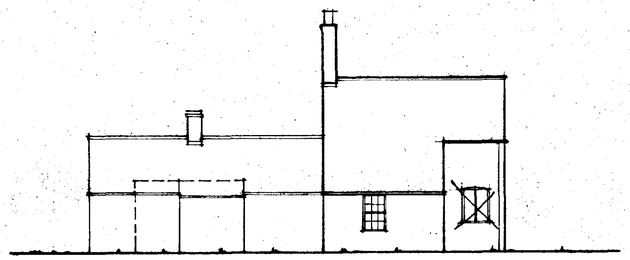

WEST ELEVATION

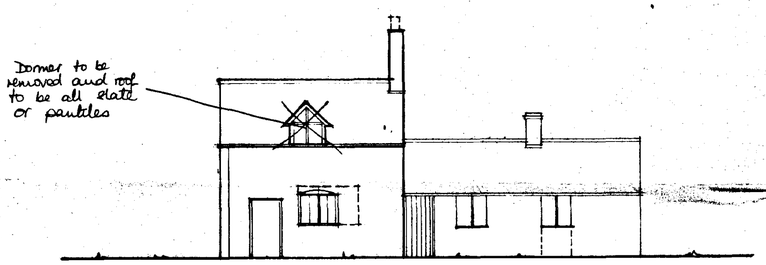

EAST ELEVATION

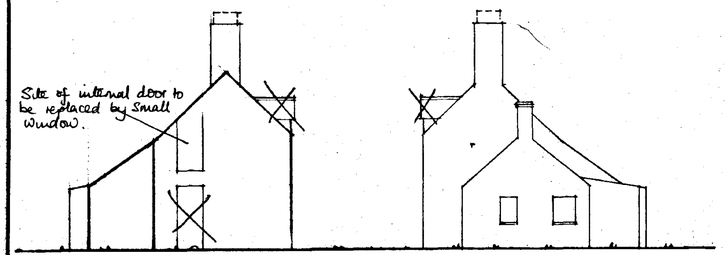

SOUTH ELEVATION

NORTH ELEVATION

N.B.
When these plans were drawn up, the "mini-museum" component of the scheme was not taken into account. The crosses indicate windows which are deemed out of character with the pen-cottage concept.

S.H.D.C. PLANNING DEPT.
RECEIVED
- 4 JAN 1995
File No.
Attention
DPC
DDPO
JC
AGP
Action by .....
Discuss with .....
Copy to .....
Acknowledge YES/NO
by .....

BANK HOUSE
COMMON ROAD
MOULTON SEAS END
SPALDING LINCS.

ELEVATIONS AS PROPOSED

PLANNING DEPT.
Ref.

Meldrum Lee & Gillatt
Architects, Quantity Surveyors
Management & Cost Consultants

Issuing Office:
Boston (0205) 364795
Skegness (0754) 767066
Grantham (0476) 590129

Date 30/03/94
Drawn by
Scale 1:100
Checked by
Drawing No. 12521.4
Revision

Do not scale. The Contractor is to check all dimensions on site and report any discrepancy to the Architect

AM ADMEL 921701