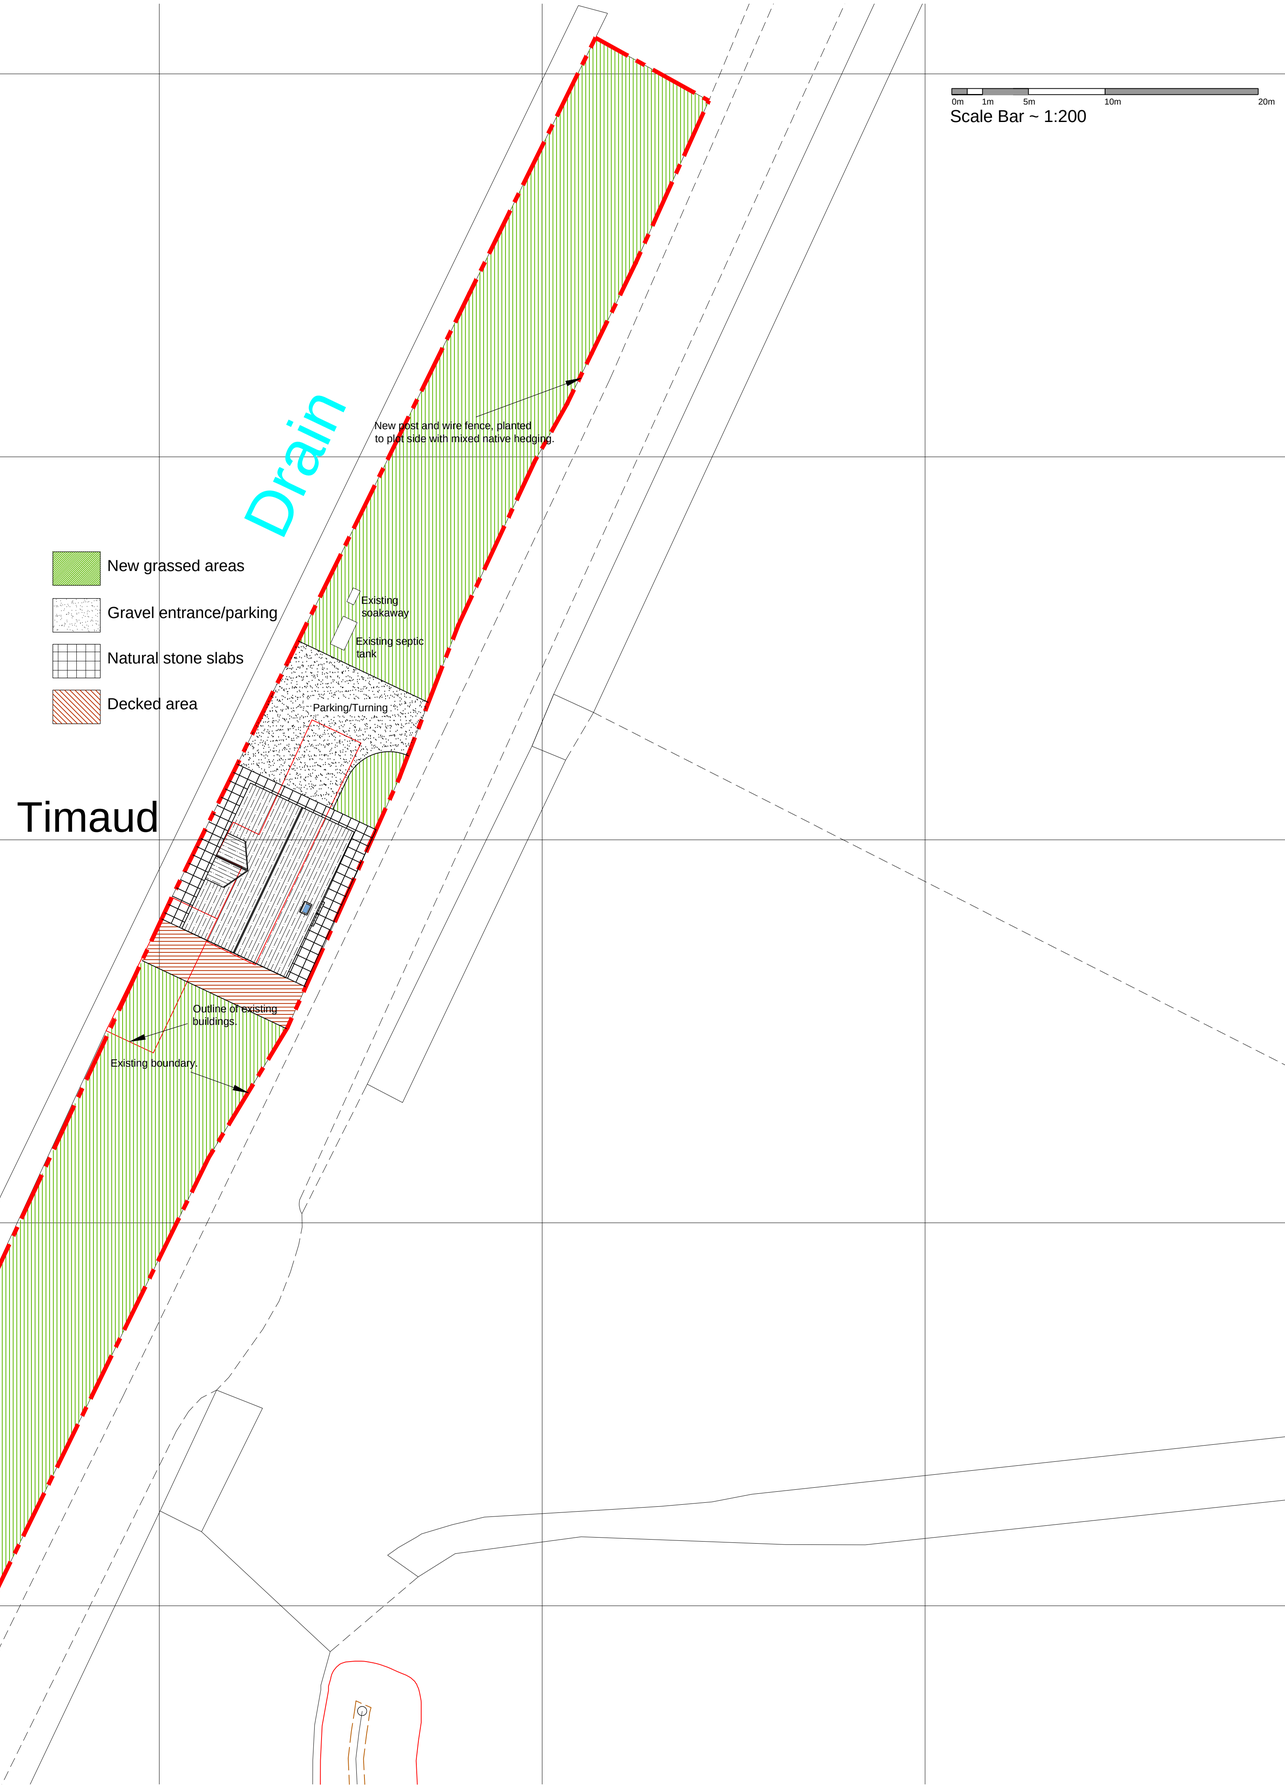


North

Site Plan 1:200

© Crown copyright. All rights reserved. Licence Number 100047318

NOT FOR SITE USE

PROJECT
1506 - Tassinari

FOR Mr. B Tassinari

SITE Timaud
Oxcroft Bank
Moulton Chapel

POSTCODE PE12 0XT

FLEMING
HOMES
Station Road, Duns, Berwickshire, UK, TD11 3HS
Telephone (01361) 883 785
Fax (01361) 883 898
Email: enquiries@fleminghomes.co.uk
www.fleminghomes.co.uk

THIS DRAWING IS COPYRIGHT
It is the responsibility of the customer and contractor appointed for the final design of electrical, bathroom, kitchen and utility fitments. Those indicated by Fleming Homes LTD are demonstrative for building control purpose only.

Do not scale drawing
Dimensioned wallplate layout plan will be provided
Dimensions given are structural unless otherwise stated
It is the entire responsibility of the customer to have ground conditions checked prior to start of work and have foundations designed accordingly

SCALE	DRAWN	CHECKED	PAPER	DATE
1:50 1:100	KMA	H.S.M	A1	03/12/14

	DATE	REVISIONS
A		
B		
C		
D		
E		

DRAWING Ref. 6150PL3

CONTRACT No. 1506