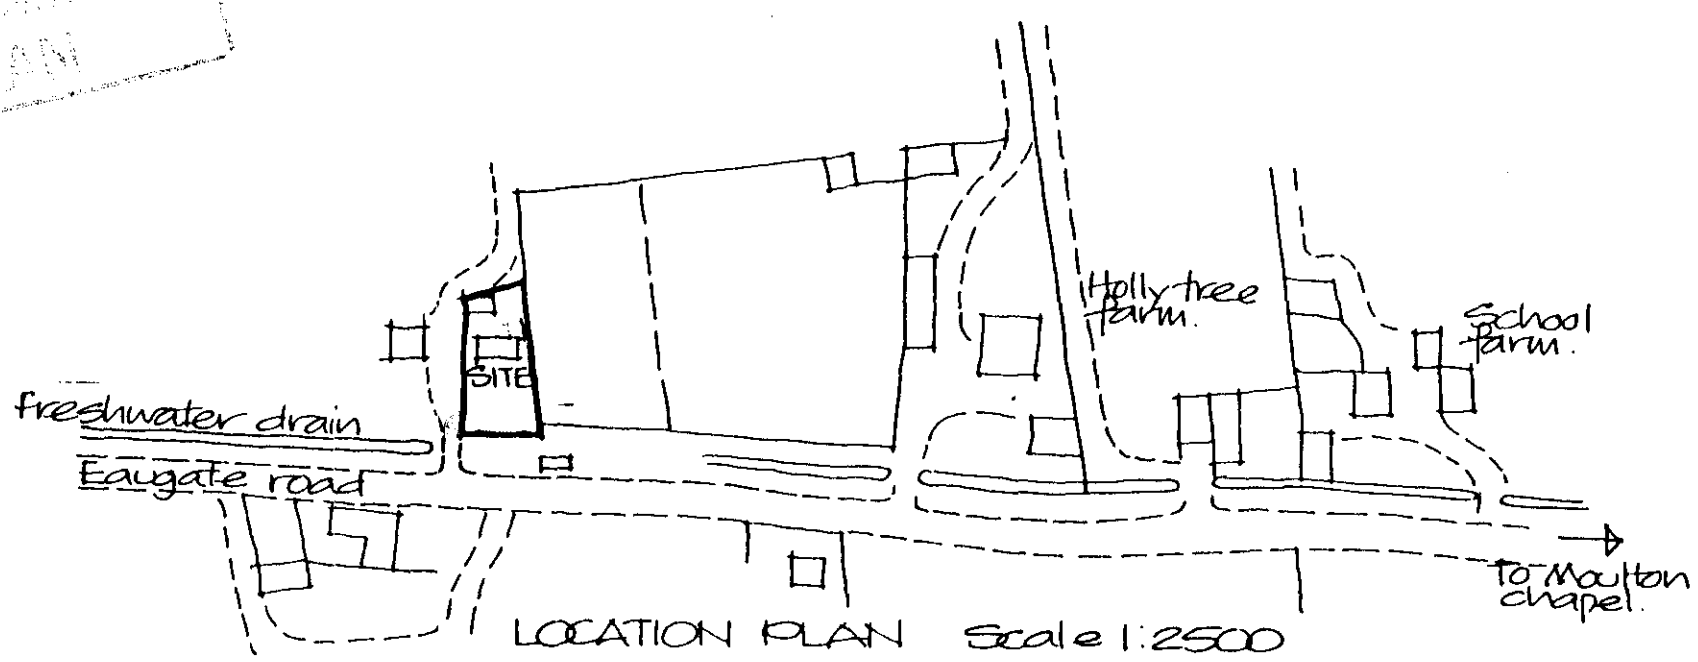
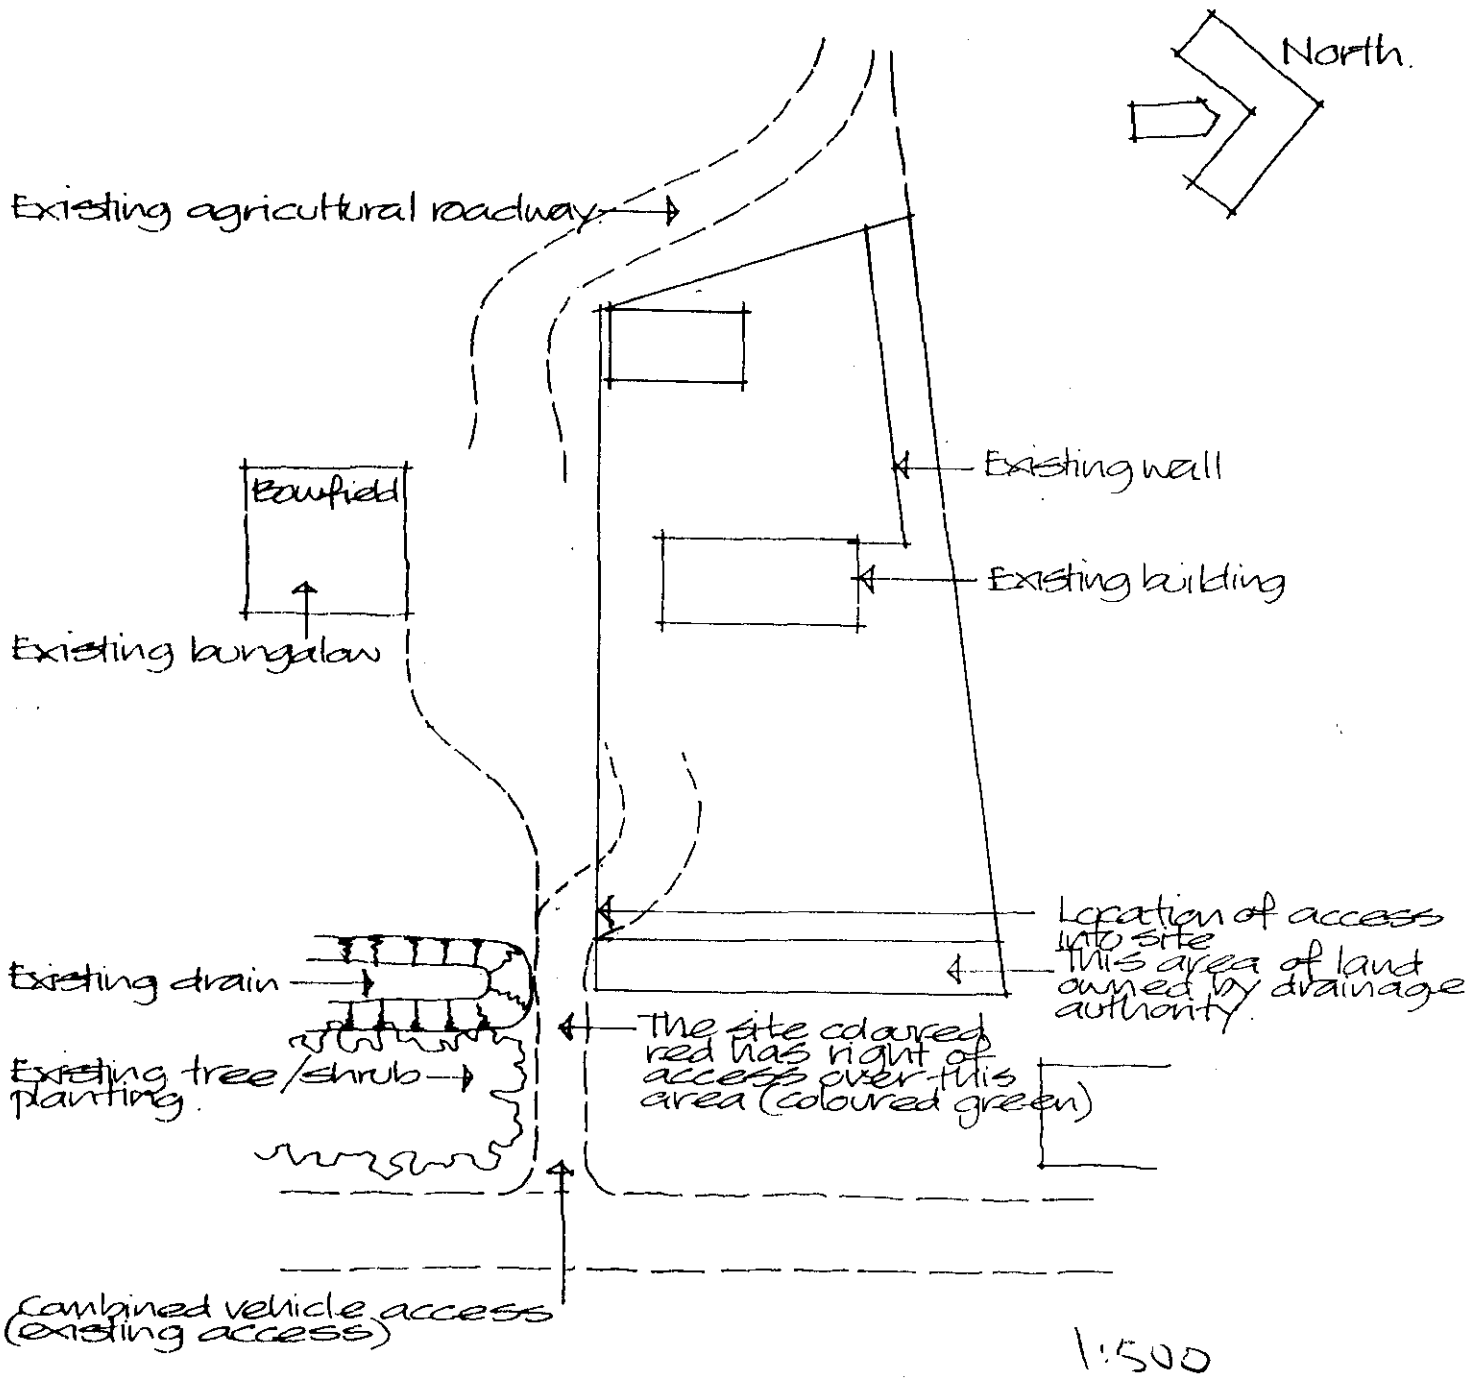
DETERMINED PLAN



LOCATION PLAN Scale 1:2500



1:500

SOUTH HOLLAND DC
HOUSING & PLANNING
23 OCT 2000
Ref: 1099/00

ABSTRACTED PLAN
Ref.

Project
CHANGE OF USE OF EXISTING FARM BUILDINGS INTO BUSINESS (B1) USE.
EAUGATE ROAD,
MOULTON EAUGATE,
SPALDING.
SITE PLANS.

ALAN HORNSBY
ARCHITECTURAL SERVICES
'Little Acre'
Peak Hill, Cowbit,
Spalding, Lincs. PE12 6AW
Tel. Holbeach (01406) 380591

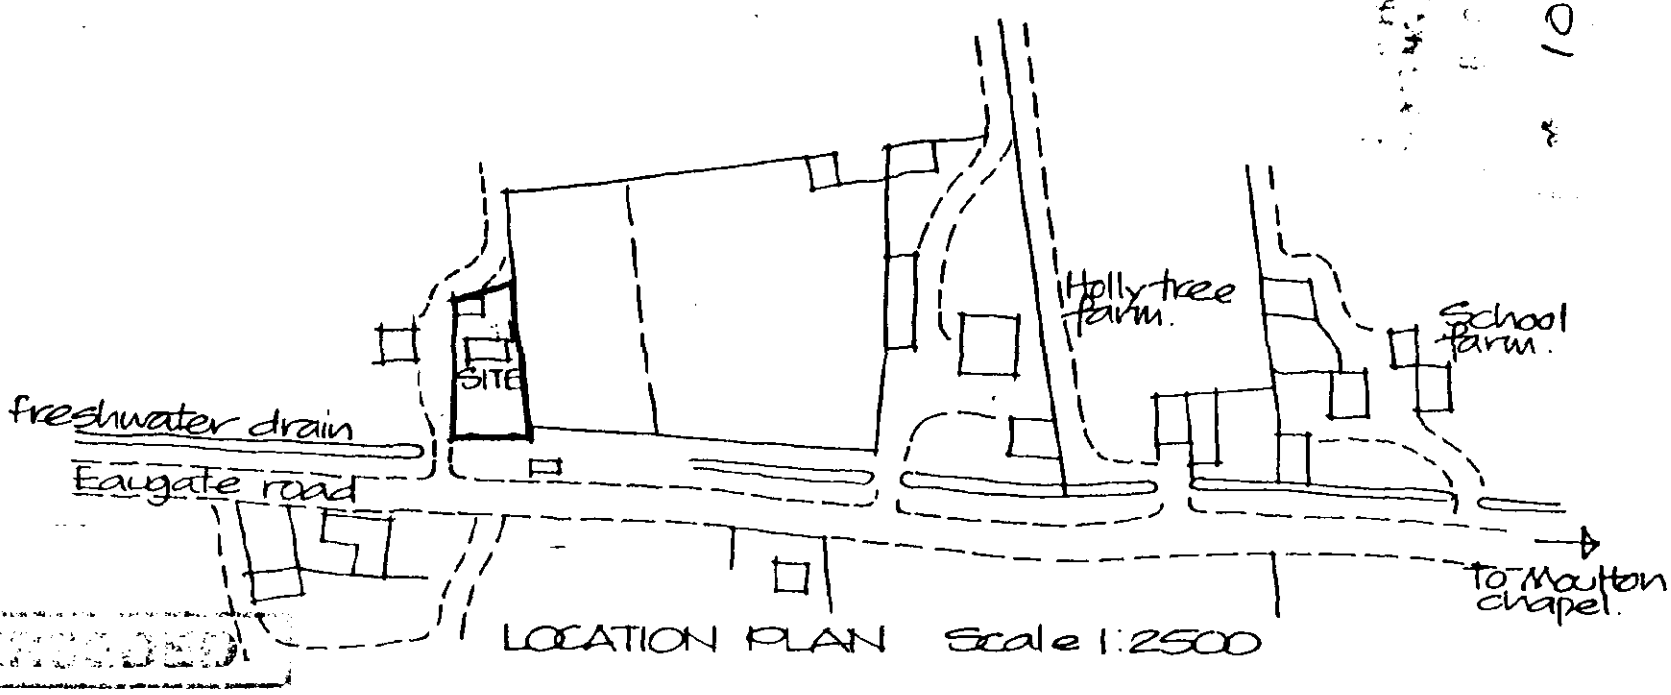
Client
MR & MRS J. GOTT

Scale
Date Sept/2000

Drg. no.
99/62/10

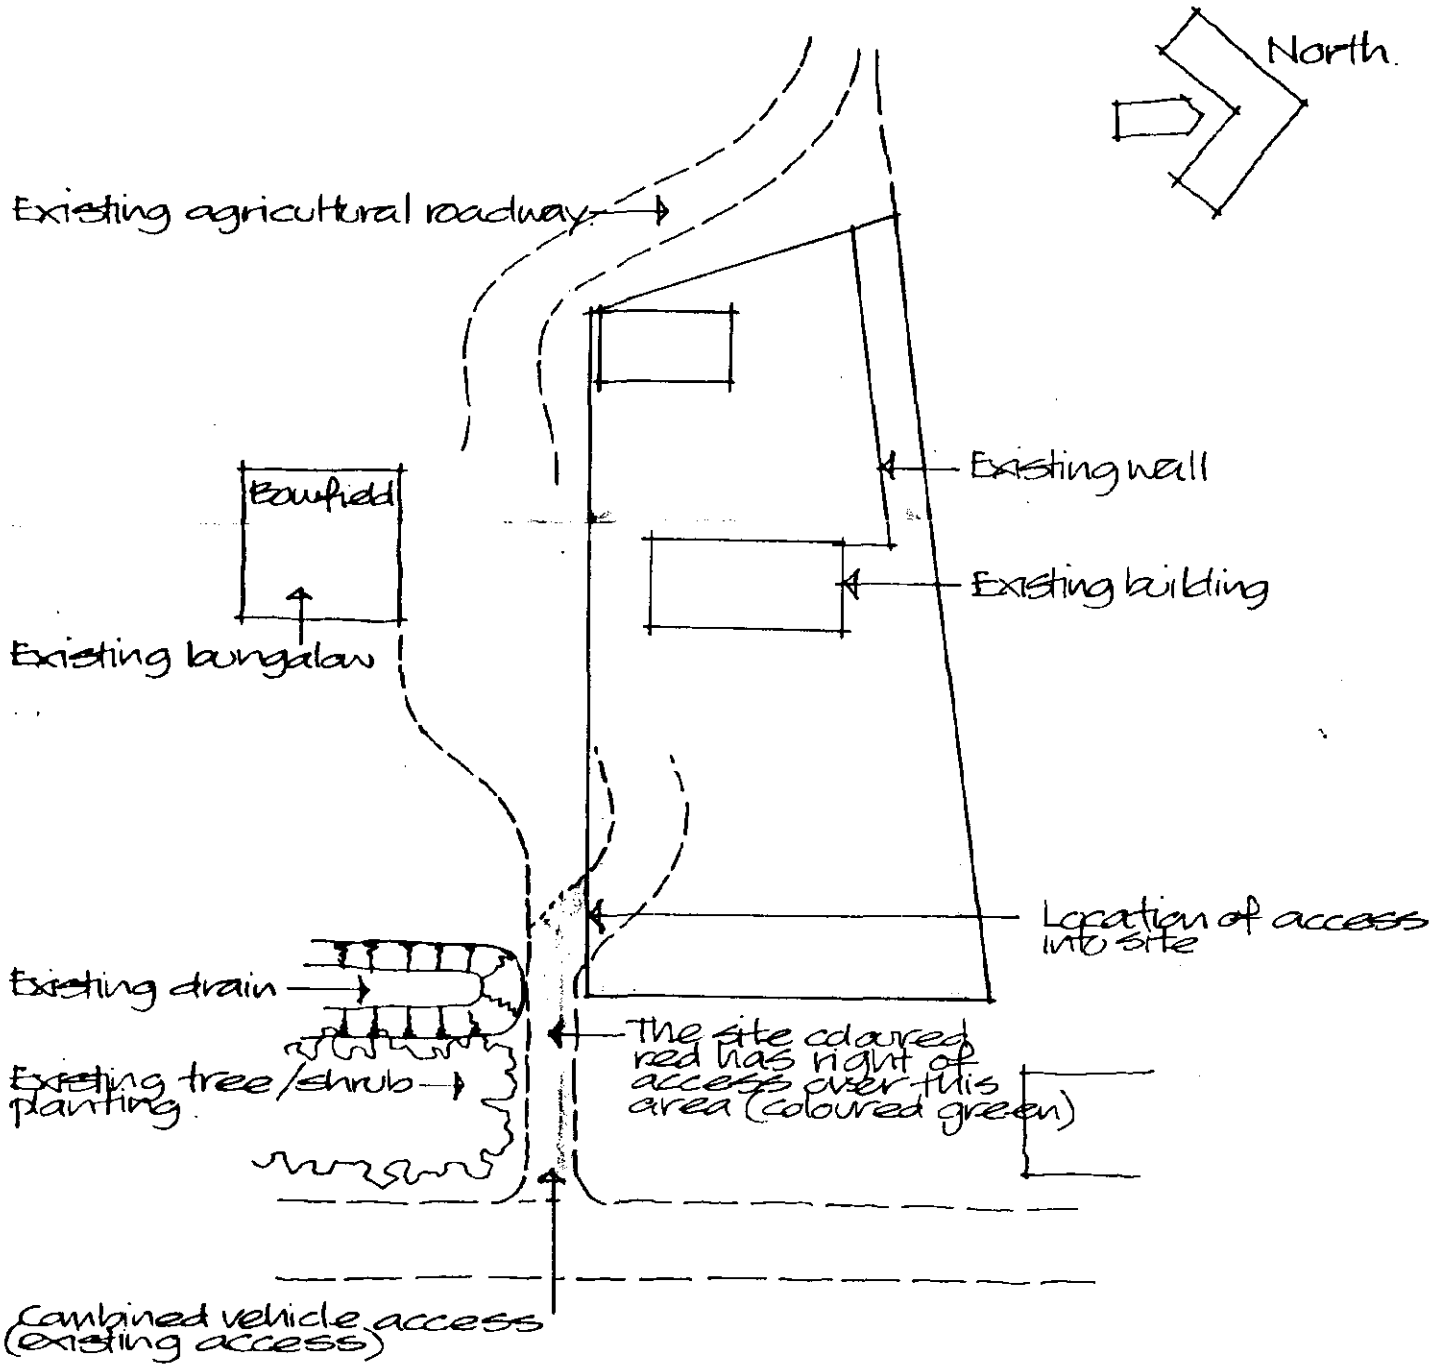
AM ADMEL 230

1099/00



LOCATION PLAN Scale 1:2500

SUPERSEDED



SUPERSEDED

Project
CHANGE OF USE OF EXISTING FARM BUILDINGS INTO BUSINESS (B1) USE.
EAUGATE ROAD,
MOULTON EAUGATE,
SPALDING.
SITE PLANS.

ALAN HORNSBY
ARCHITECTURAL SERVICES
'Little Acre'
Peak Hill, Cowbit,
Spalding, Lincs. PE12 6AW
Tel. Holbeach (01406) 380591

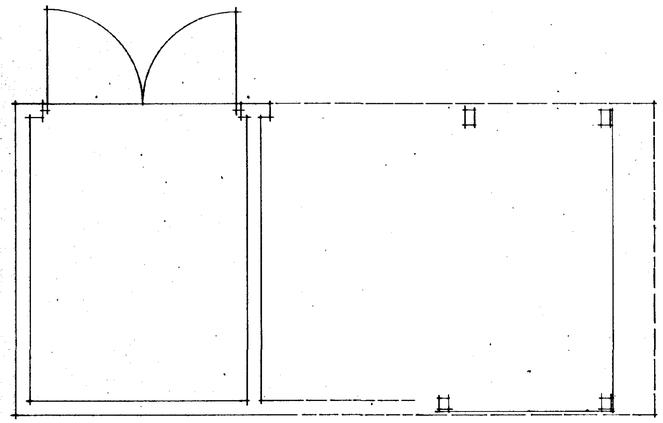
Client
MR & MRS J. GOTT

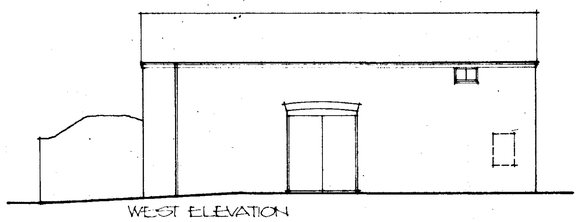
Scale

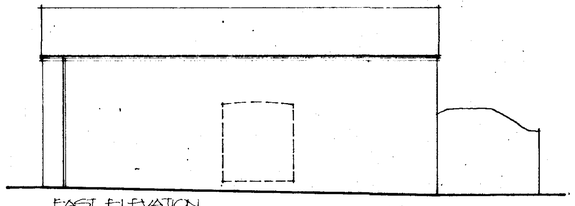
Date Sept/2000

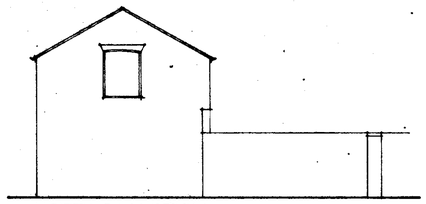
Drg. no.
99/62/10A

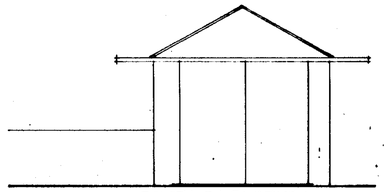
AM ADMEL 230

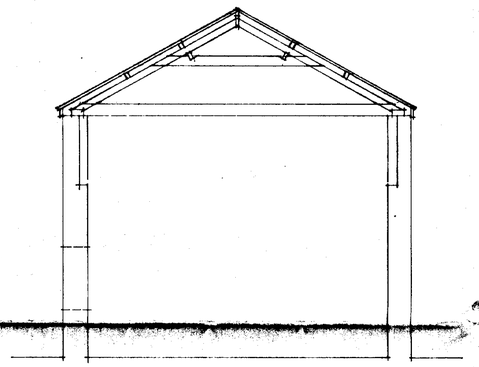


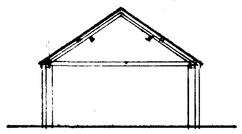

WEST ELEVATION

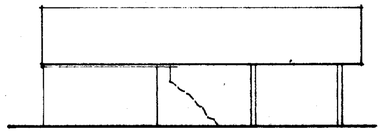

EAST ELEVATION


NORTH ELEVATION

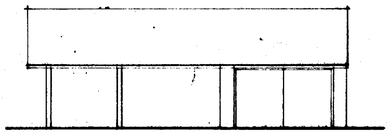

SOUTH ELEVATION

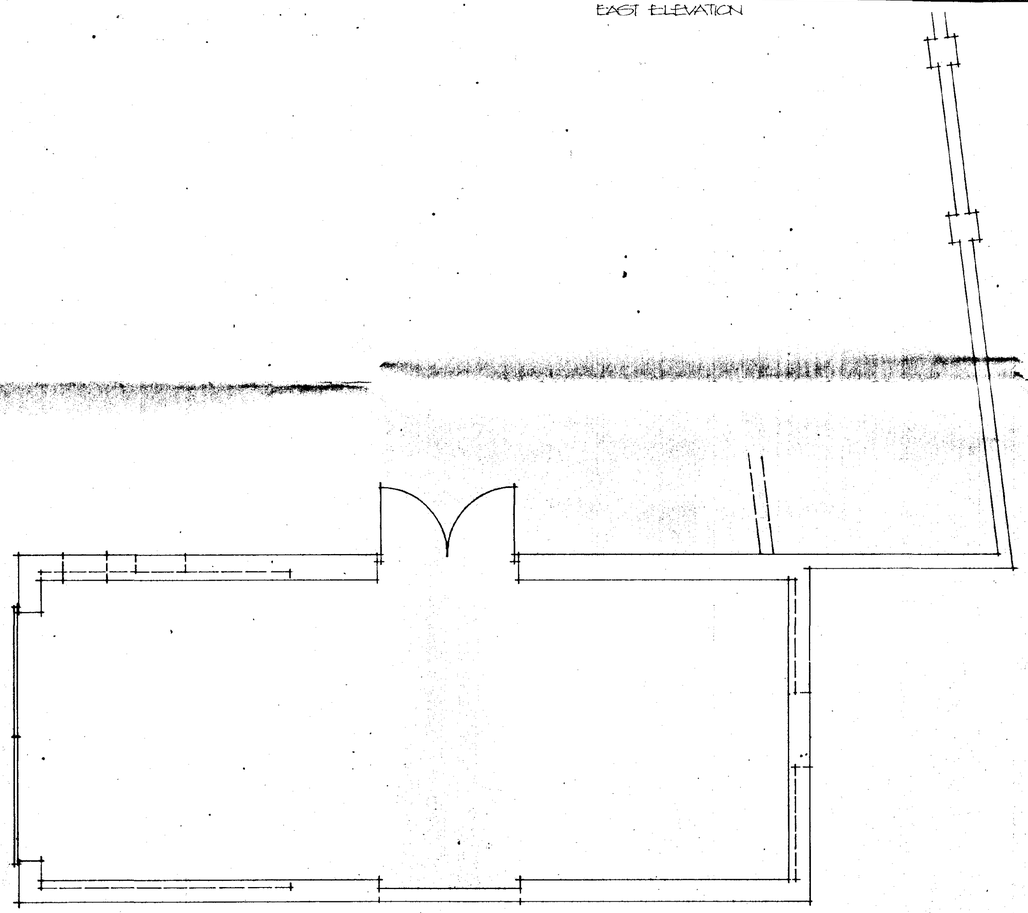

SECTION


NORTH ELEVATION


EAST ELEVATION


SOUTH ELEVATION


WEST ELEVATION



SOUTH HOLLAND DC
HOUSING & PLANNING
-7 SEP 2000
Ref: 1099/00/

PLAN, ELEVATIONS AND SECTIONS OF AGRICULTURAL BUILDINGS AS EXISTING
EALGATE ROAD,
MOULTON EALGATE,
SPALDING

DETERMINED PLAN

ALAN HORNSBY
ARCHITECTURAL SERVICES
'Little Acre'
Peak Hill, Cowbit,
Spalding, Lincs. PE12 6AW
Tel. Holbeach (01406) 380391

Scales 1:50/1:100 Apl 2000
Drg.no. 99/62/02