


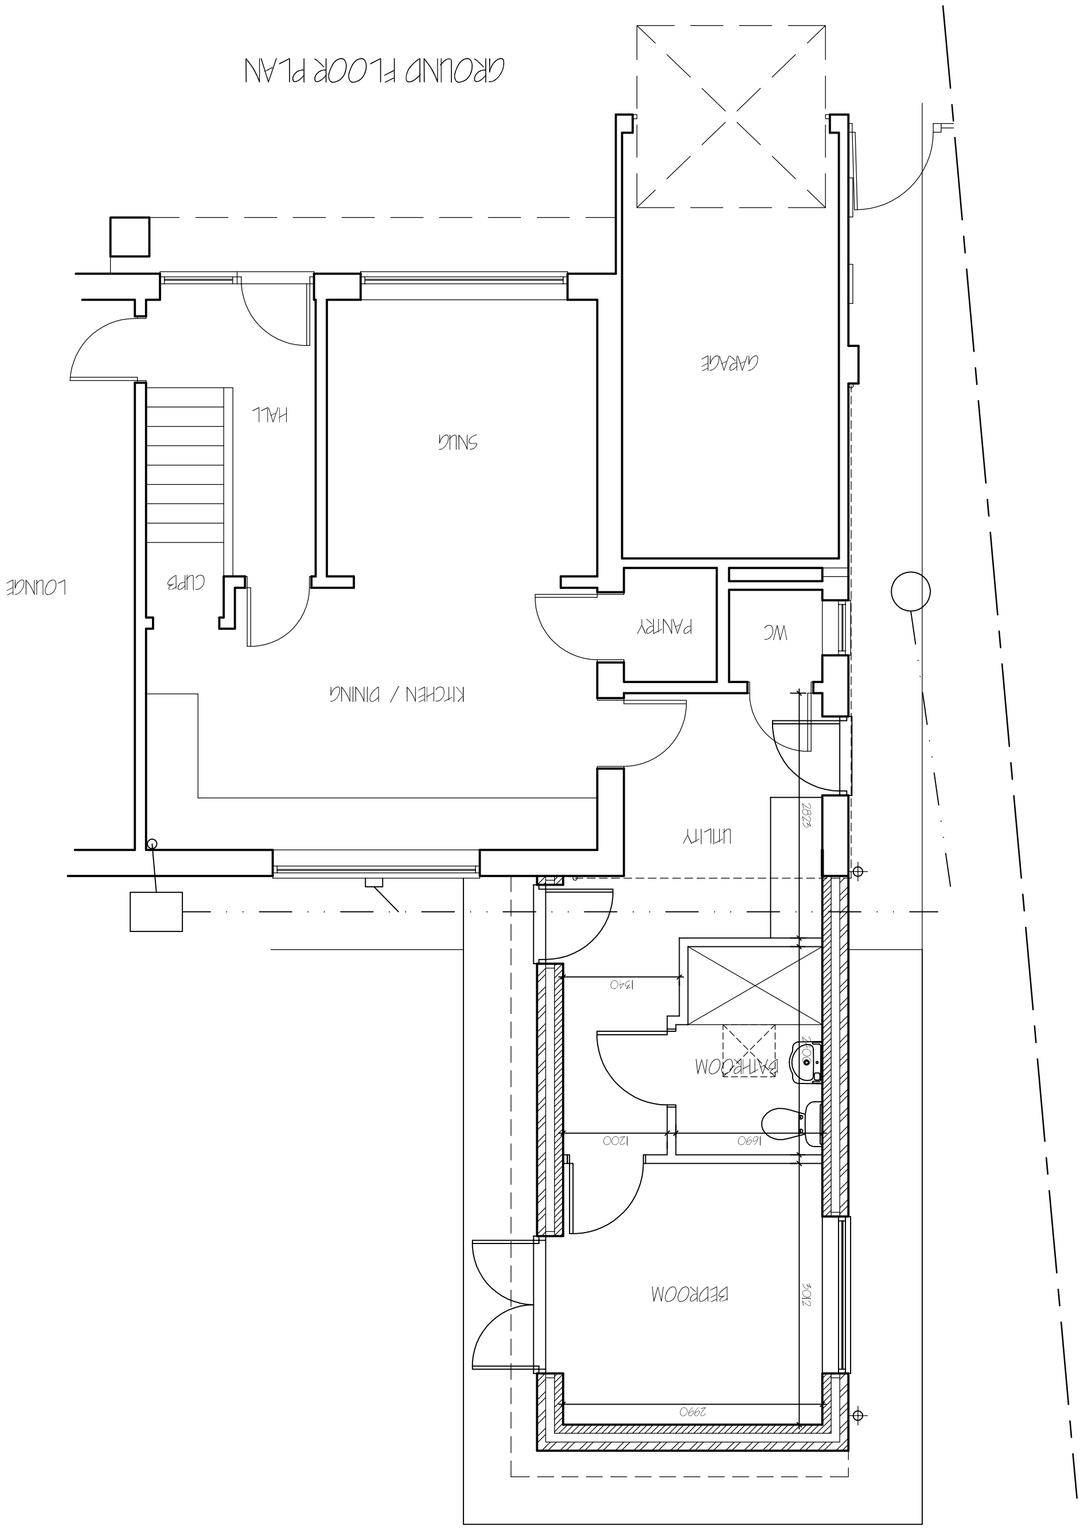


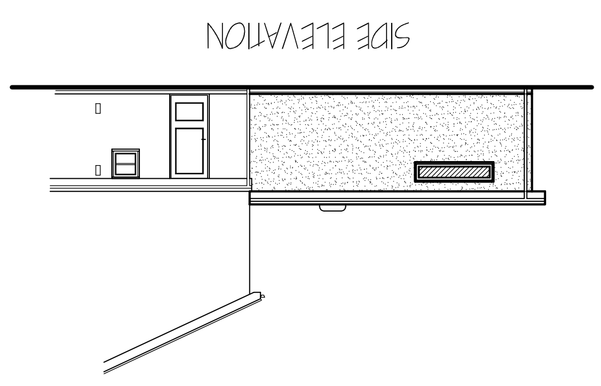

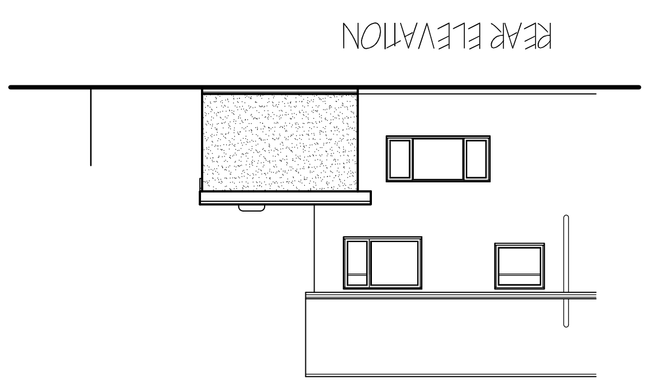

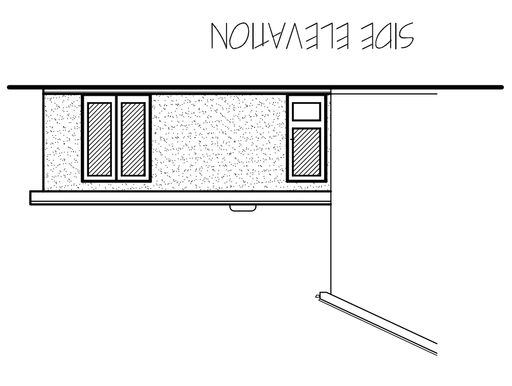

ref.	revision	date
A	CLIENTS AMENDMENTS	NOV. 2022.

G. R. MERCHANT LTD.
I.ENG AMICE FIWO

ARCHITECTURAL, STRUCTURAL AND LAND DRAINAGE CONSULTANTS

4 Wrights Mews
12A Park Road, Holbeach, Spalding, Lincs. PE12 7EE
Tel: 01406 490800
Fax: 01406 425744
E-Mail: gr.merchant@btconnect.com

Project
REAR EXTENSION & ALTERATIONS.
11 ASHBY GARDENS
MOULTON, SPALDING.
LINC'S. PE12 6QR.

Client
MR & MRS MORADKHAN.

Drawing
PROPOSED
FLOOR PLANS & ELEVATIONS
SITE PLAN.

Job Ref.	Drawing No.
4065-22	02A.

Date	Drawn
OCTOBER 2022.	SLP.

Scales
1/ 50. 1/ 100. (Unless otherwise stated)

DO NOT SCALE FROM THIS DRAWING

This drawing is copyright and may not be loaned, traced, photographed or used for any other purpose other than that for which it is issued. The General Contractor is to check all dimensions on site and report any discrepancies to the Architect. All details shown on this drawing including foundations are based upon typical site conditions stated to the best of our knowledge. No responsibility can be accepted for actual conditions which may be discovered during construction unless reported to the Architect at that stage. Any proposed alterations to the drawing must be submitted to the Architect for approval before work commences. This drawing is limited in its extent to the purpose of obtaining Planning/ Building Regulation approval. This drawing must not be loaned, copied or transmitted to any representative thereof, & in the event of their appointed agents reasonably to be used as a contract document alone. The works will not be supervised or inspected on site by G.R. Merchant or any representative thereof, & in the event of their appointed agents reasonably to consider amendments to the design, & in the event of their appointed agents reasonably to be satisfied that the works are being executed in accordance with the approved drawings, specification and relevant statutory requirements