© Design Copyright reserved. Written consent must be obtained before copying or reproducing this drawing. Do not scale this drawing, use figured dimensions only. Contractors are responsible for taking and checking site dimensions. Any discrepancy must be reported to the Architect immediately.

Revision Letter	Description	Made by	Date
Rev A	Design Amendments	MD	Nov 15




NORTH ELEVATION
SCALE 1:100

EAST ELEVATION
SCALE 1:100




SOUTH ELEVATION
SCALE 1:100


WEST ELEVATION
SCALE 1:100

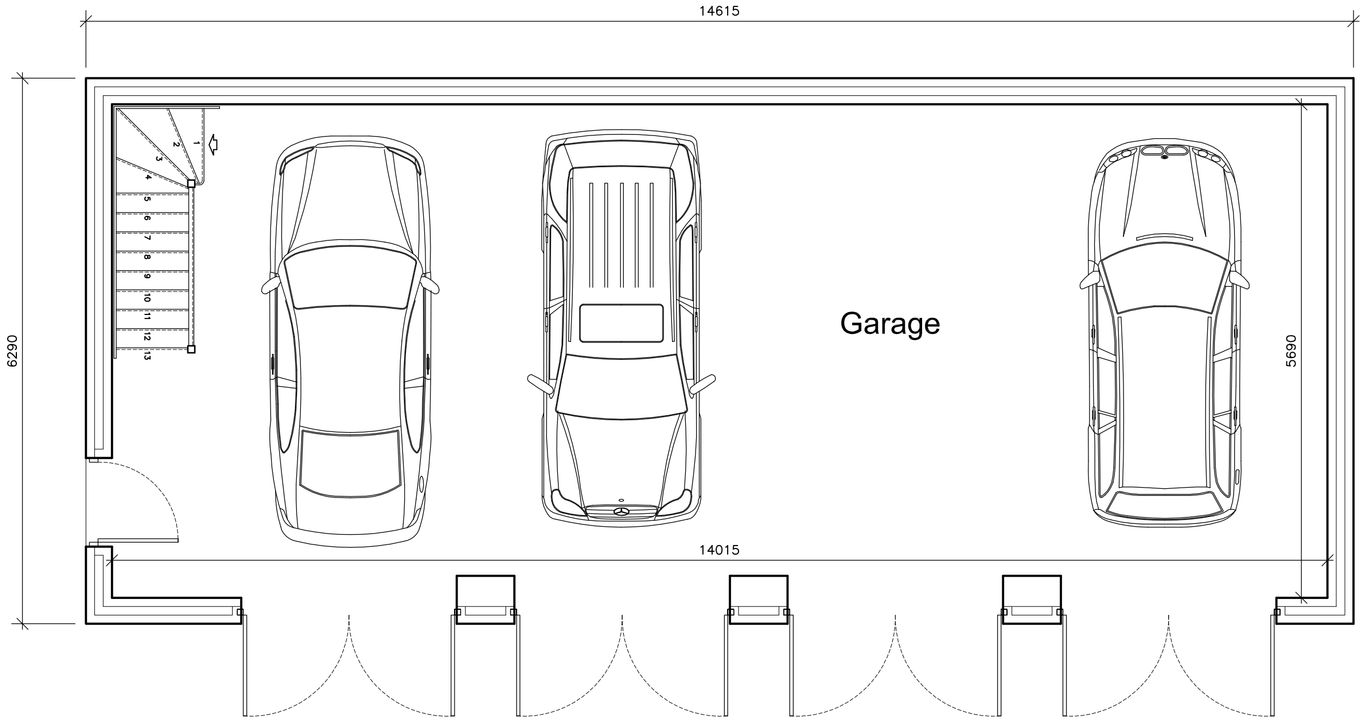


GROUND FLOOR PLAN
SCALE 1:50

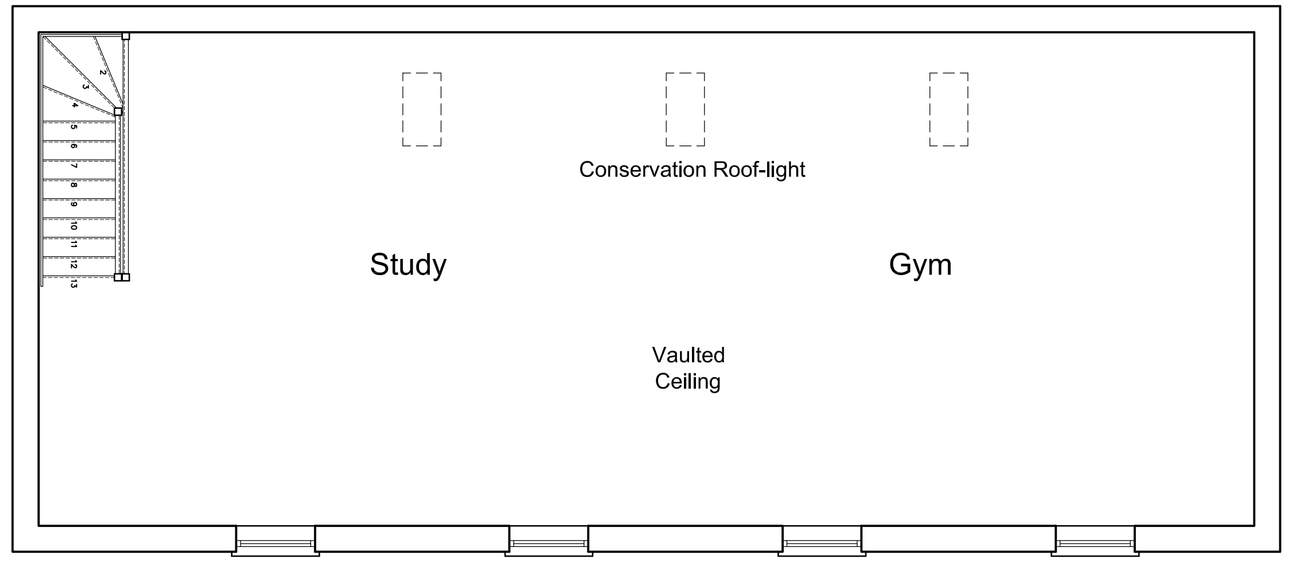

FIRST FLOOR PLAN
SCALE 1:50

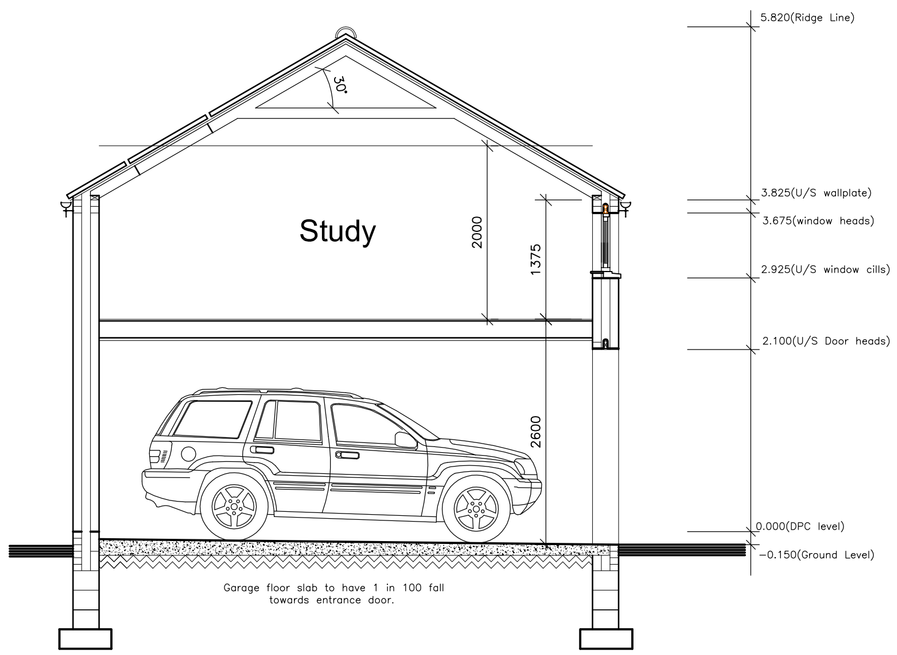

GARAGE SECTION
SCALE 1:50

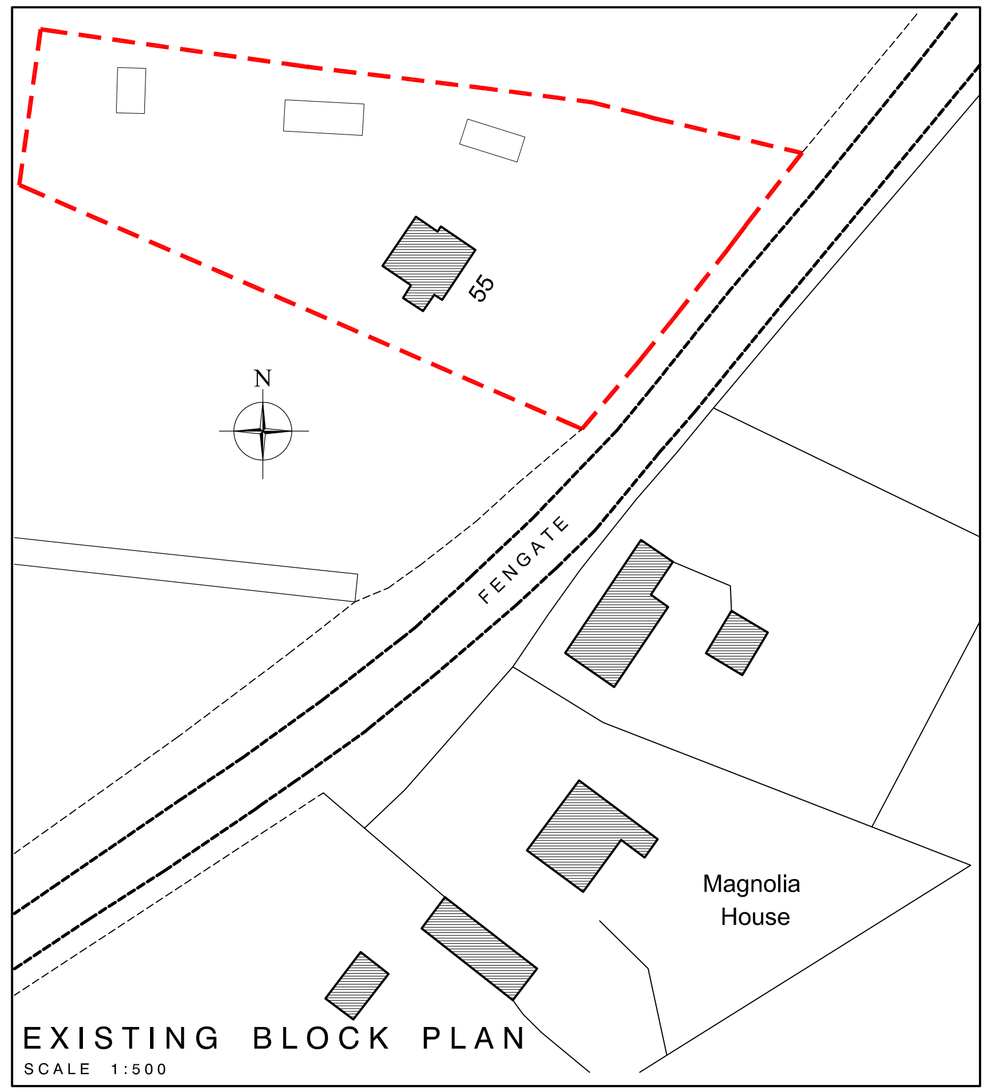

EXISTING BLOCK PLAN
SCALE 1:500

A1

NEIL DOWLMAN I Architecture
www.neildowlman-architecture.co.uk

CLIENT
Miss M Beba & Mr M Mooney

PROJECT
Proposed Replacement Dwelling
55 Fengate
Moulton Chapel

TITLE
Existing Block Plan
Proposed Floor Plans & Elevations - GARAGE

SCALE
As shown

DRAWN BY
MD

CHECKED BY

DRAWING NO.
B/2971 - 05

DRAWING REVISION
A.

DATE
October 2015

Follow us online:

Alford
4-5 Church Street Lincs LN13 9EF
T 01507 465883 F 01507 466006
E alford@neildowlman-architecture.co.uk

Boston
14 Main Ridge West Lincs PE21 6QQ
T 01205 357272 F 01205 351115
E boston@neildowlman-architecture.co.uk

Stamford
14 Barn Hill Lincs PE9 2AE
T 01780 756532 F 01780 756501
E stamford@neildowlman-architecture.co.uk

Louth by appointment only
62 Northgate Lincs LN11 0LY
T 01507 601155 F 01507 608222
E louth@neildowlman-architecture.co.uk

Horncastle by appointment only
28 St Lawrence Street Lincs LN9 5DN
T 01507 522899 F 01507 522689
E horncastle@neildowlman-architecture.co.uk

Skegness Satellite Office
T 01754 880080
E skegness@neildowlman-architecture.co.uk

chartered architects | chartered architectural technologists | chartered building engineers | planning advisors | designers | project managers
domestic energy assessors | party wall surveyors | access consultants