

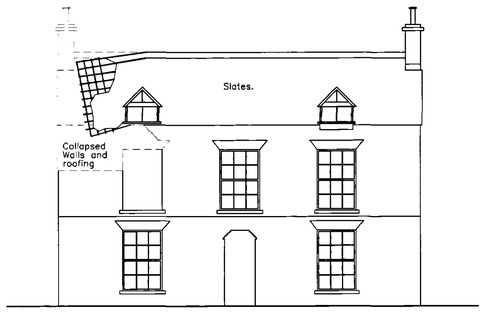


FRONT ELEVATION 1:100

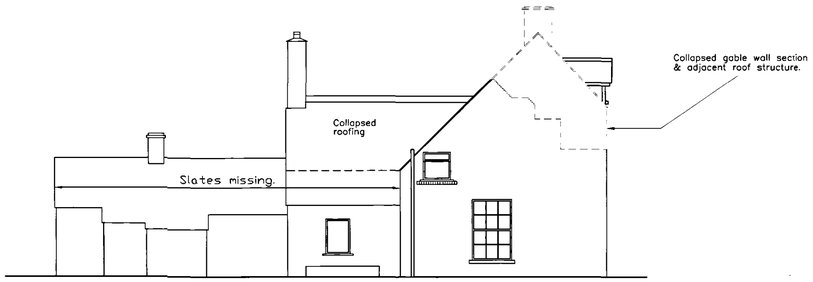

SIDE ELEVATION 1:100

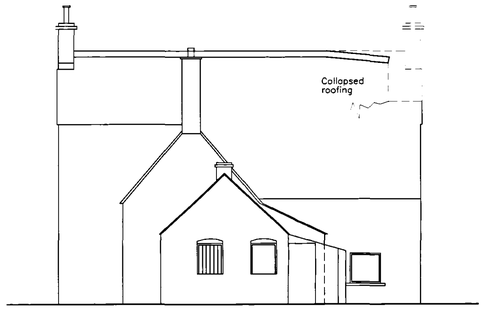

REAR ELEVATION 1:100



SIDE ELEVATION 1:100

NOTES:
Copyright on all drawings prepared by Morton Consulting Engineers Limited is their property. Drawings and designs may not be reproduced in part or in whole without their written permission.

Please read, if in doubt ask. Change nothing without consulting the Engineers.

Contractor to check all dimensions on site before work starts or materials are ordered. Do not scale, if in doubt ask. All dimensions are in mm unless stated otherwise.

Where materials, products and workmanship are not fully specified they are to be of the standard appropriate to the works and suitable for the purpose stated in or reasonably to be inferred from the drawings and specification. All work to be in accordance with good building practice and BS 8000 to the extent that the recommendations define the quality of the finished work. Materials products and workmanship to comply with all British Standards and EOTA standards with, where appropriate, BS or EC marks.

All products and materials to be handled, stored, prepared and used or fixed in accordance with the manufacturers current recommendations.

The contractor is to arrange inspections of the works by the BCO (or NHBC) as required by the Building Regulations and is to obtain completion certificate and forward to the Engineer

NOTE

Please note that there are Asbestos containing material in the building.

Personal Protective Equipment is to be worn until these materials are fully striped off by a licensed Asbestos removal contractor.

2005
Planning & Development
1 8 AUG 2005
Ref: 1139/05

	REVISIONS	DATE

Morton Consulting Engineers Limited
Chartered Structural Engineers
1 Gordon Avenue
March
Cambridgeshire
PE15 8AJ

Tel : 01354 655454
Fax : 01354 660467

CLIENT
Ashley King Developments

PROJECT
Bank House Farm,
Common Road,
Moulton Seas End,
Spalding, Lincs.

TITLE
Existing Structural Elevations

DRAWN: MJG	DATE OF ISSUE:
CHECKED:	
DATE: Mar 2005	DRAWING NUMBER: M4262/04
SCALE: 1:100	