


FRONT

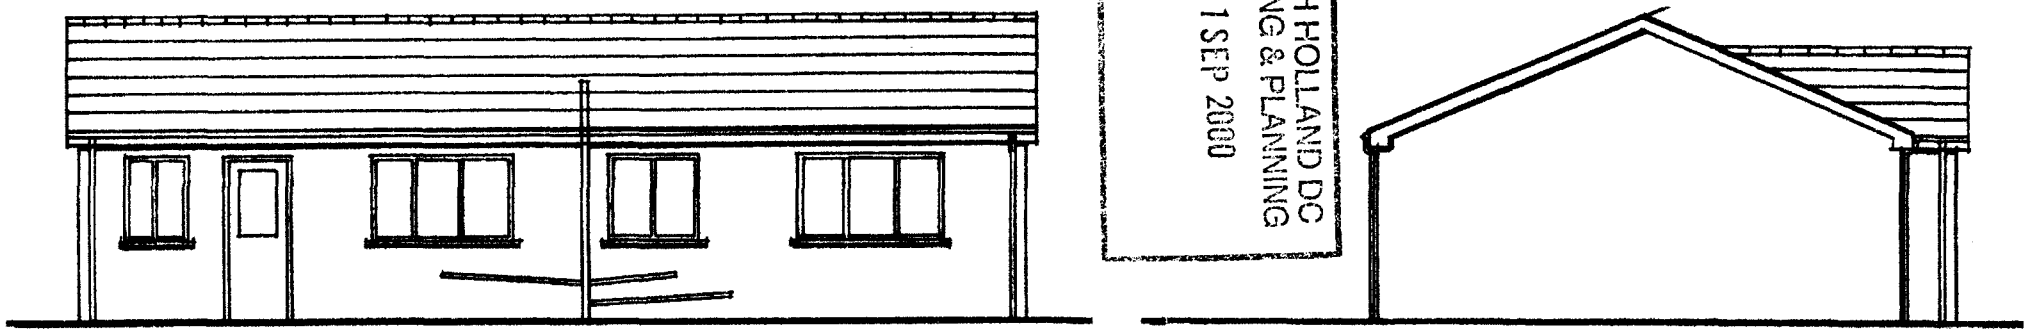


REAR

SOUTH HOLLAND DC
HOUSING & PLANNING
21 SEP 2000
Ref:


ELEVATION B
1 : 100

PROPOSED DEVELOPMENT AT REAR 1-7 PIPWELL GATE MOULTON SEAS END
FOR MR J JOHNSON AUG 2000

FLOOR PLAN B
1 : 50

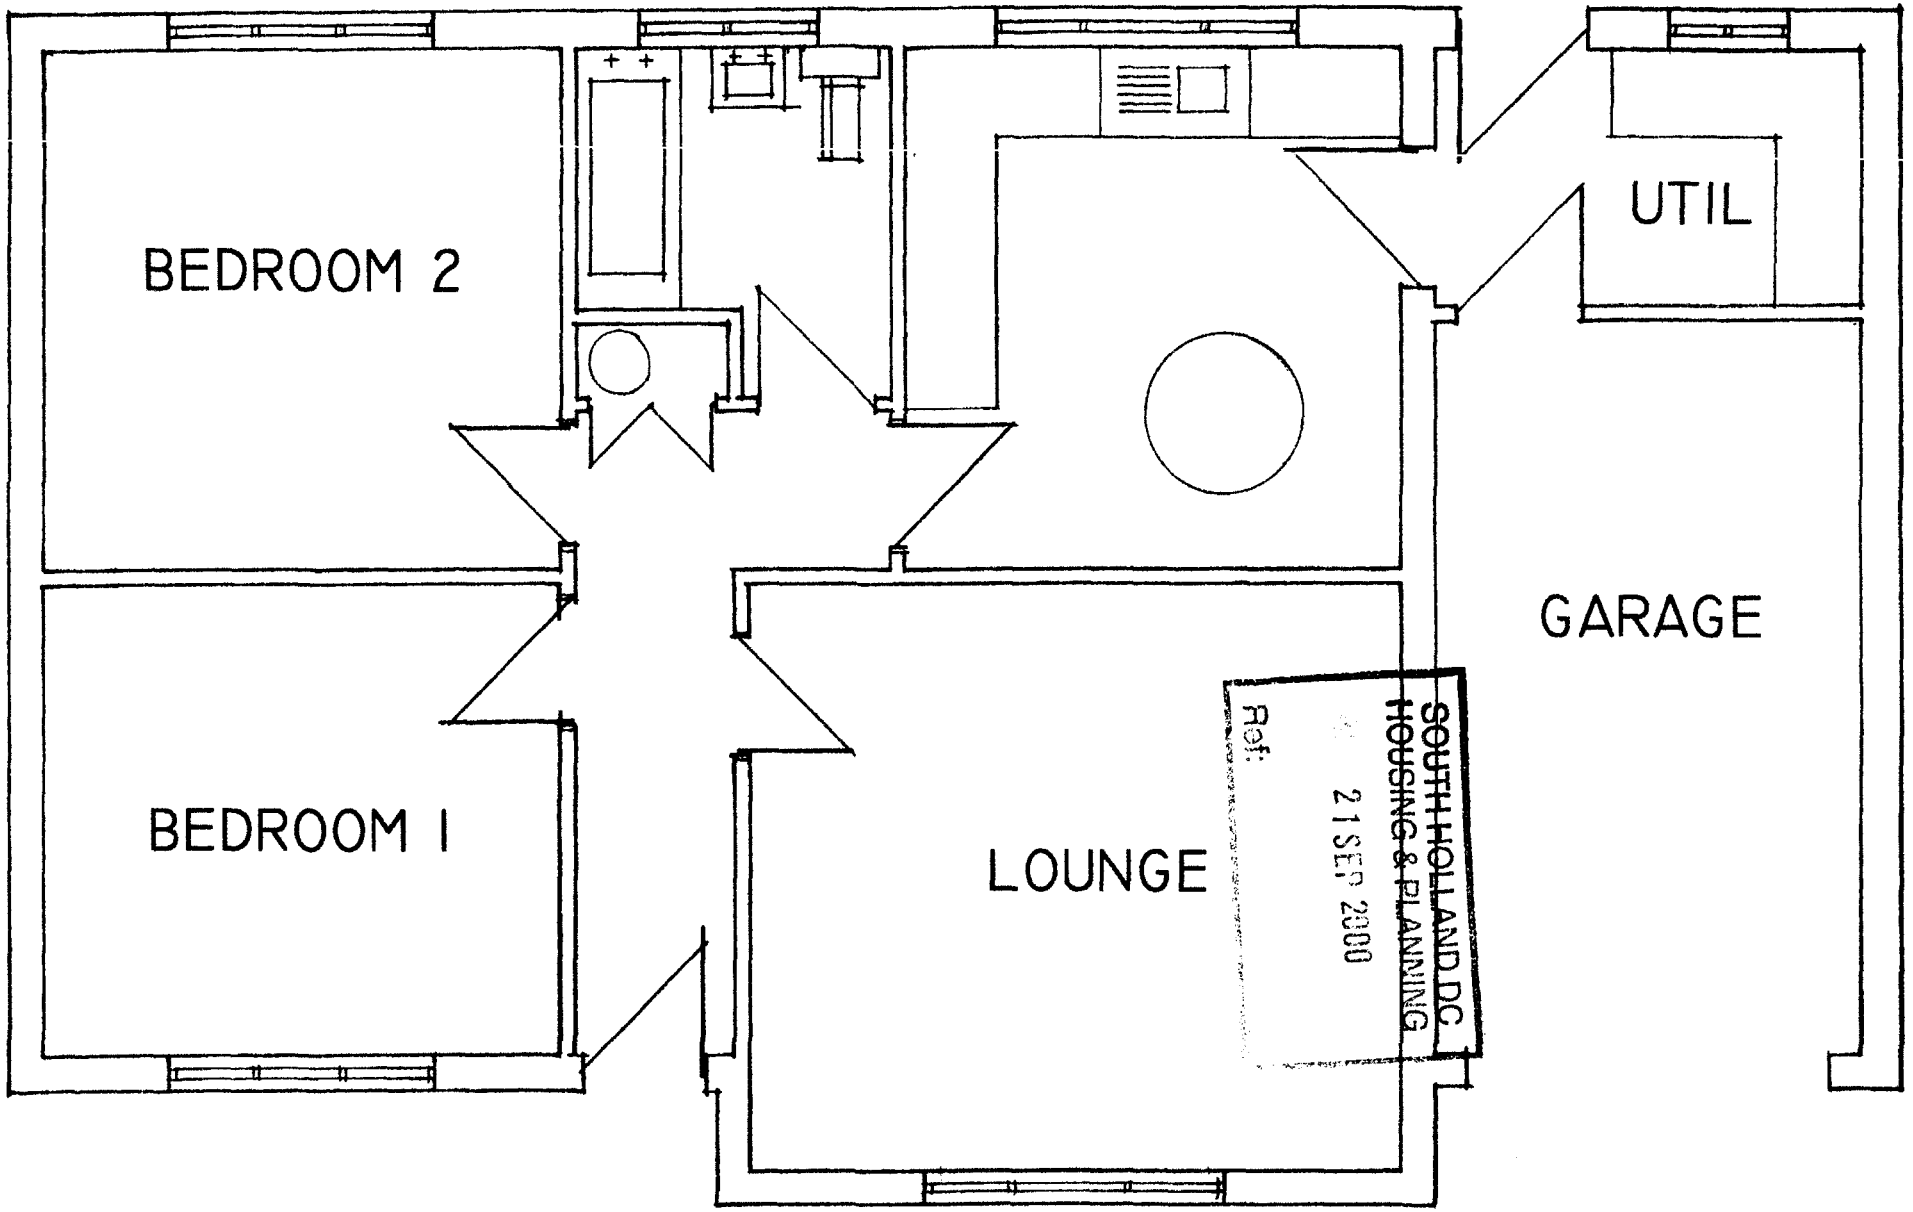

PROPOSED DEVELOPMENT AT REAR 1-7 PIPWELL GATE MOULTON SEAS END
FOR MR J JOHNSON AUG 2000

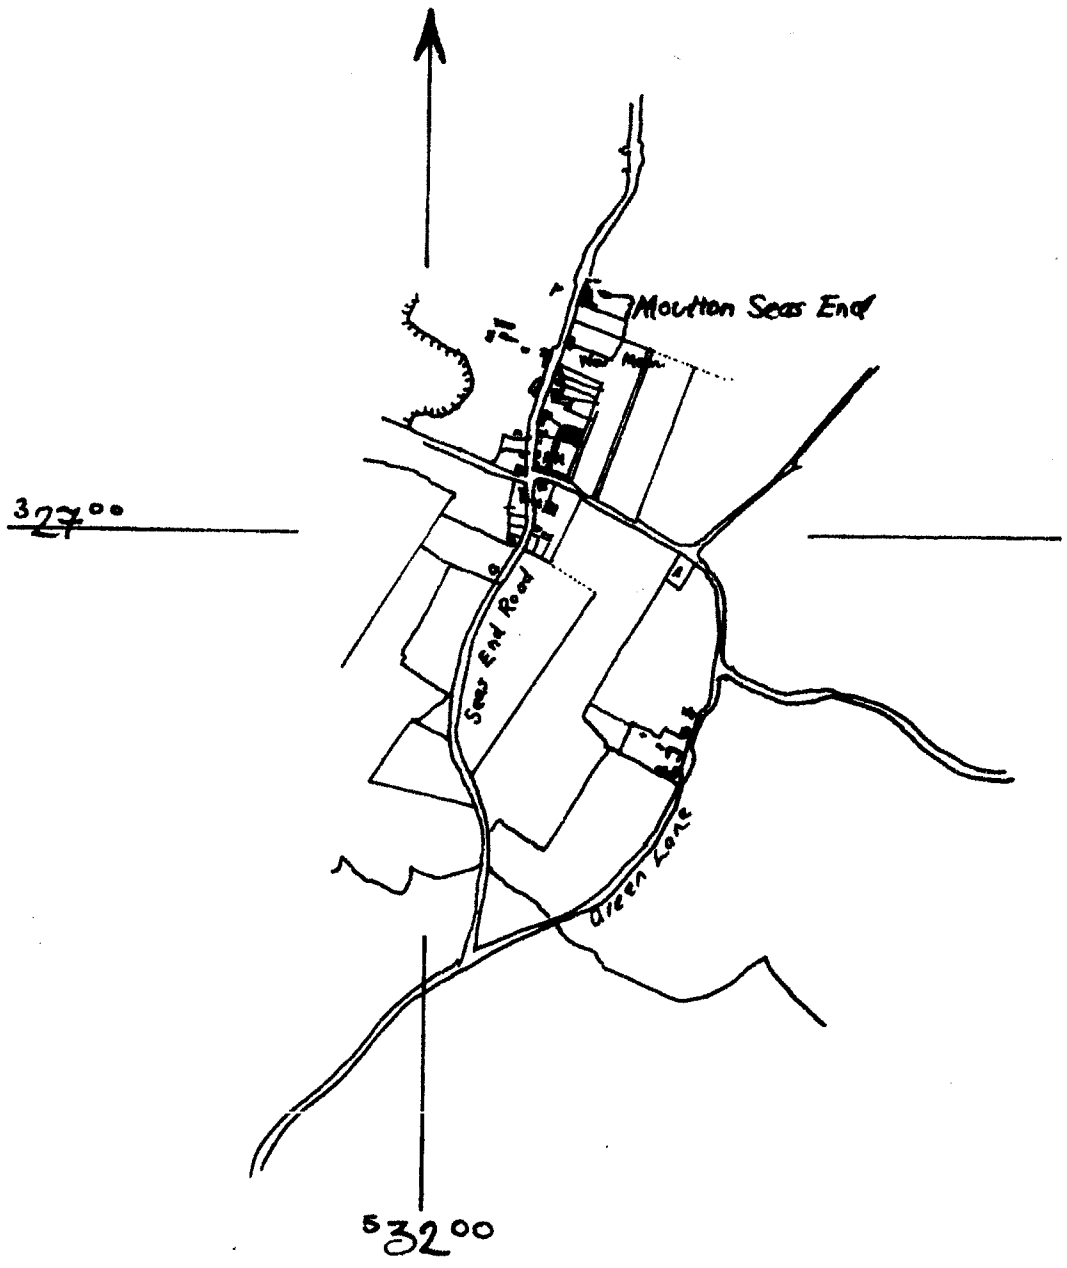


PROPOSED DEVELOPMENT A
REAR 1-7 PIPWELL GATE
MOULTON SEAS END
FOR MR J JOHNSON
AUG 2000


SOUTH HOLLAND DC
HOUSING & PLANNING
21 SEP 2000
Ref:


LOCATION PLAN
1 : 10000

FLOOR PLAN A
1 : 50

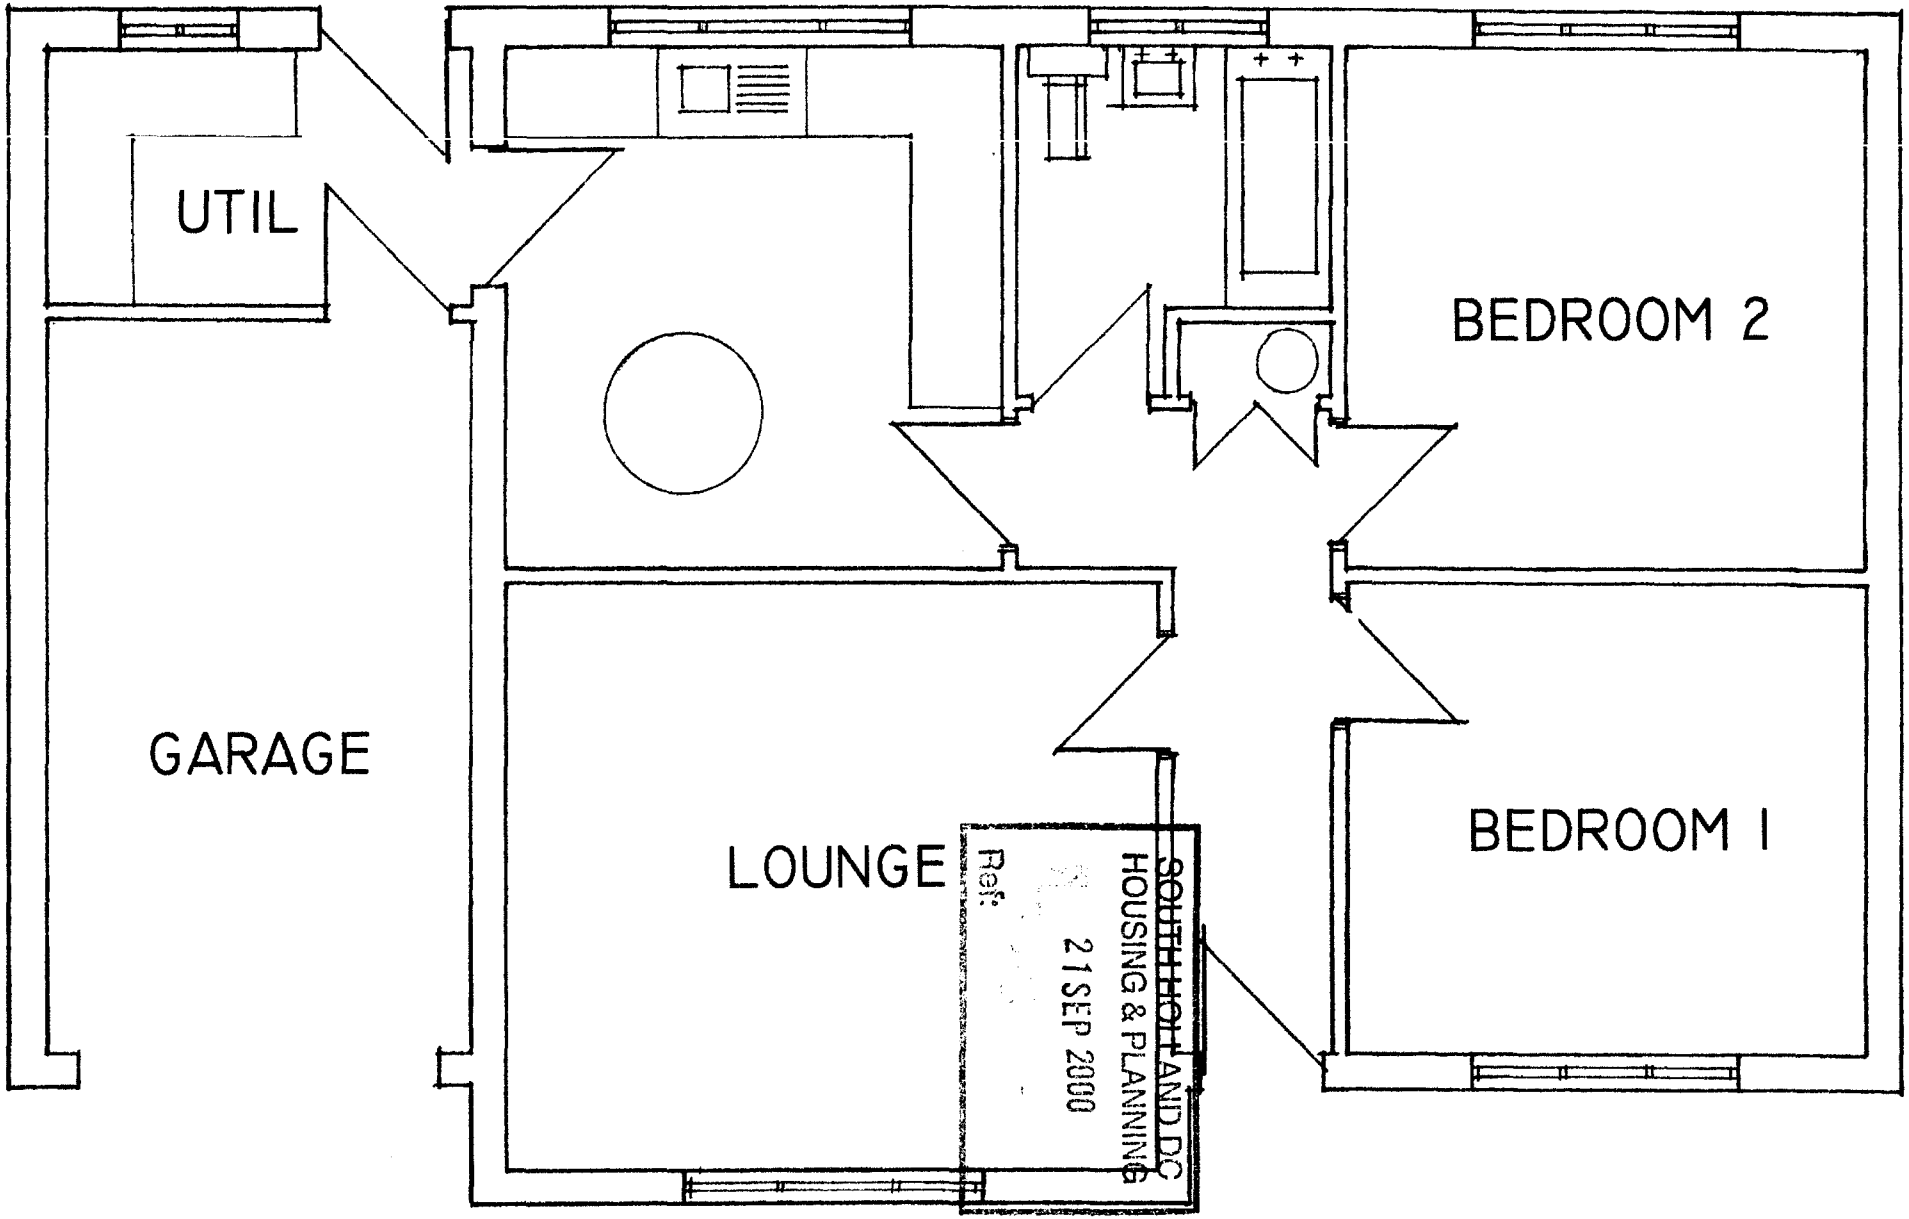



PROPOSED DEVELOPMENT AT REAR 1-7 PIPWELL GATE MOULTON SEAS END
FOR MR J JOHNSON AUG 2000

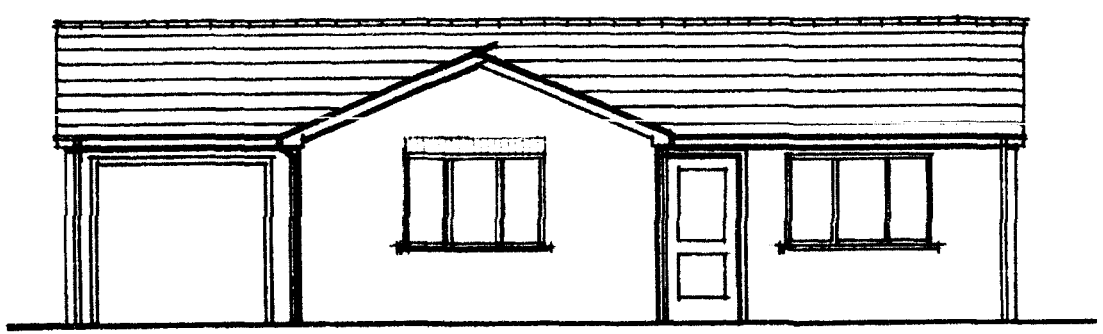

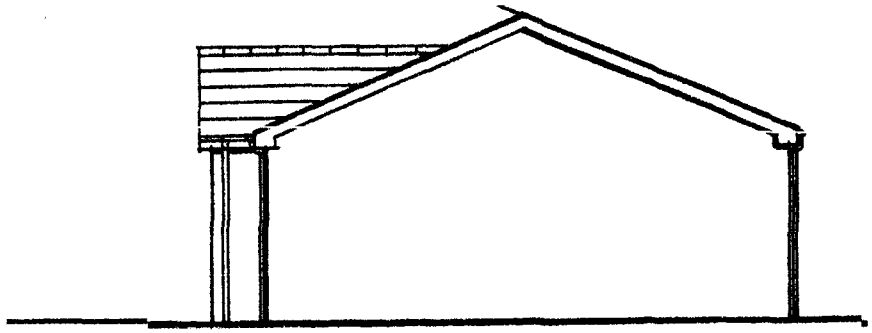

FRONT

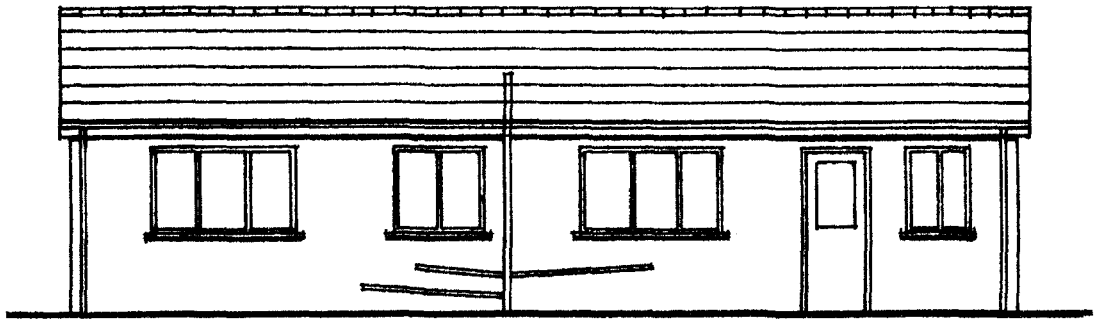

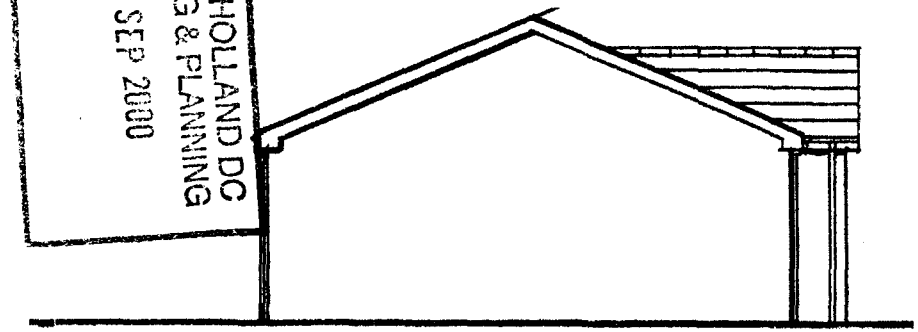


SOUTH HOLLAND DC
HOUSING & PLANNING
21 SEP 2000
Ref:

REAR


ELEVATION A
1 : 100

PROPOSED DEVELOPMENT AT REAR 1-7 PIPWELL GATE MOULTON SEAS END
FOR MR J JOHNSON AUG 2000

BUNGALOW ELEVATIONS A
SCALE 1 : 100

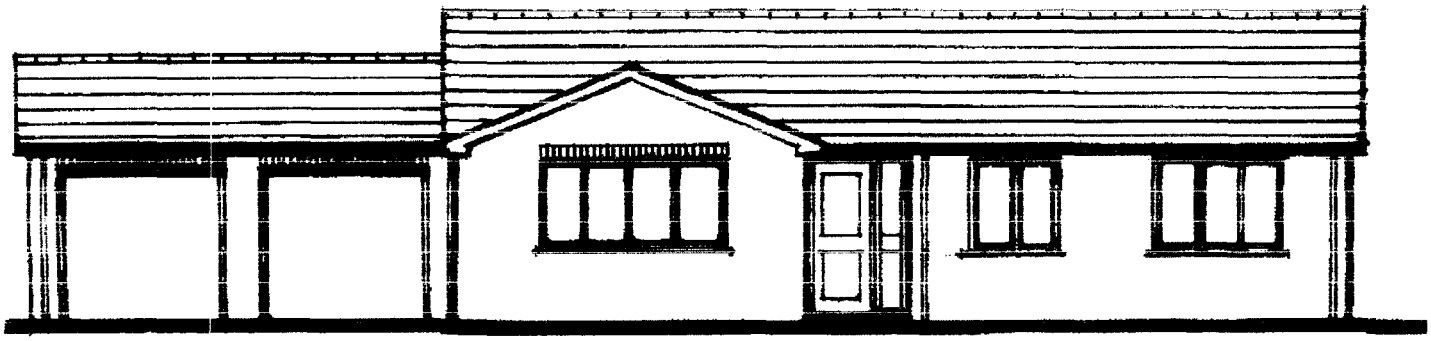


FRONT

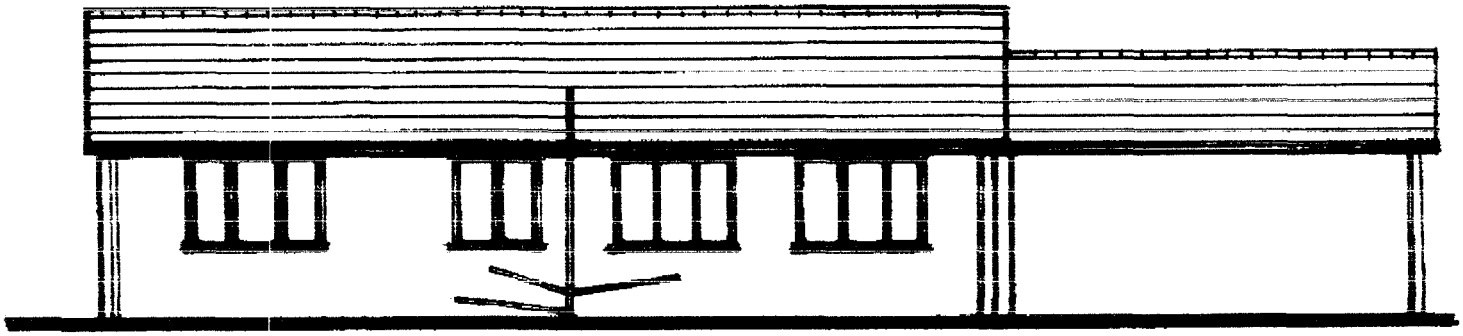


BACK


A1

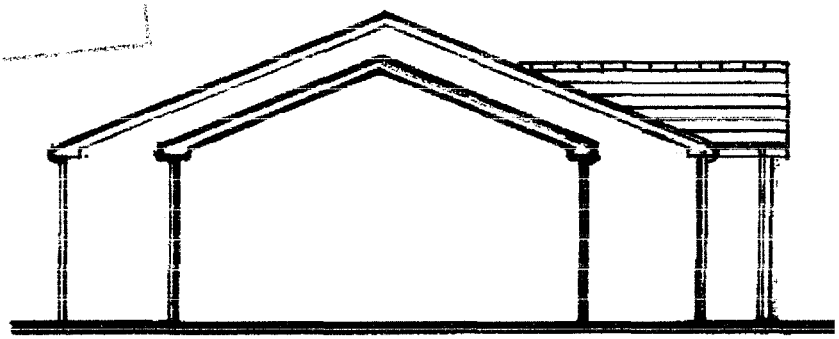


1162/00


PROPOSED
DEVELOPMENT
AT REAR 1-7
PIPWELL GATE
MOULTON SEAS
END FOR:
MR J JOHNSON
REV A JAN 2001

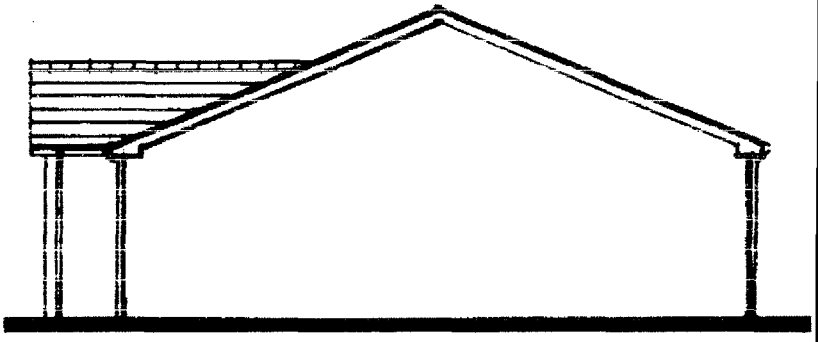


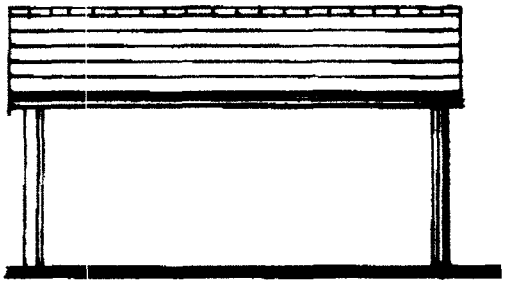

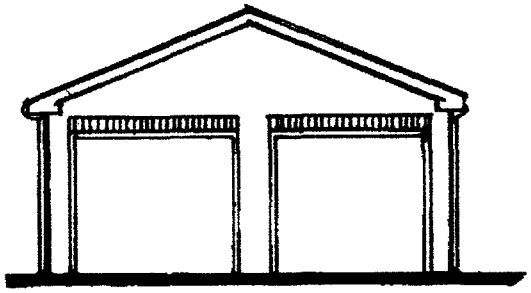

FRONT

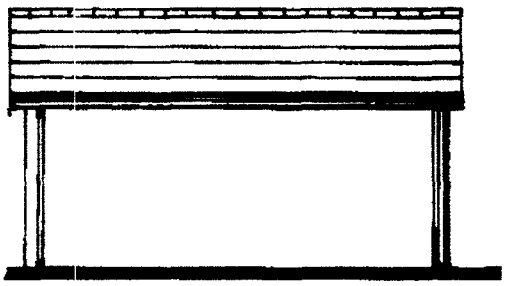

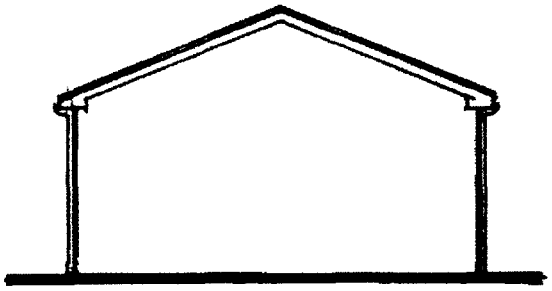

BACK


GARAGE ELEVATIONS B
SCALE 1 : 100

PROPOSED
DEVELOPMENT
AT REAR 1-7
PIPWELL GATE
MOULTON SEAS
END FOR:
MR J JOHNSON
REV A JAN 2001

Ref. A1

1162/00


FLOOR PLAN A SCALE 1 : 50

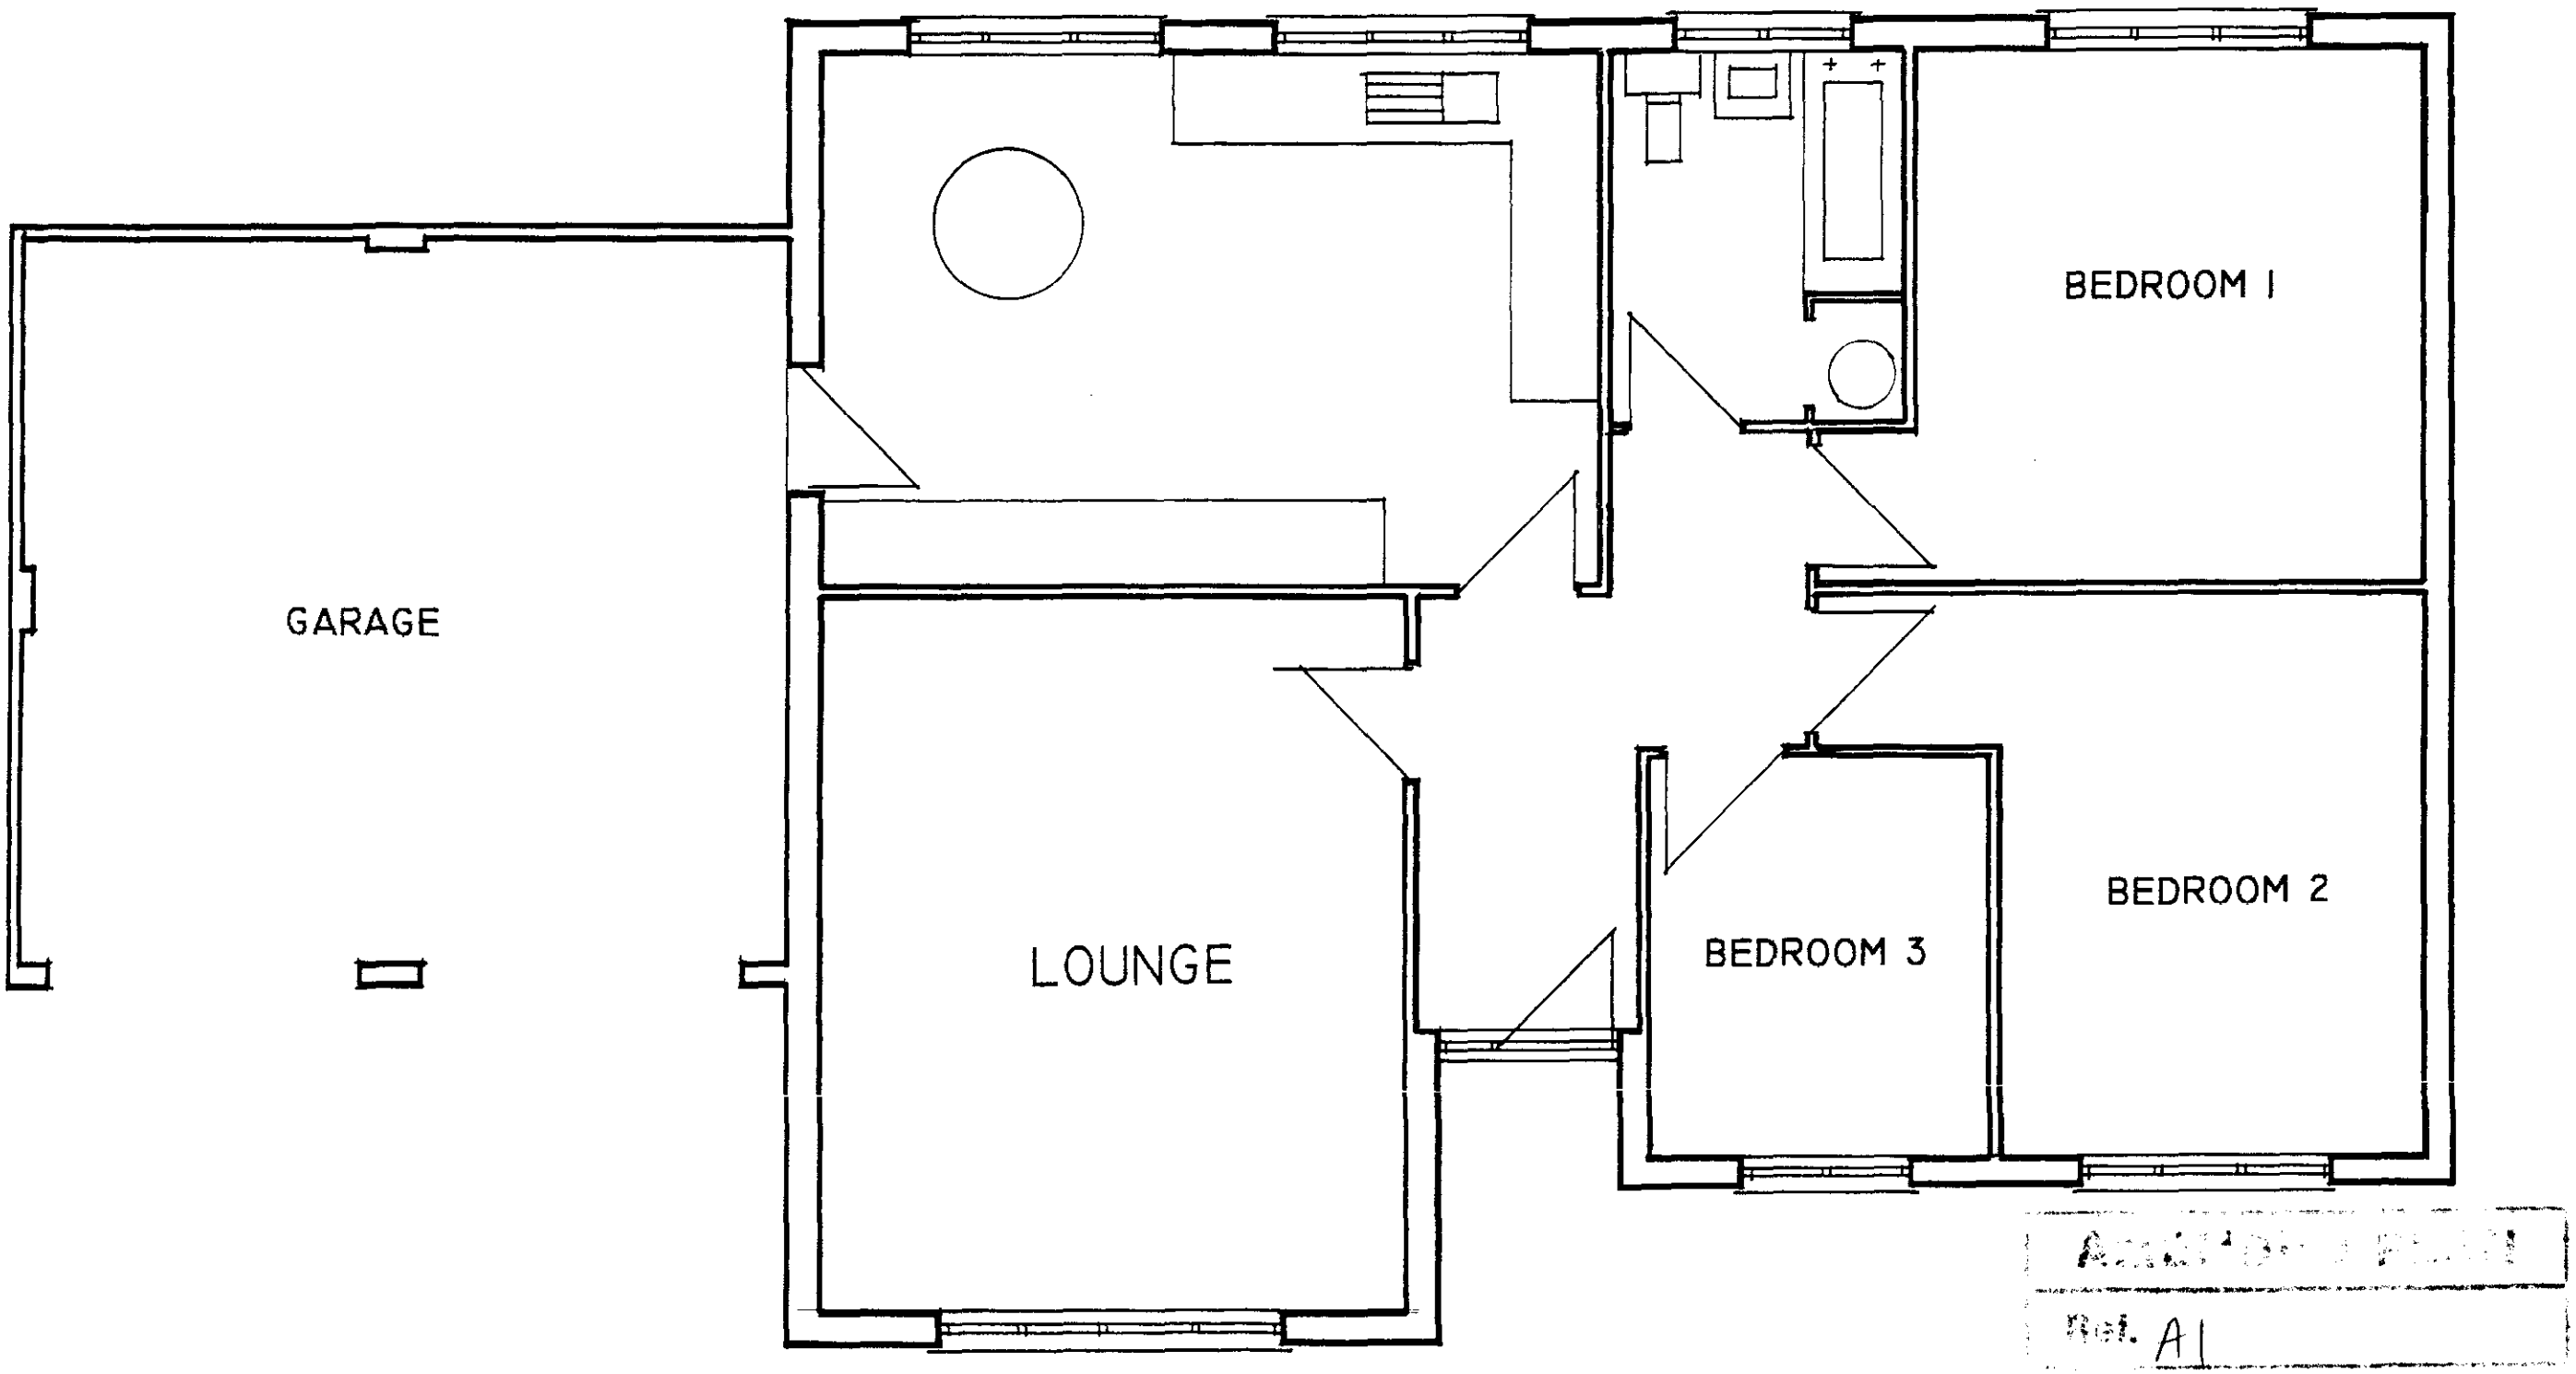

Ref. A1

PROPOSED DEVELOPMENT AT REAR 1 - 7
PIPWELL GATE, MOULTON SEAS END
FOR MR. J JOHNSON
REV A JAN 2001

1162/00

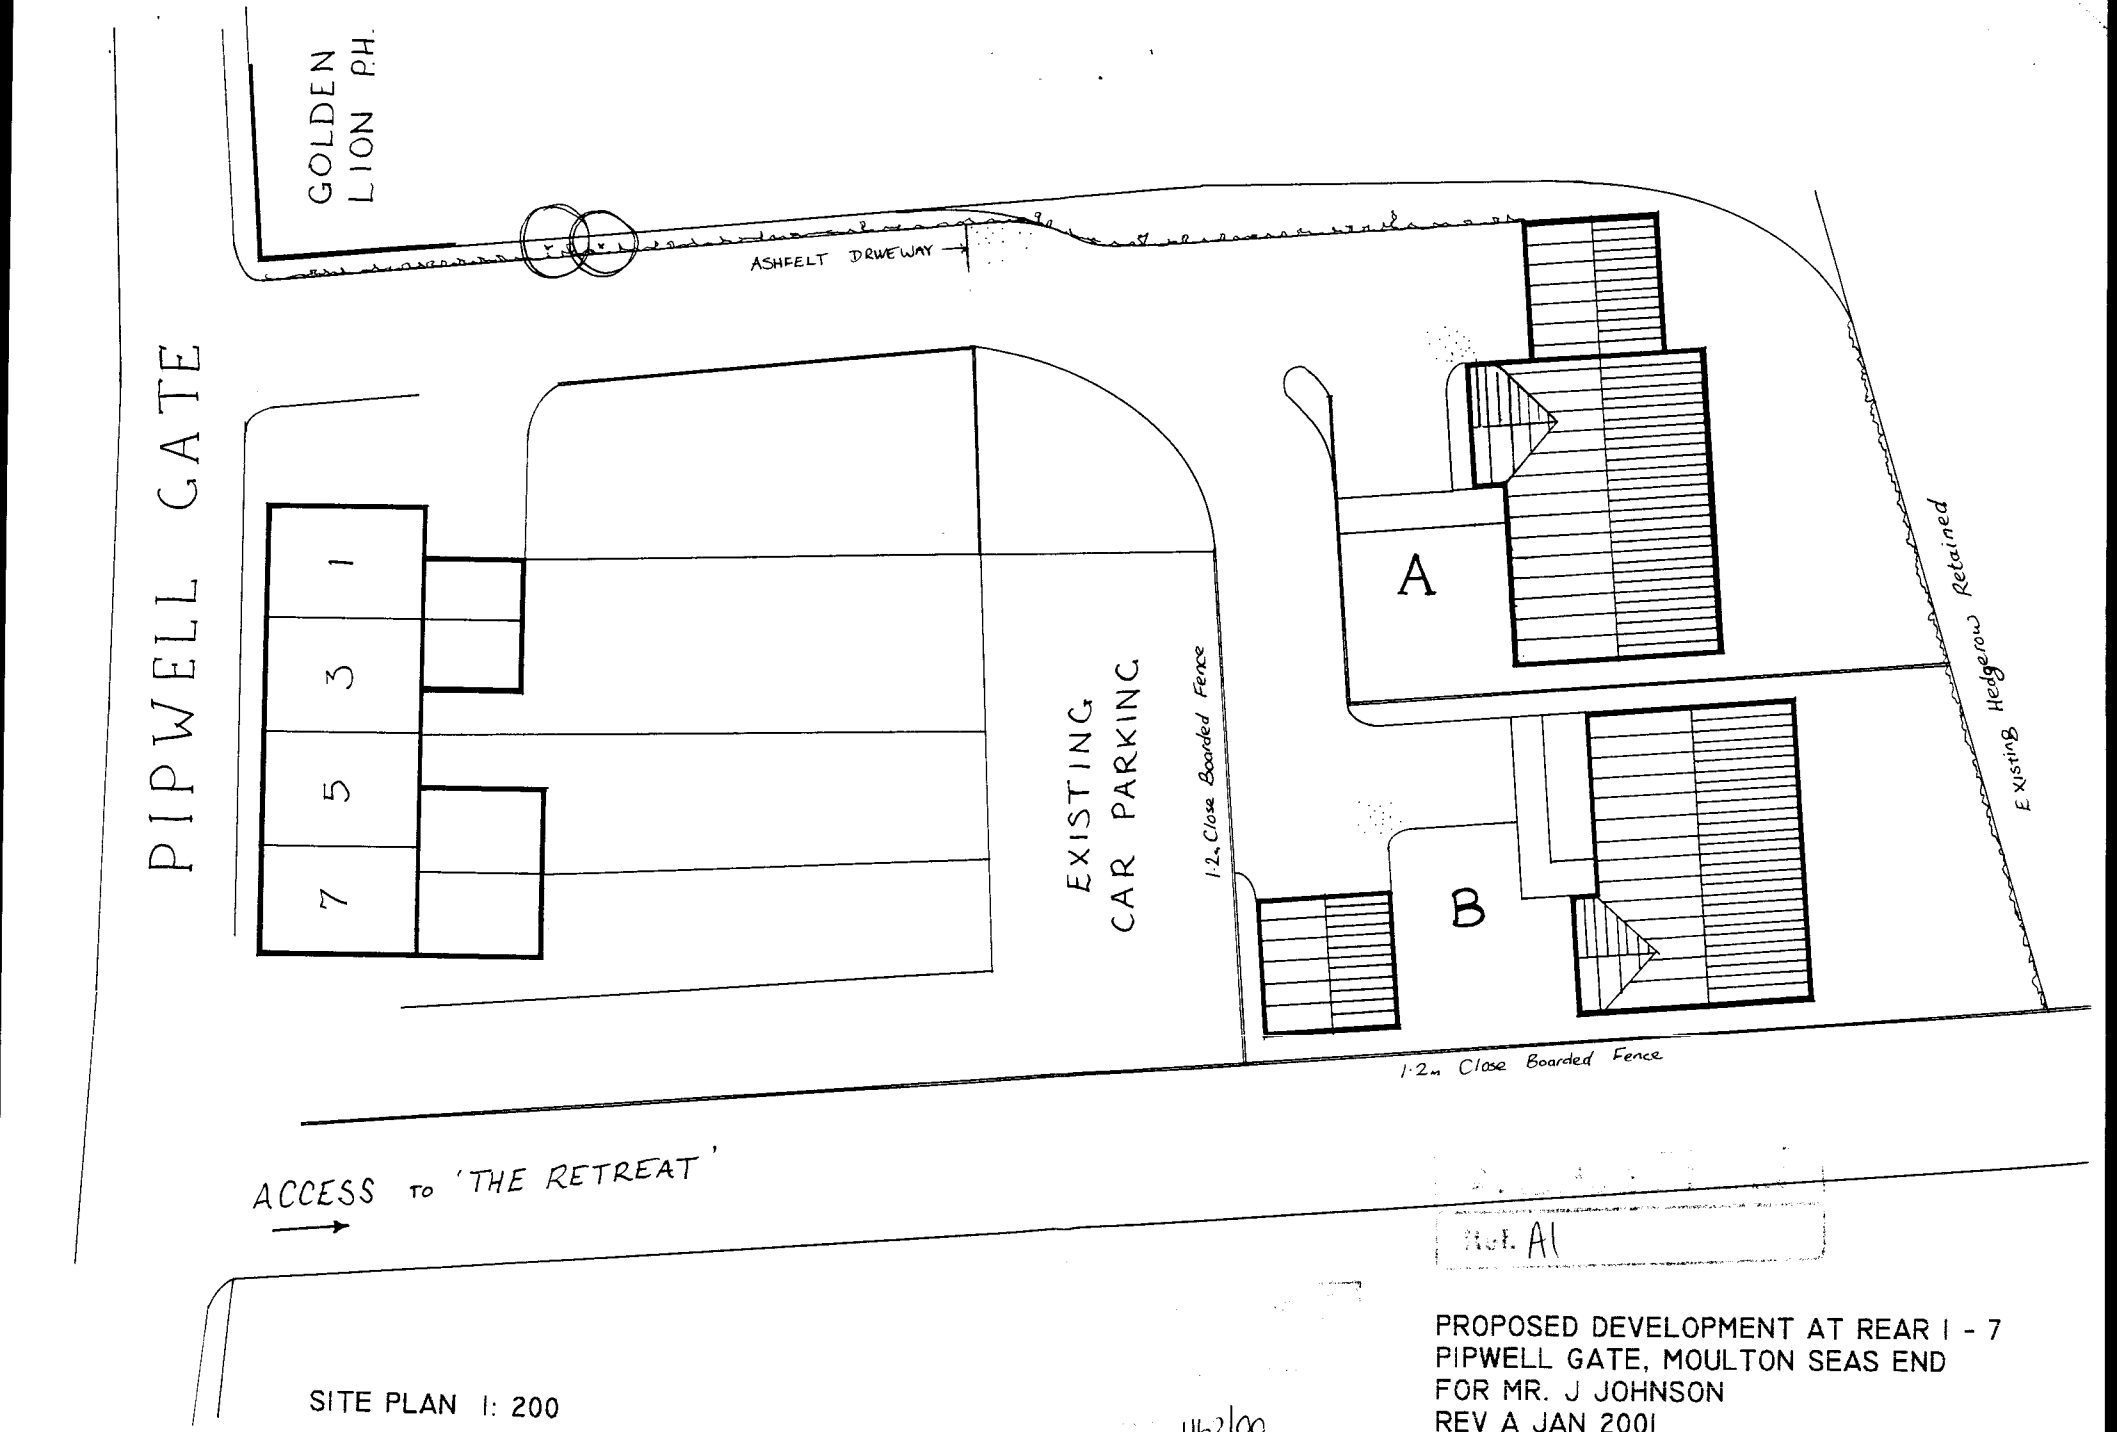


Ref. A1

SITE PLAN 1: 200

1162/00

PROPOSED DEVELOPMENT AT REAR 1 - 7
PIPWELL GATE, MOULTON SEAS END
FOR MR. J JOHNSON
REV A JAN 2001

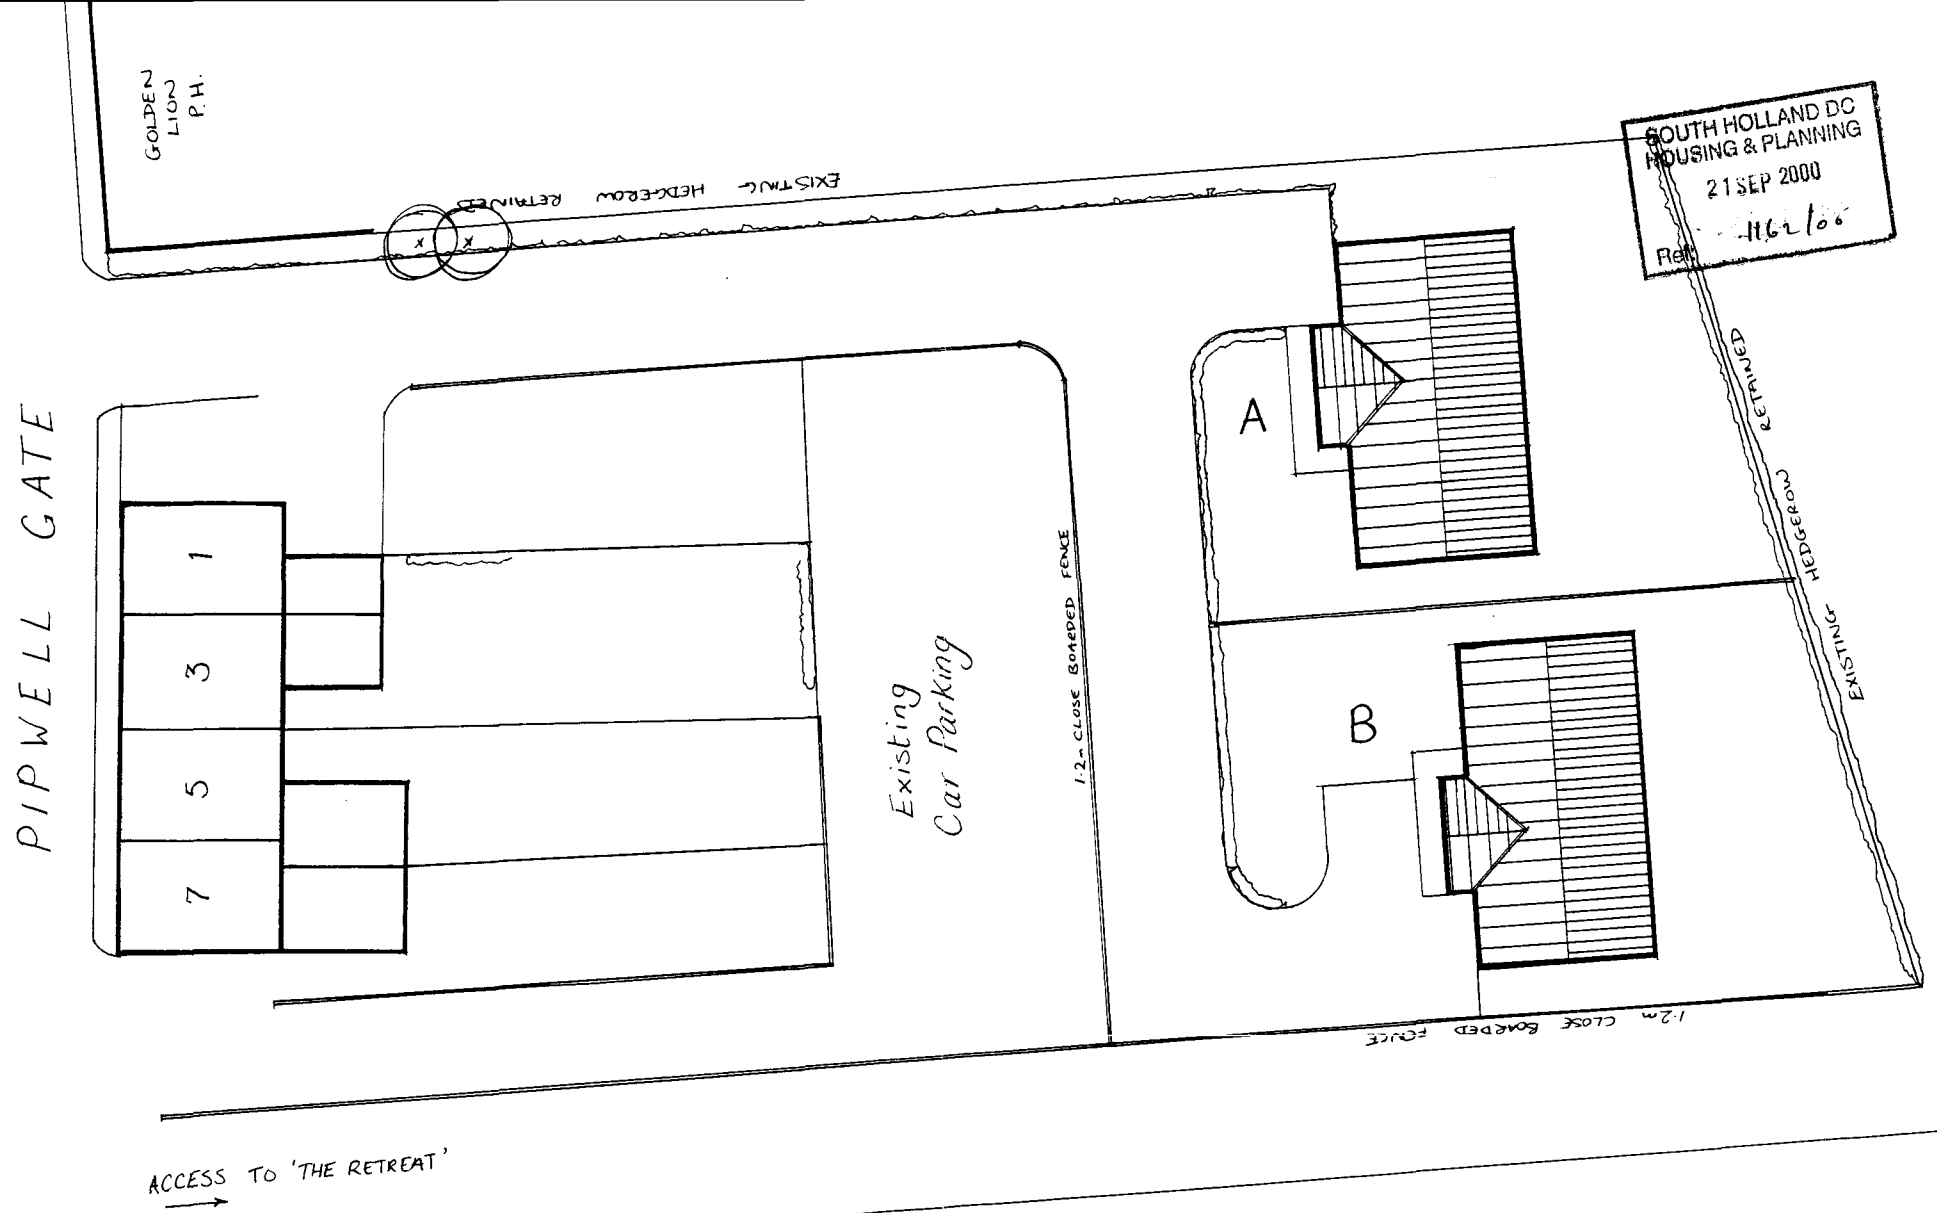


SITE PLAN 1: 200

PROPOSED DEVELOPMENT AT
REAR 1-7 PIPWELL GATE
MOULTON SEAS END
FOR MR J JOHNSON
AUG 2000

FLOOR PLAN B SCALE 1 : 50

A1

1162/00

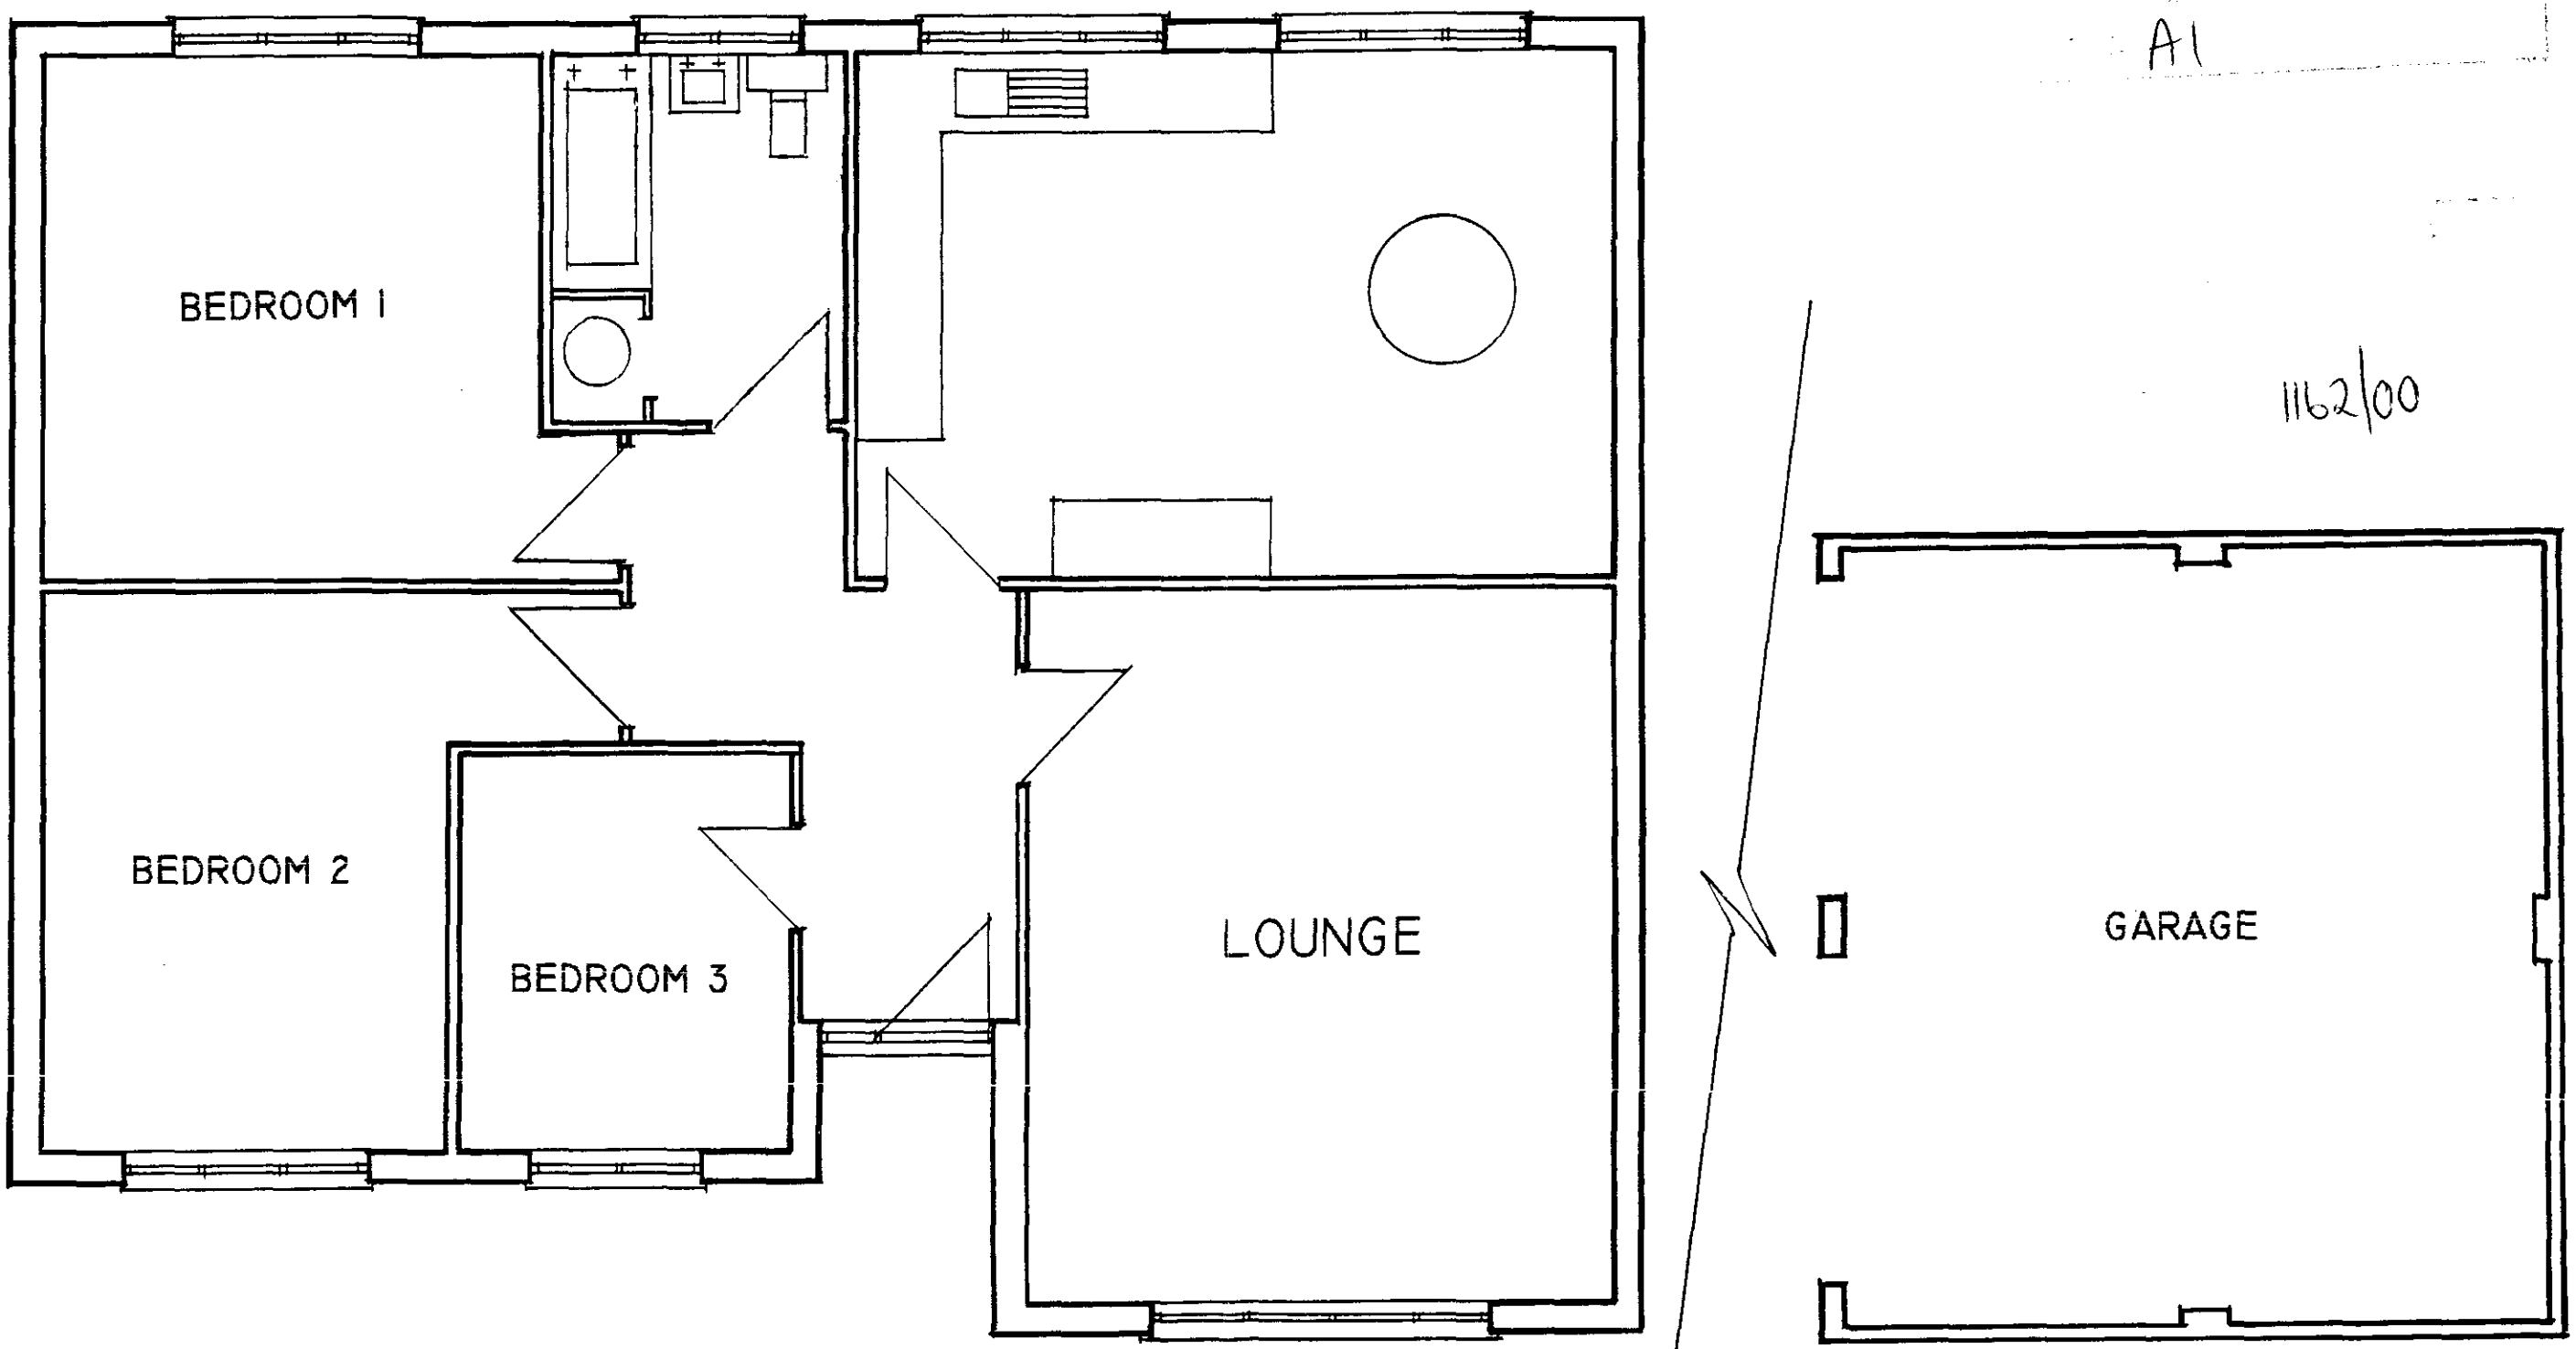

PROPOSED DEVELOPMENT AT REAR 1 - 7
PIPWELL GATE, MOULTON SEAS END
FOR MR. J JOHNSON
REV A JAN 2001