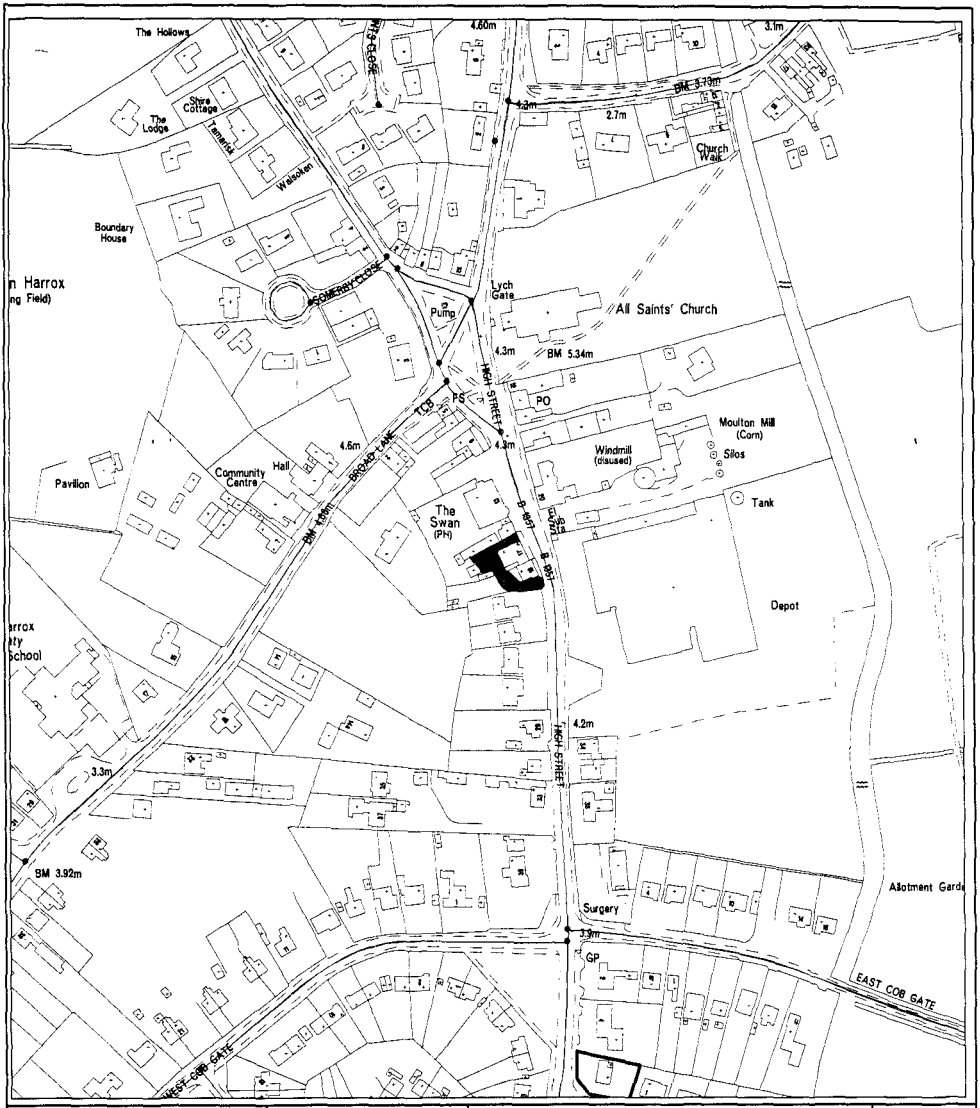


SOUTH HOLLAND DISTRICT COUNCIL

Council Offices
Priory Road
Spalding
Lincolnshire
PE11 2XE


Tel 01775 761161

Author:	HAPS
Location:	S.Holland
Scale:	1:2500
Date:	1998

N

Reproduced from the Ordnance Survey mapping with the permission of the Controller of Her Majesty's Stationery Office
(c) Crown Copyright, Unauthorised reproduction infringes Crown copyright and may lead to prosecution or civil proceedings

OS Licence No LA079413

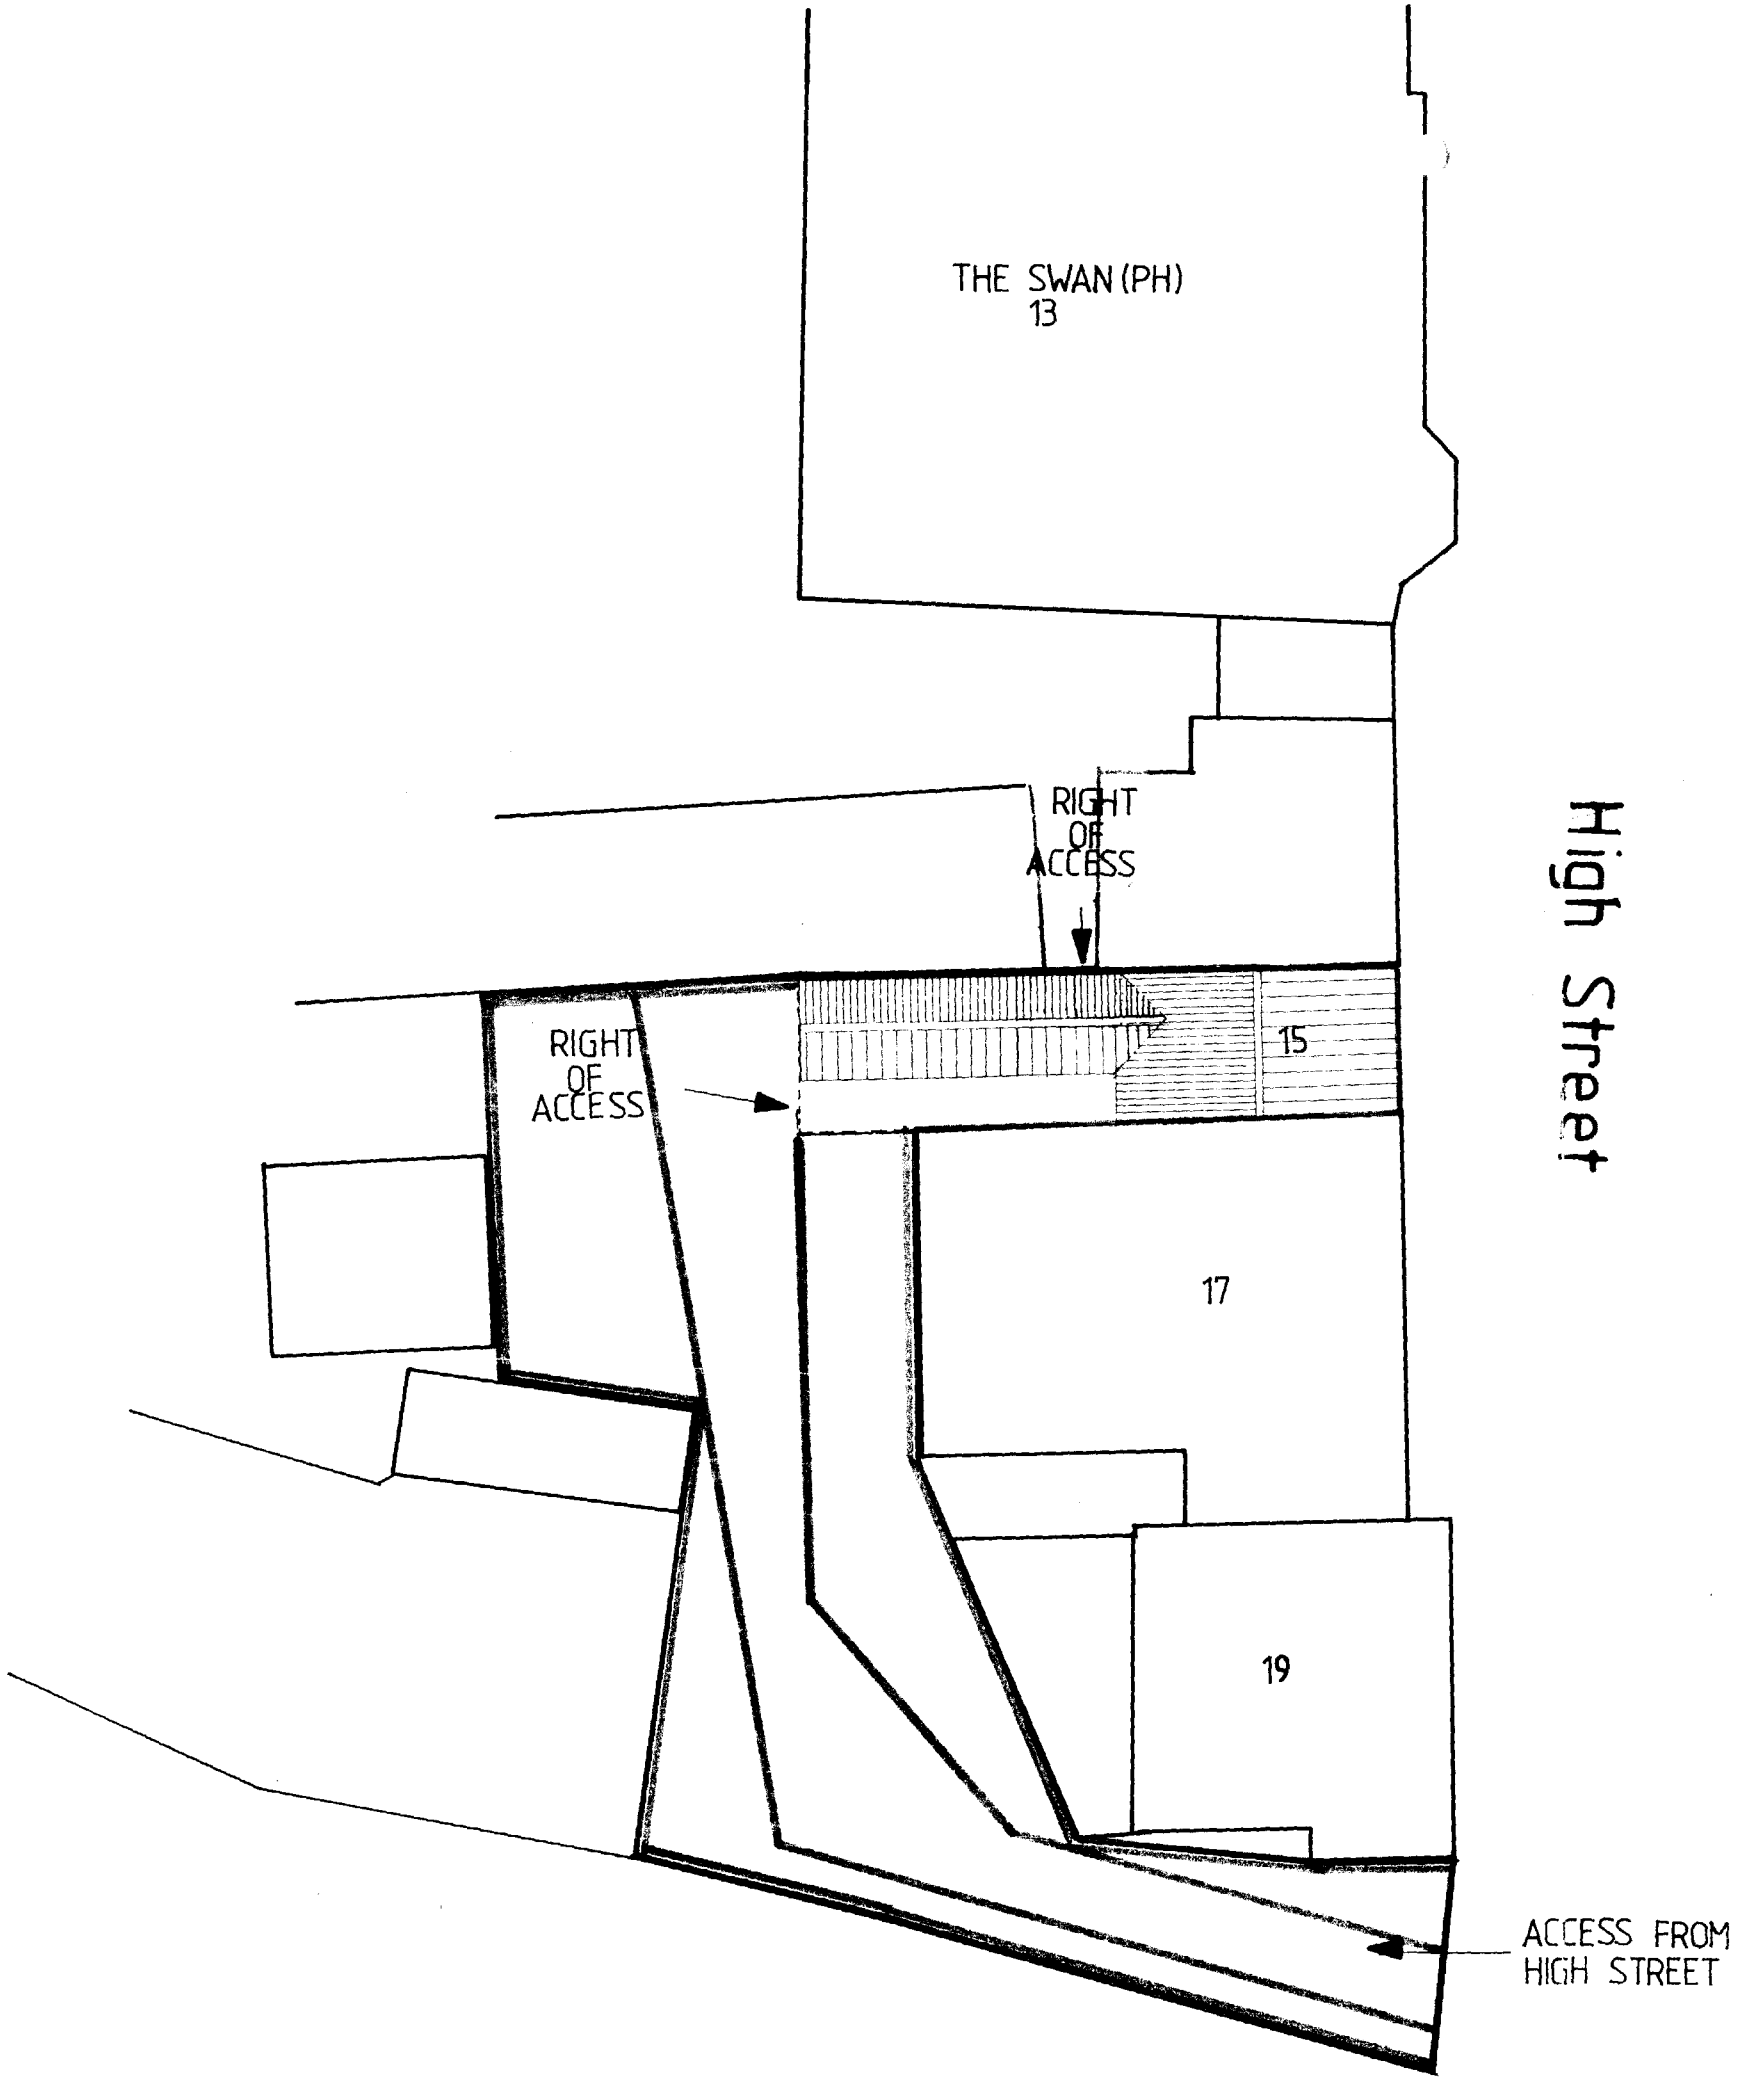

notes

Do not scale from this drawing

This drawing is copyright and may not be altered, traced, photographed or used for any purpose other than than for which it is issued without permission from John D Lynch Partnership.

The General Contractor is to check all dimensions on site and report discrepancies to the Architect.

All details shown in this drawing including foundations are based upon typical site conditions related to the area. No responsibility can be accepted for abnormal conditions which may be discovered during construction unless reported to the Architects so that design amendments may be considered. Site soil surveys are recommended in respect of foundations to establish specific site conditions before foundation work is undertaken.

revision		*date*
1	Site plan revised	2/7/97
2	General revisions	3/11/97

JOHN D LYNCH
partnership
CHARTERED ARCHITECTS

project / drawing
Proposed alterations and new flats for Mr G Harris at High Street, Moulton.

scale	*date*	*drawn*
1: 200	May 97	*KB*

project no.	*drawing no*
1406	AB/2

revisions X 2

SOUTH NORTHAMPTONSHIRE HOUSING AREA
04 DEC 1997
Ref: 1182/97

DETERMINED PLAN