



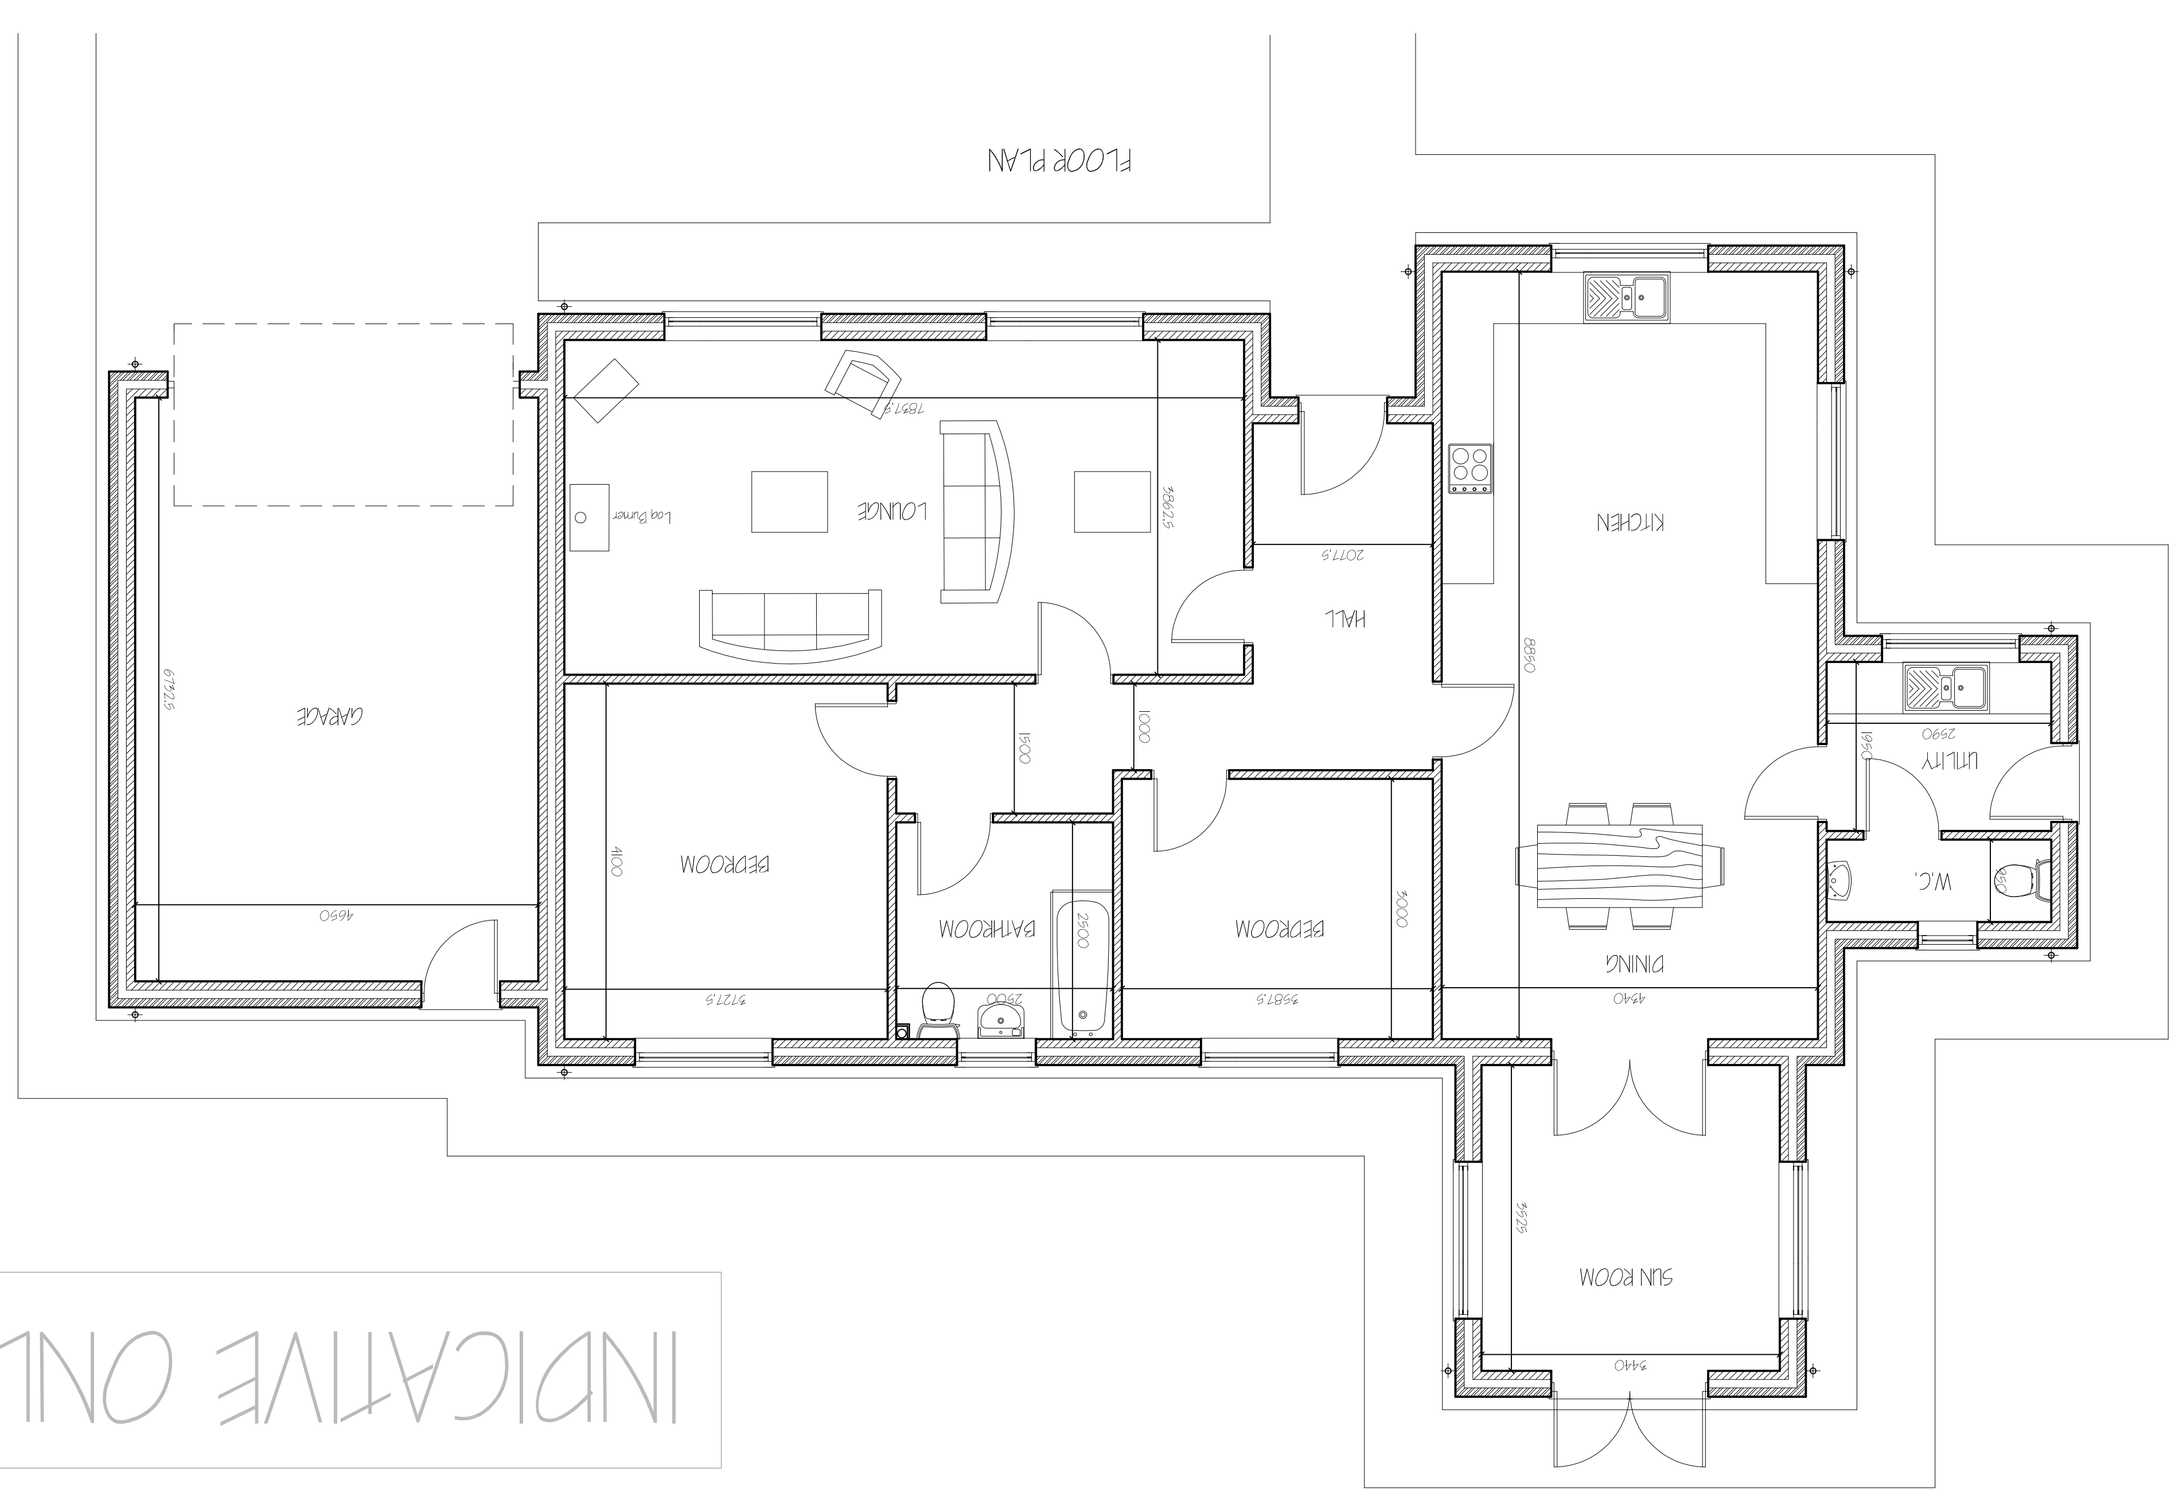



INDICATIVE ONLY

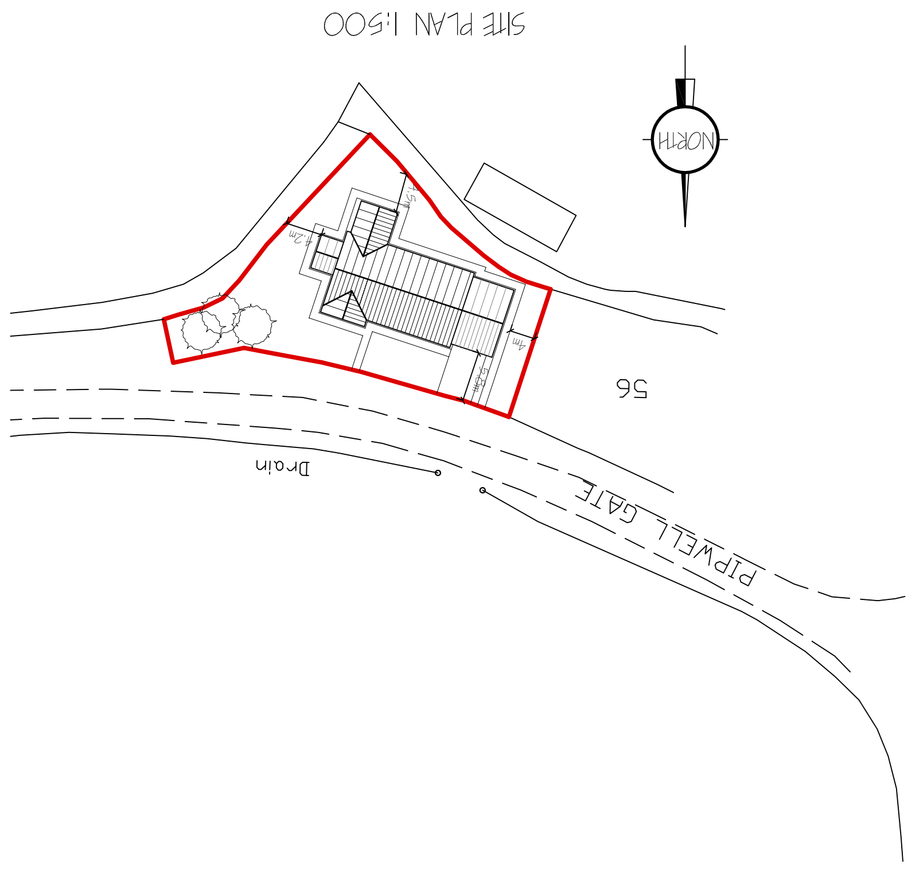

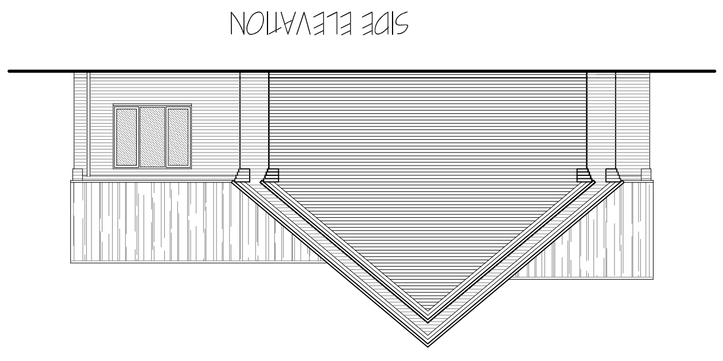

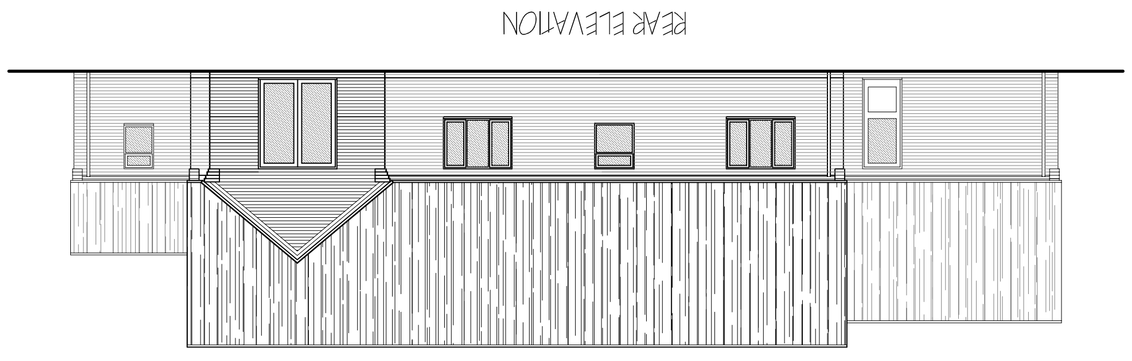

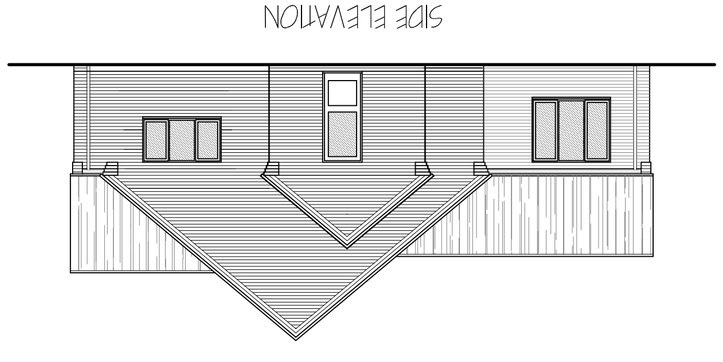

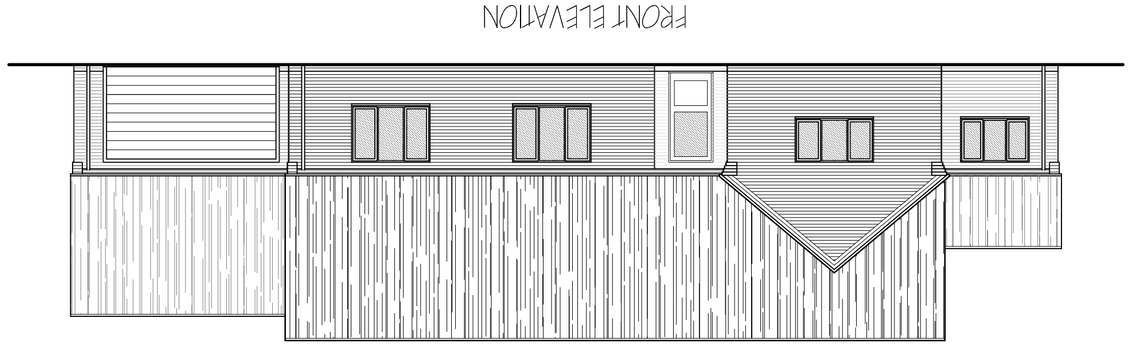

ref.	revision	date

G. R. MERCHANT LTD.
1.ENG AMICE FIWO
ARCHITECTURAL, STRUCTURAL, AND LAND DRAINAGE CONSULTANTS
4 Wrights Mews
12A Park Road, Holbeach, Spalding, Lincs. PE12 7EE
Tel: 01406 490600
Fax: 01406 422674
E-Mail: gr.merchant@btconnect.com

Project
RESIDENTIAL DEVELOPMENT
off PIPWELL GATE
MOULTON SEAS END
SPALDING. LINC'S. PE12 6LH.

Client
MR. & MRS. N GIBBONS

Drawing
INDICATIVE FLOOR PLAN
INDICATIVE ELEVATIONS
INDICATIVE SITE PLAN

Job Ref.	Drawing No.
3091-16.	02
Date	**Drawn**
OCT 2016.	SLB

Scales
1:50, 1:100 (Unless Otherwise Stated)

DO NOT SCALE FROM THIS DRAWING

This drawing is copyright and may not be issued, loaned, photographed or used for any other purpose other than that for which it is issued. The General Contractor is to check all dimensions on site and report any discrepancies to the Architect. All details shown on this drawing including foundations are indicative only and are based on assumed ground conditions which may be encountered during construction unless reported to the Architect before any excavation is carried out. No responsibility can be accepted for any variations from these conditions until the Architect has had an opportunity to inspect & if necessary amend the design. Any proposed alterations may be constructed before the Building Regulation application is approved. This drawing is not to be used as a Structural Engineers detailed drawing & all the latest relevant Codes of Practice and Standards must be complied with