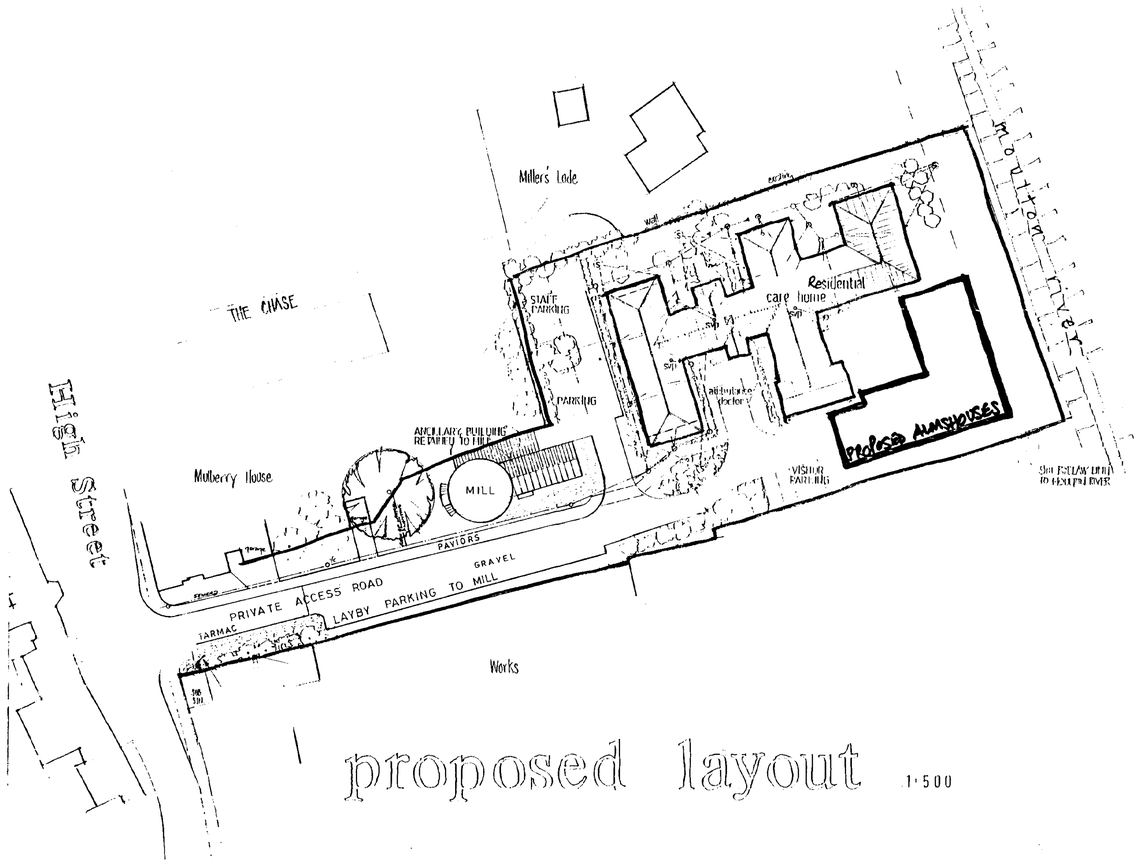


proposed layout 1:500

Abbeygate Rest Homes Ltd.

BROADGATE HOUSE BROADGATE
WESTON HILLS SPALDING LINCS
PE12 6DB tel 01406 380532


The Mill Moulton

RESIDENTIAL CARE HOME

Location Plan
Site Layout

SOUTH HOLLAND DC
HOUSING & PLANNING
-3 OCT 2000
Ref: 120/00

DWG NO. 00 / 11 / 03 HS.
DATE OCT 2000

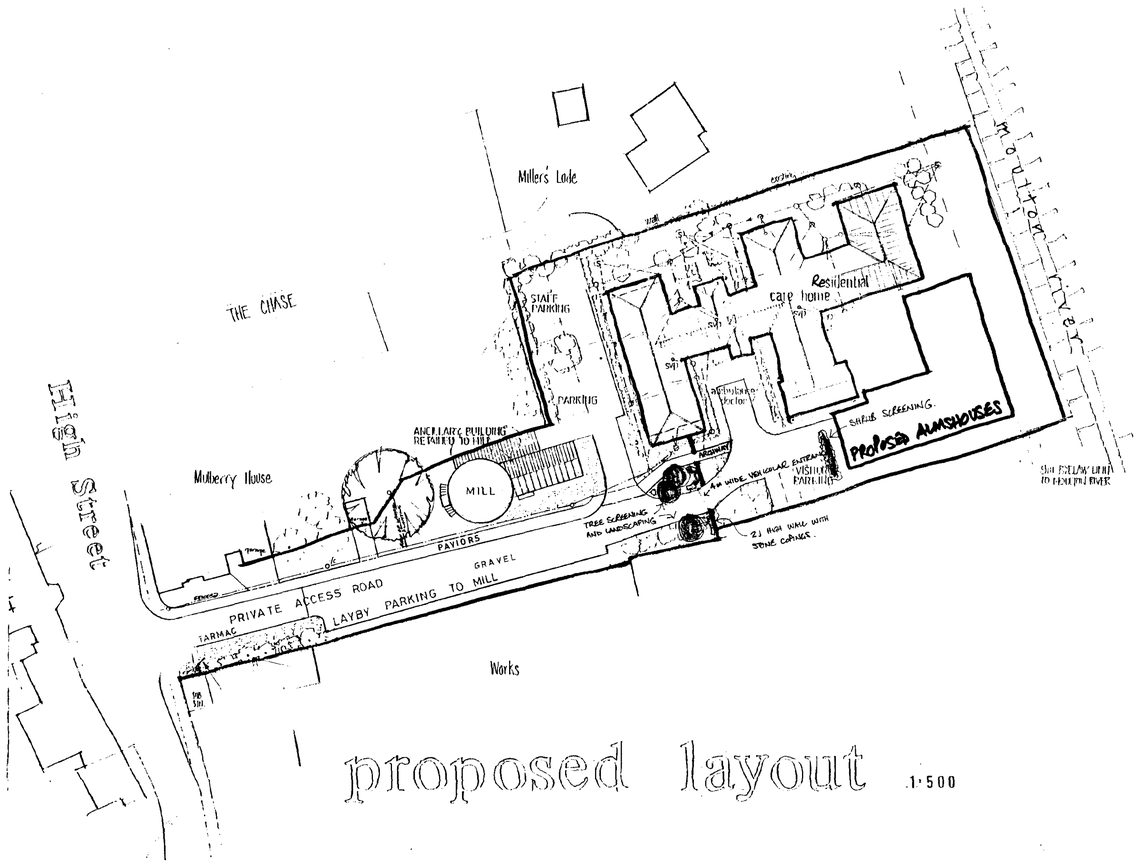

proposed layout 1:500

Abbeygate Rest Homes Ltd.

BROADGATE HOUSE BROADGATE
WESTON HILLS SPALDING LINCS
PE12 6DB tel 01406 380532

The Mill Moulton


SOUTH HOLLAND DC
HOUSING & PLANNING
FEB 2001
Ref:


RESIDENTIAL CARE HOME

Location Plan
Site Layout

DWG NO. 00 / 11 / 03 HS.
DATE OCT 2000

This drawing is copyright and may not be altered, traced, copied, photographed or used for any purpose other than that for which it is issued without consent of Broadgate Homes (Spalding) Ltd.

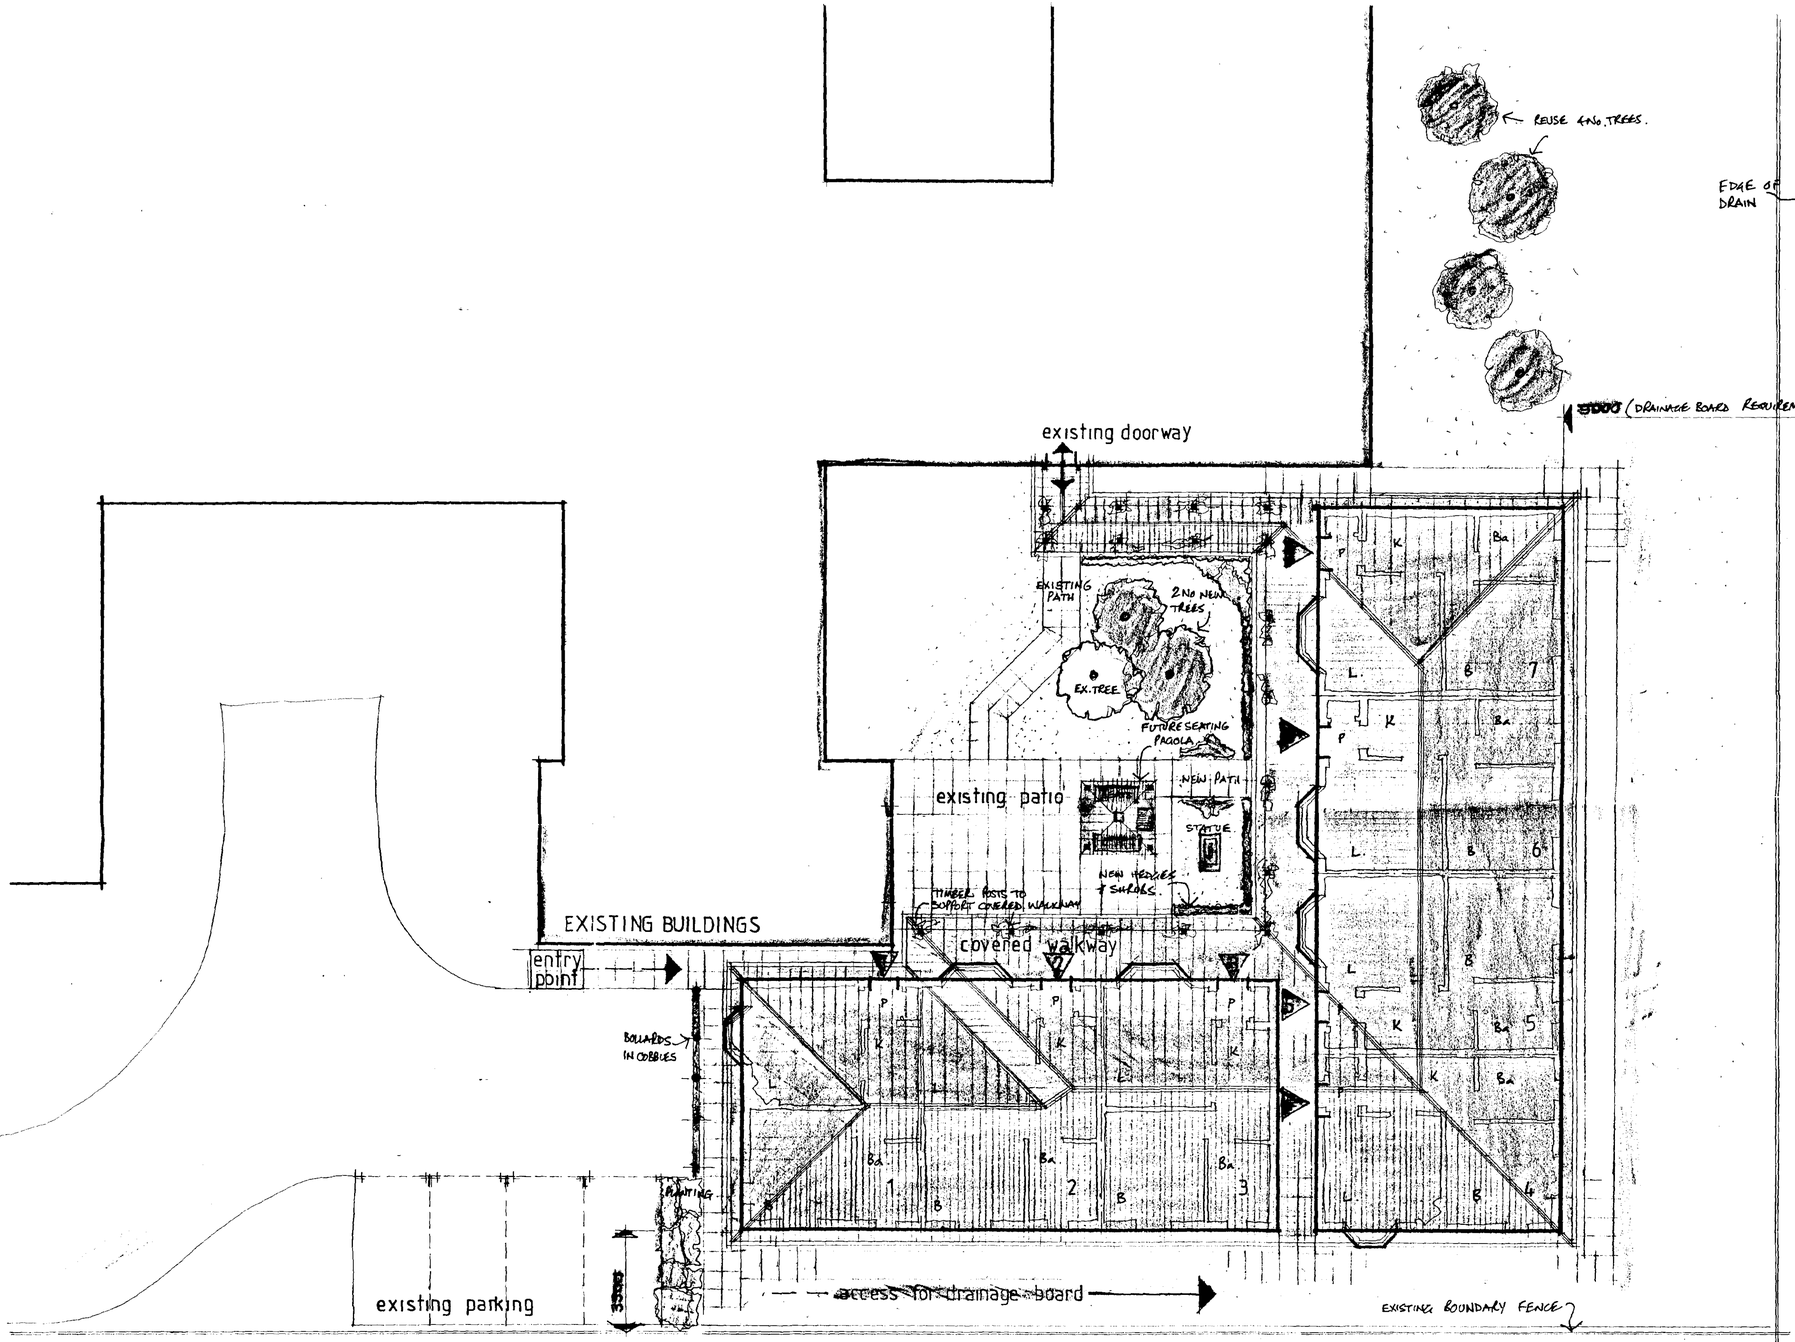

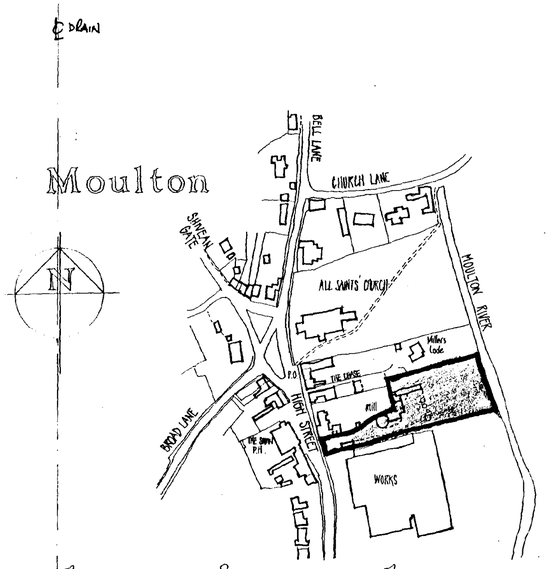

location plan

1:2500

Broadgate Homes Limited
Broadgate House, Weston Hills,
Spalding, Lincolnshire. PE12 6DB.
Telephone: 01406 380532 Fax:01406 380014

PROJECT TITLE

PROPOSED ALMSHOUSES
ABBEYGATE REST HOME
MOULTON

SOUTH HOLLAND DC
-3 OCT 2000
Ref: 1207/00

DRAWING


SITE LAYOUT & LOCATION PLAN

REV	DESCRIPTION	DATE	BY


SCALE 1:100 | DRAWN HB.

DATE SEPT 2000 | DRAWING No. 00/11/01


This drawing is copyright and may not be altered, traced, copied, photographed or used for any purpose other than that for which it is issued without consent of Broadgate Homes (Spalding) Ltd.

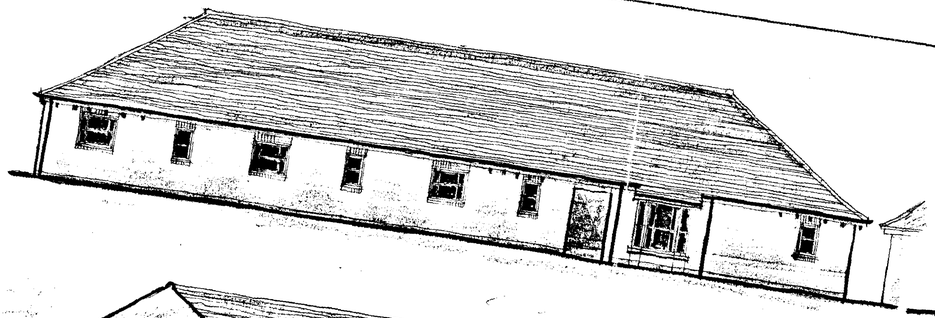


SOUTH

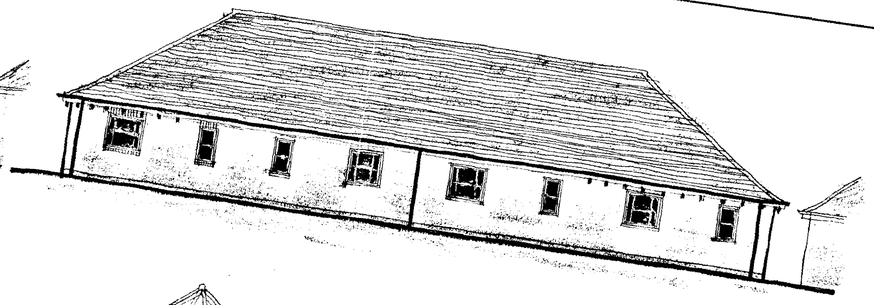


EAST

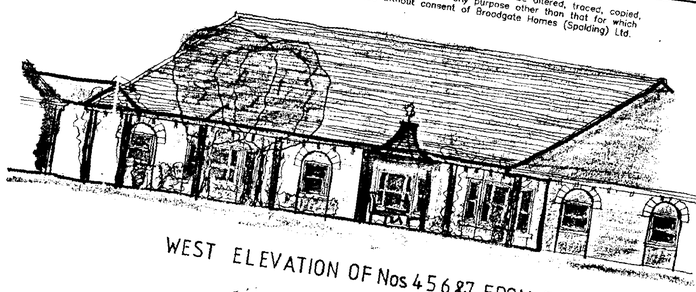


WEST ELEVATION OF Nos 4 5 6 & 7 FROM PATIO GARDEN

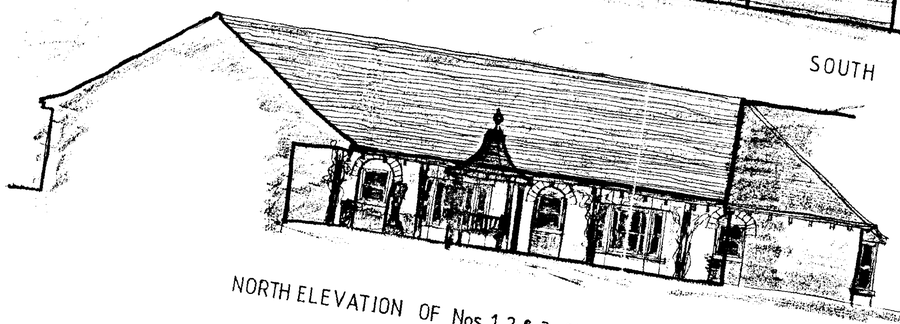


NORTH ELEVATION OF Nos 1 2 & 3 FROM PATIO GARDEN

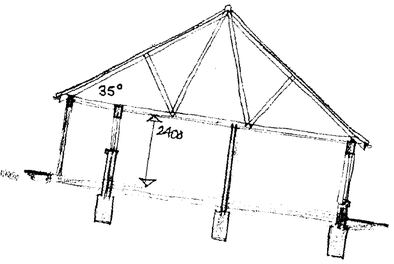


SECTION

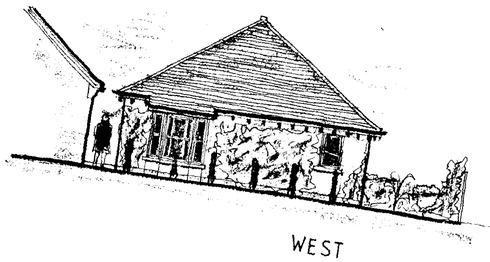


WEST

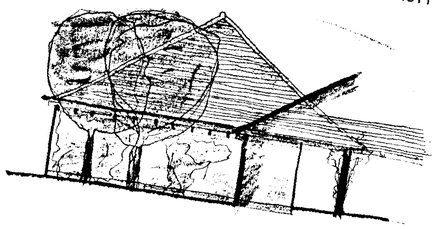

NORTH

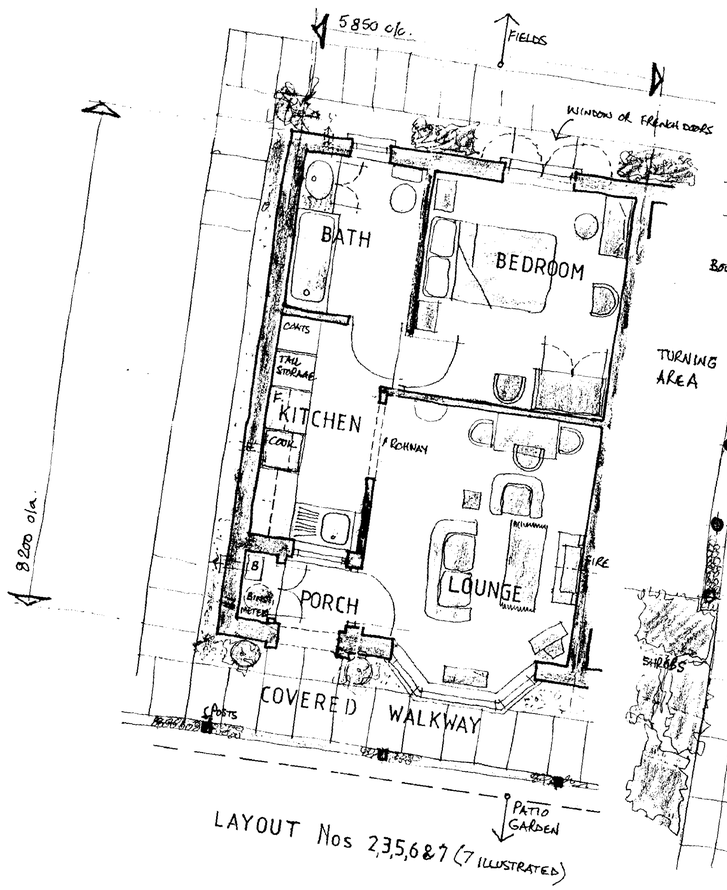

LAYOUT Nos 2,3,5,6 & 7 (7 ILLUSTRATED)

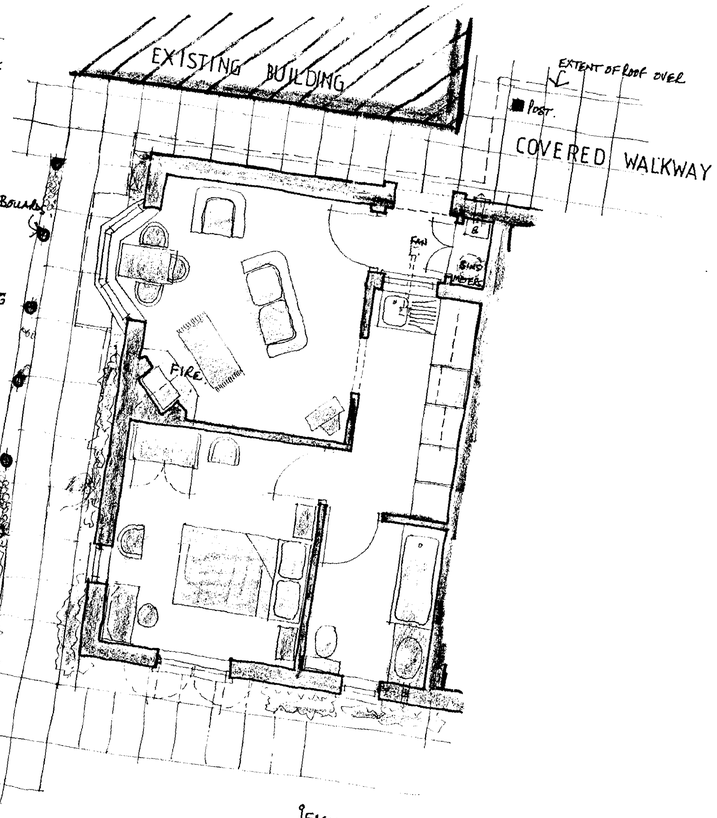

LAYOUT Nos 1 & 4 (1 ILLUSTRATED)

BROADGATE HOMES

Broadgate Homes Limited
Broadgate House, Weston Hills,
Spalding, Lincolnshire, PE12 6DB.
Telephone: 01406 380532 Fax:01406 380014

PROJECT TITLE

PROPOSED ALMSHOUSES
ABBEYGATE REST HOME
MOULTON

DRAWING

FLOOR PLANS

SOUTH HOLLAND DISTRICT COUNCIL
HOUSING & PLANNING
-3 OCT 2000
Ref: 1207/00

REV	DESCRIPTION	DATE	BY

SCALE