

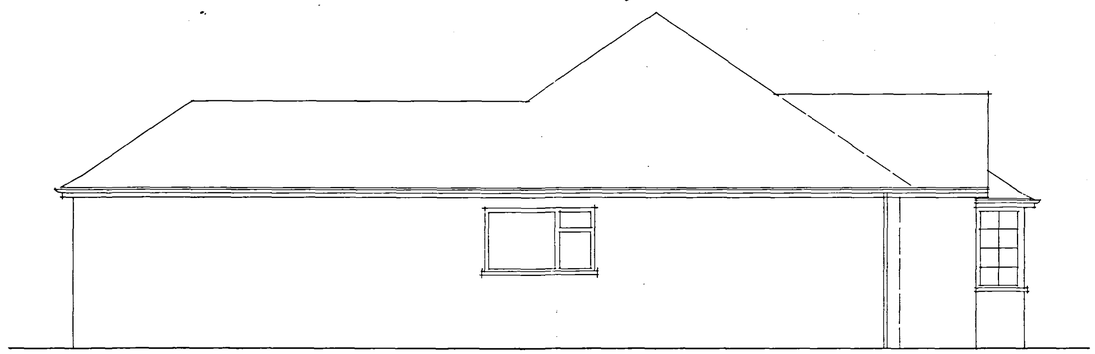



SIDE ELEVATION

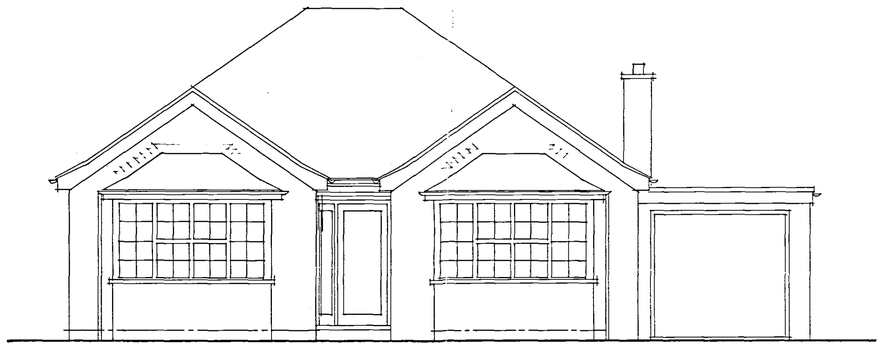


FRONT ELEVATION

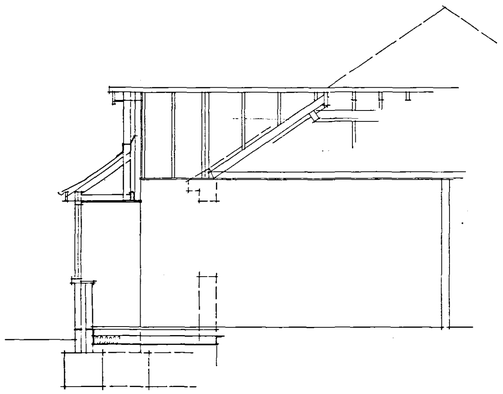

SECTION

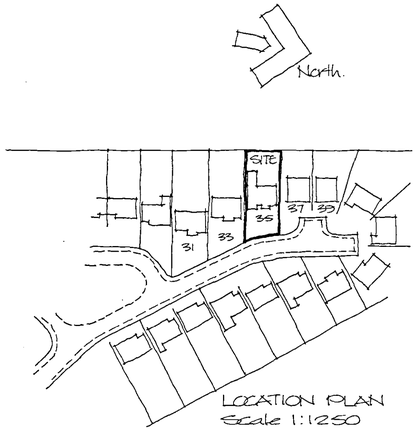

LOCATION PLAN
Scale 1:1250

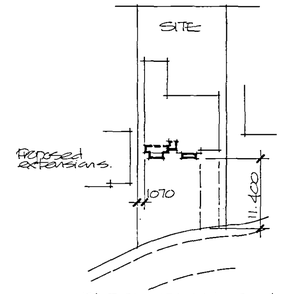

BLOCK PLAN Scale 1:500


Finishes:


Main roof to extension finished in interlocking concrete tiles to match existing and at same pitch as existing.

Tiles to new bay windows to be plain concrete tiles in colour to match main roof and to be installed at min. 35° pitch.

Facing bricks to match existing

New door/frame and window frames to be UPVC to match existing. New window glass to have Leaded effect.

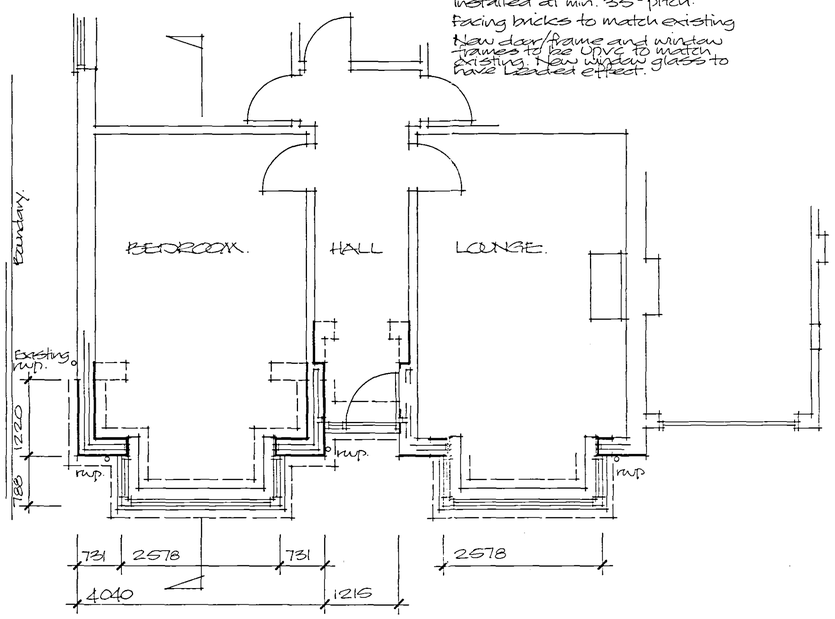

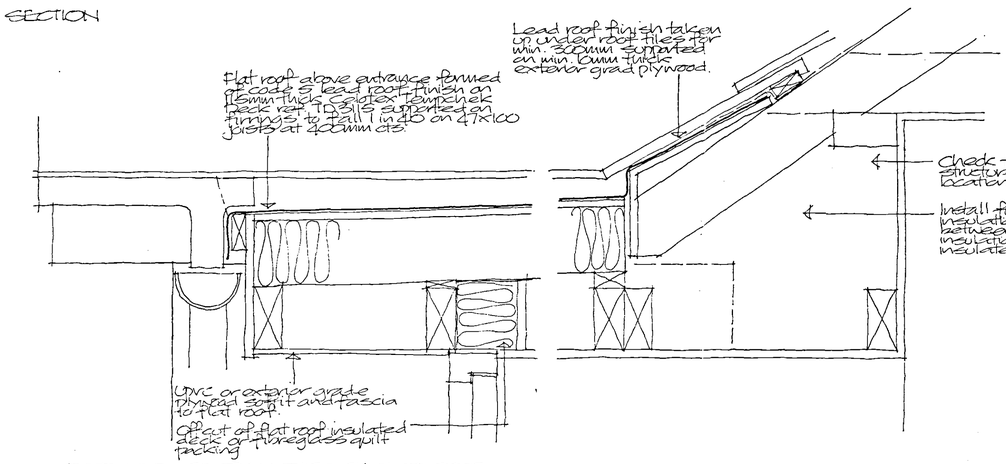

DETAILED SECTION THROUGH FLAT ROOF ABOVE ENTRANCE AREA.

Planning
27 NOV 2008
Ref: 1219/08

Project **PROPOSED EXTENSION AND ALTERATIONS TO EXISTING BUNGALOW, 35 WESTMORELAND ROAD, MOULTON, SPALDING.**	**ALAN HORNSBY** ARCHITECTURAL SERVICES LTD "Little Acre" Peak Hill, Cowbit, Spalding, Lincs. PE12 6AW Tel. Holbeach (01406) 380591
Client **MR & MRS R GOSLING**	Scale 1:50 & 1:100 Drg. no. 08/39/02 Date November 2008