


Moulton
Pond
Pond
Drain
Drain
Drain
Drain
Moulton River
Bell Lane
Shivean Gate
Police Station
Moulton Burial Ground
Moulton Methodist Church
Vicarage
Surgery
Slaughterer's Yard
Joiner's Yard
Plumber's Yard
Church Walk
All Saints' Church
(C of E)
Allotment Gardens
Playing Field
Tennis Courts
Pavilion
Village Hall
Moulton Primary School
Broad Lane
High Street
Lych Gate
Pump
P O
Moulton Mill
(Corn)
Ref 1253/00
7863
22·30
9061
·42
5572
4·06
5859
8·45
6694
·66
6048
2·68
4946
1·64
5544
·92
4448
1·12
6992
·41
9743
1·82
8446
1·82
7434
5·20
8232
1·86
5932
8·31
8428
1·68
4412
5·94
6709
17·74
B M 15·08
B M 12·25
B M 17·51
B M 14·5

EXISTING REAR ELEVATION OF PROPERTY.

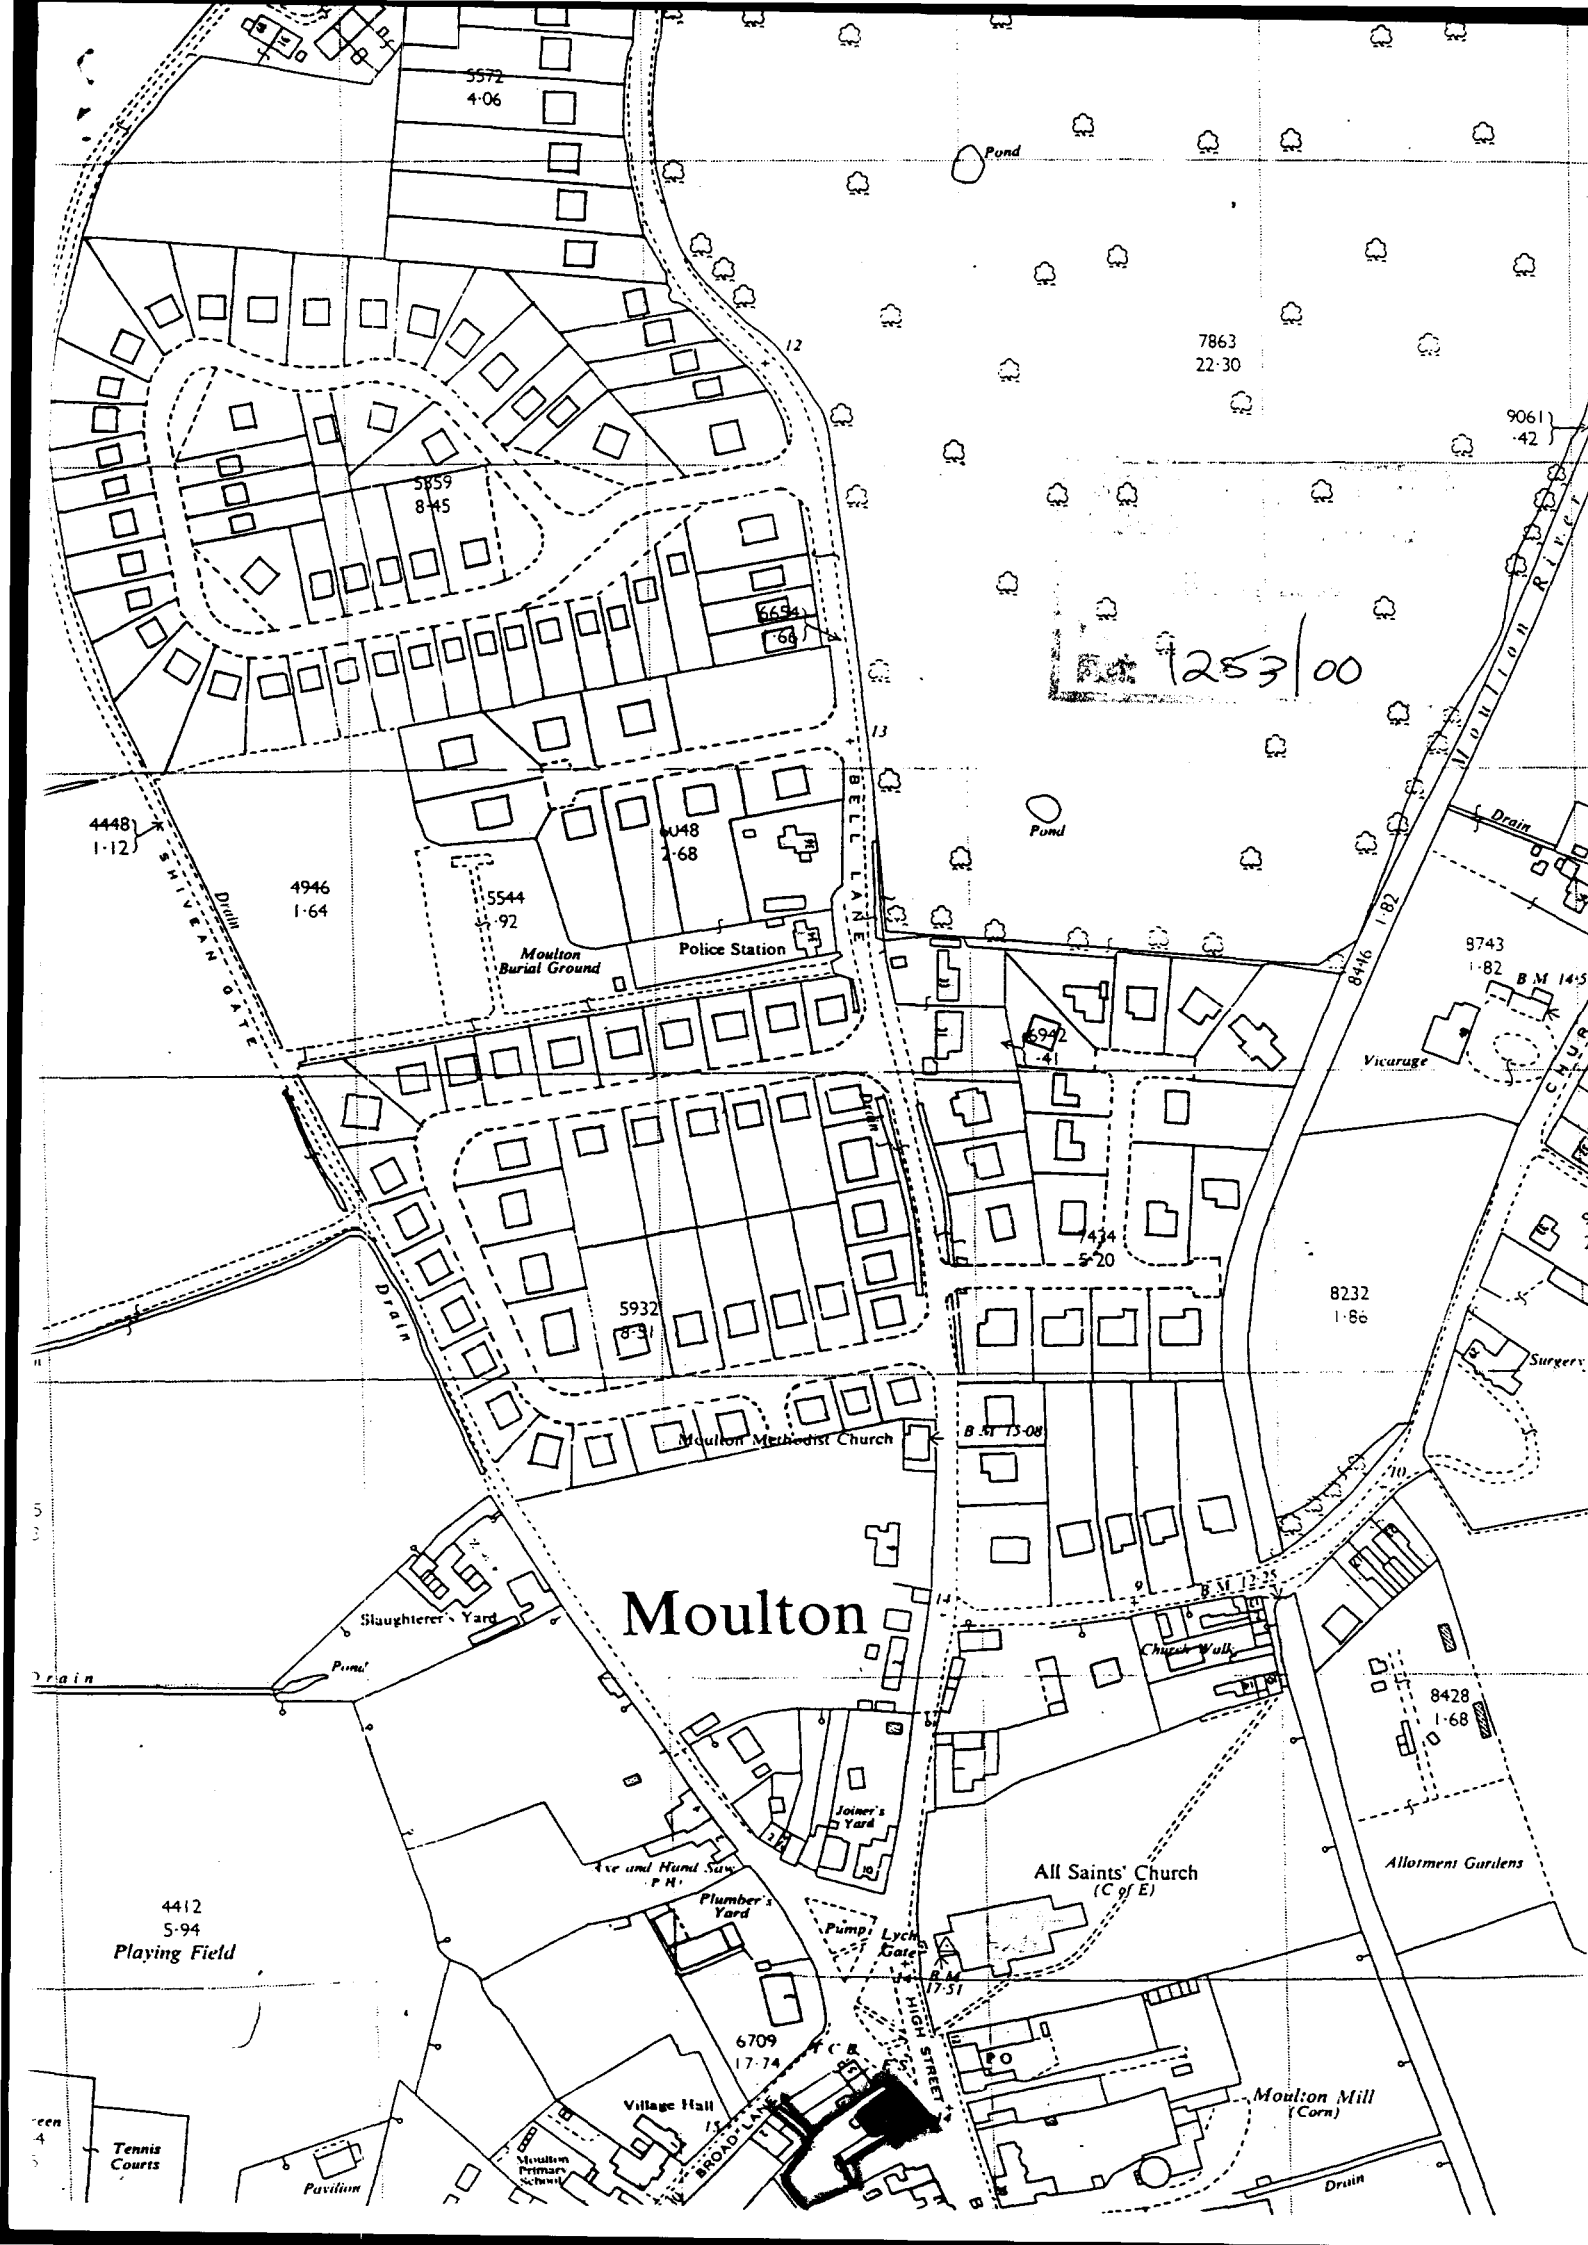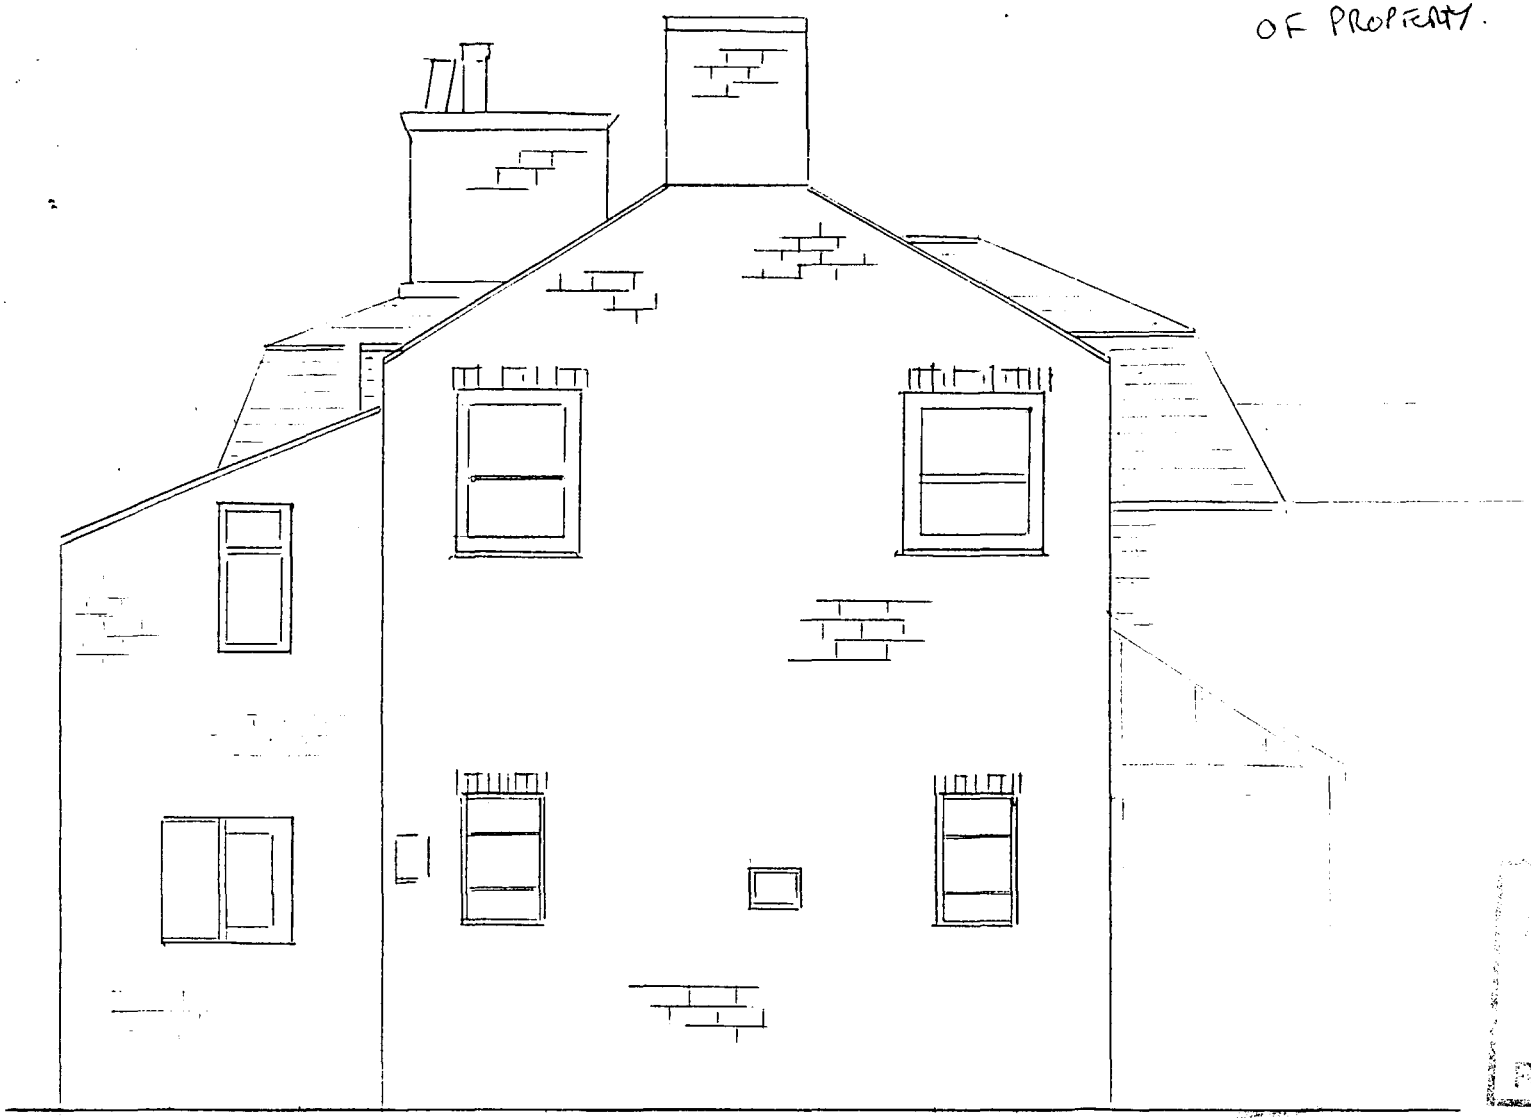

Summer Conservatories plus... Buildings

PETERBOROUGH SHOWCENTRE:
Notcutts Garden Centre, Oundle Road, Orton Waterville, Peterborough, PE2 5UU
Tel: (01733) 230444 Fax: (01733) 232399

Proposed conservatory for:


Name:	Mrs Shawdon
Address:	DOYFIELDS 9 HIGH STREET MOULTON.
Postcode:	
Home tel:	
Work Tel:	
Drawn by:	
Date:	Quote ref:
Page:	Scale: 1:50


HEAD OFFICE:
Wendover Road, Rackheath Industrial Estate, Rackheath, Norwich, NR13 6LH
Tel: (01603) 720079 Fax: (01603) 721668

Ref. 1253/∞

DETERMINED PLAN

ELEVATIONS 1:50

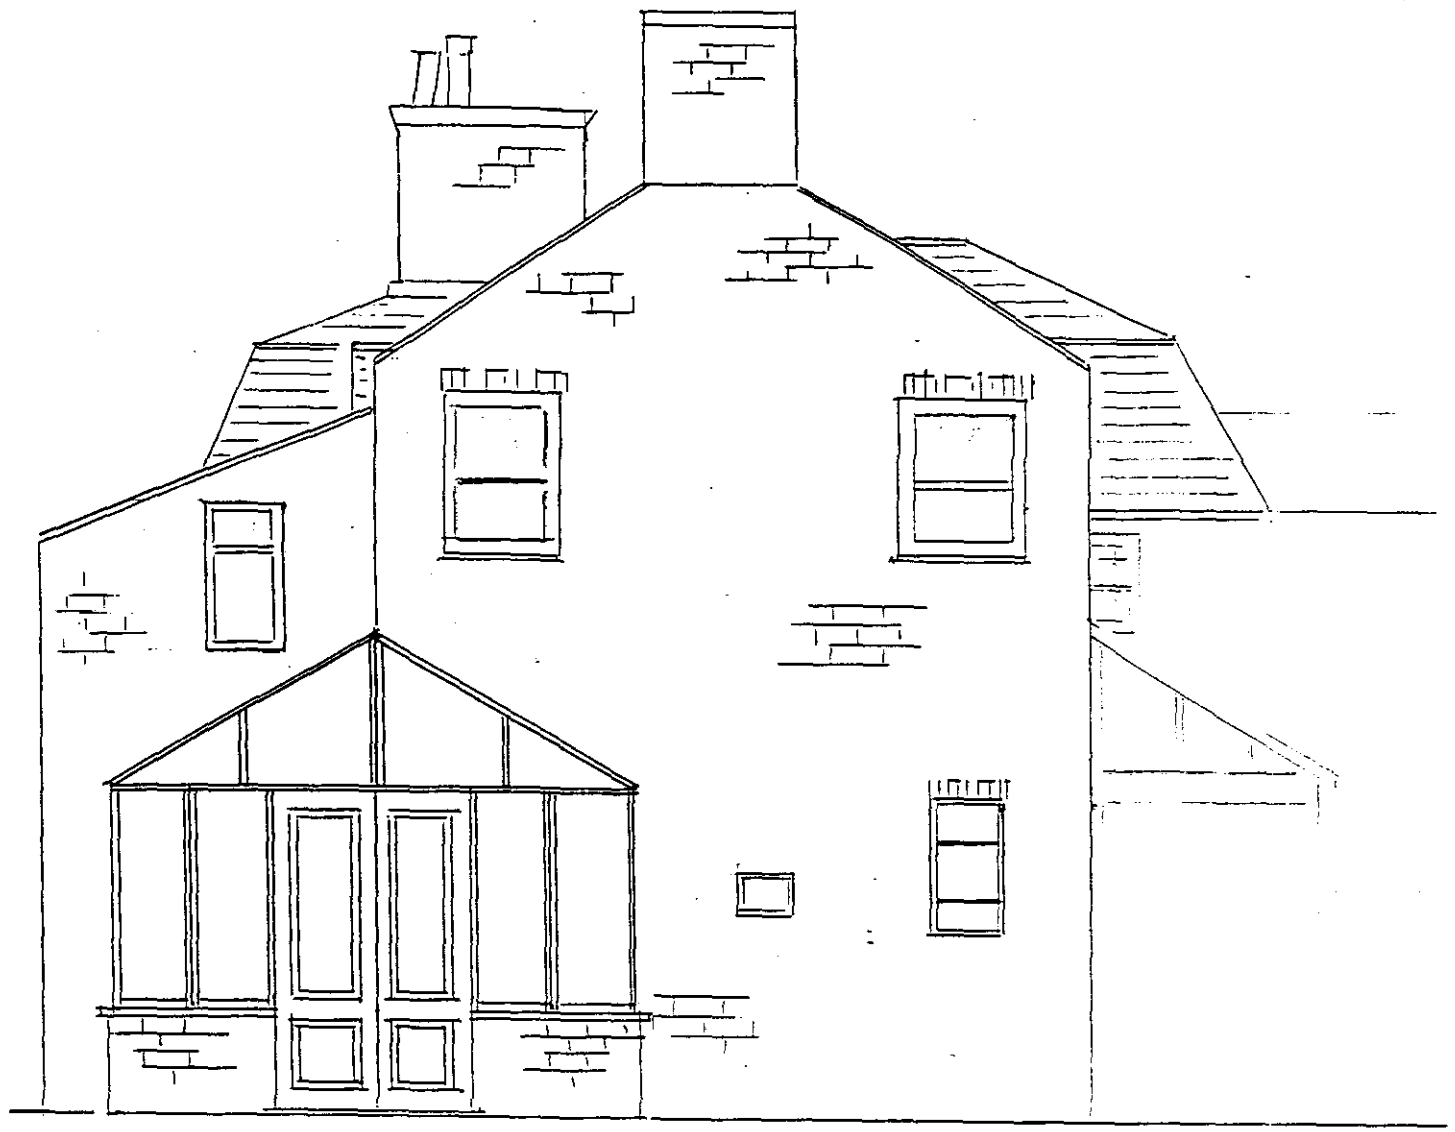

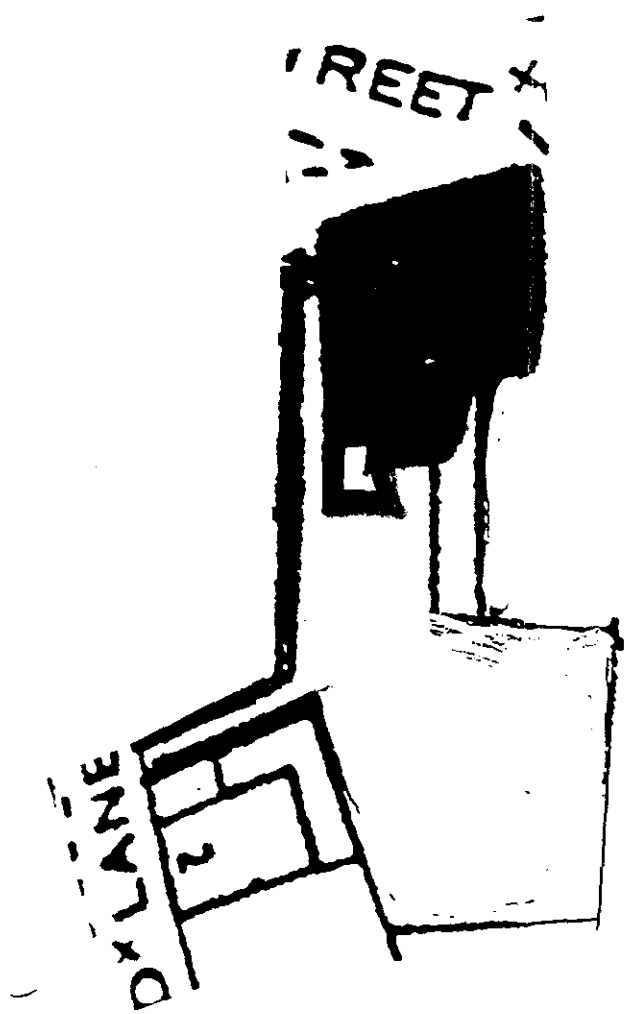

PLAN 1:500.



1253/00

Summer *Conservatories plus...*


PETERBOROUGH SHOWCENTRE:
Notcutts Garden Centre, Oundle Road,
Orton Waterville, Peterborough, PE2 5UU
Tel: (01733) 230444 Fax: (01733) 232399

Proposed conservatory for:

Name:	Mrs Swinton.
Address:	BOTFIELDS
	9 HIGH STREET.
	MOULTON SPALDING.
Postcode:	PE12 6QB.
Home tel:	01406 - 370209
Work Tel:	
Drawn by:	NY.
Date:	Quote ref:
Page:	Scale:


HEAD OFFICE:
Wendover Road. Rackheath Industrial
Estate. Rackheath, Norwich, NR13 6LH
Tel: (01603) 720079 Fax: (01603) 721668

PLAN.

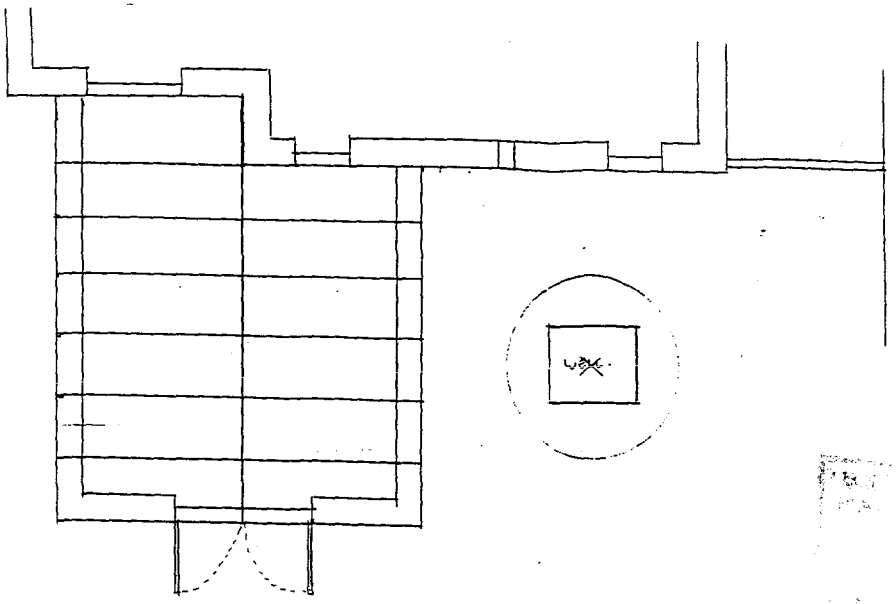


1253/00


SIDE ELEVATION.

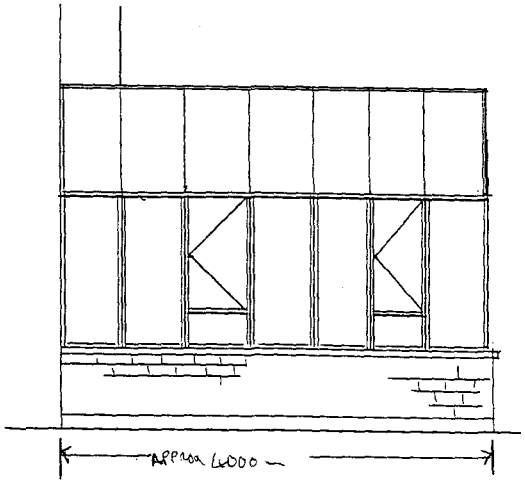

FRONT ELEVATION

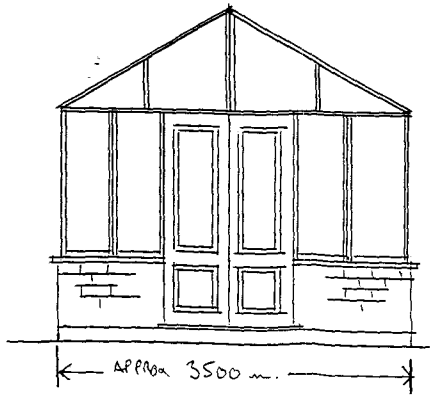

SIDE ELEVATION.

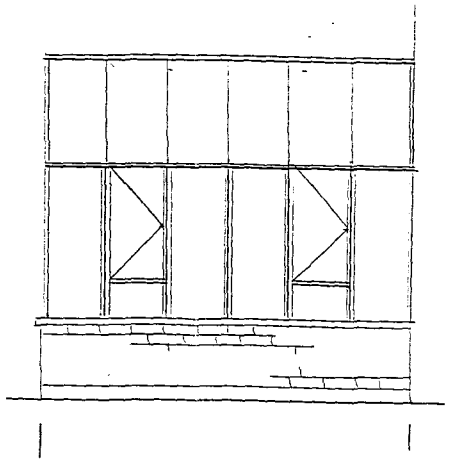

Summer *Conservatories plus...*


PETERBOROUGH SHOWCENTRE:
Notcutts Garden Centre, Oundle Road,
Orton Waterville, Peterborough, PE2 5UU
Tel: (01733) 230444 Fax: (01733) 232399

Proposed conservatory for:


Name:	M. and Mrs. Slowson.
Address:	BOTFIELDS MOULTON. SPALDING
Postcode:	
Home tel:	01406 - 370209.
Work Tel:	
Drawn by:	NS.
Date: 13.09.00	Quote ref:
Page: 1 OF 1	Scale: NTS.

HEAD OFFICE:
Wendover Road, Rackheath Industrial
Estate, Rackheath, Norwich, NR13 6LH
Tel: (01603) 720079 Fax: (01603) 721668


PLAN.

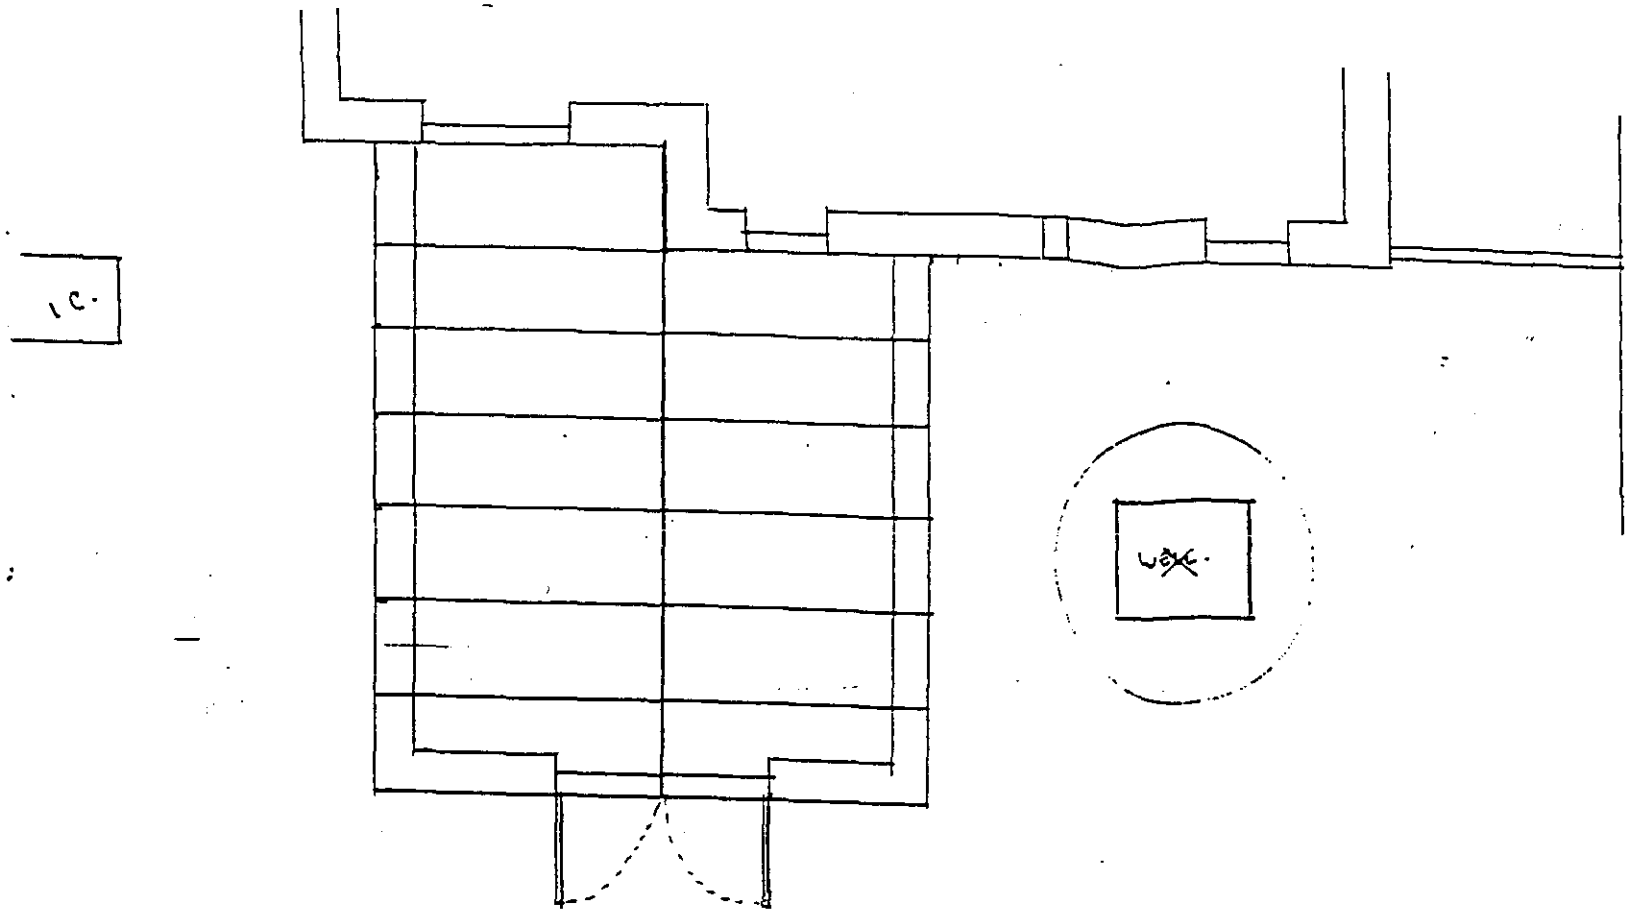


SIDE ELEVATION.

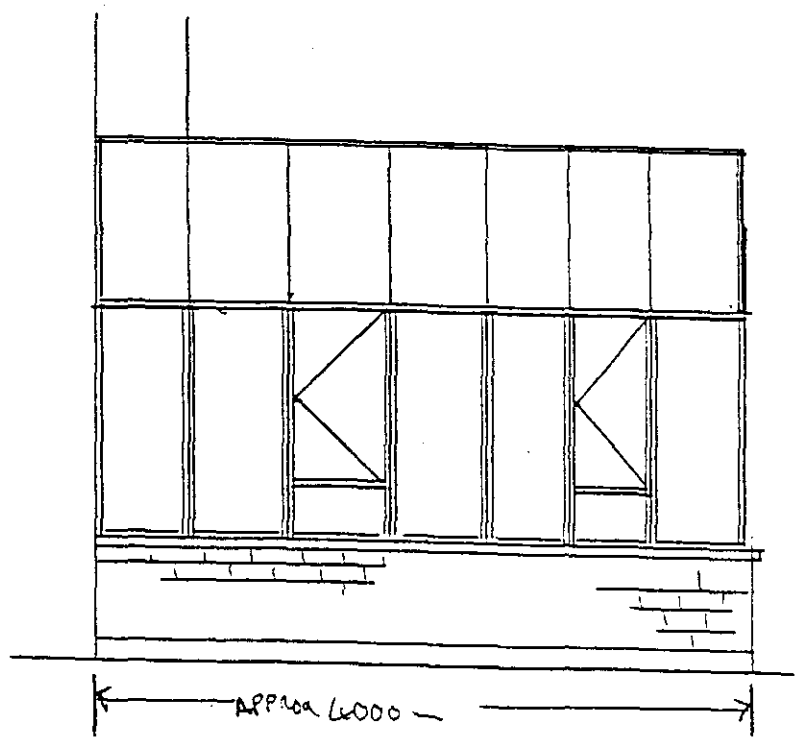

FRONT ELEVATION

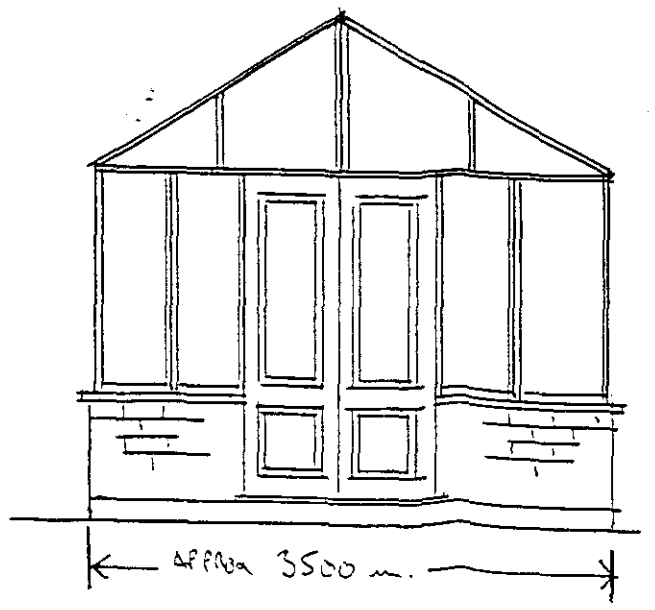

SIDE ELEVATION.

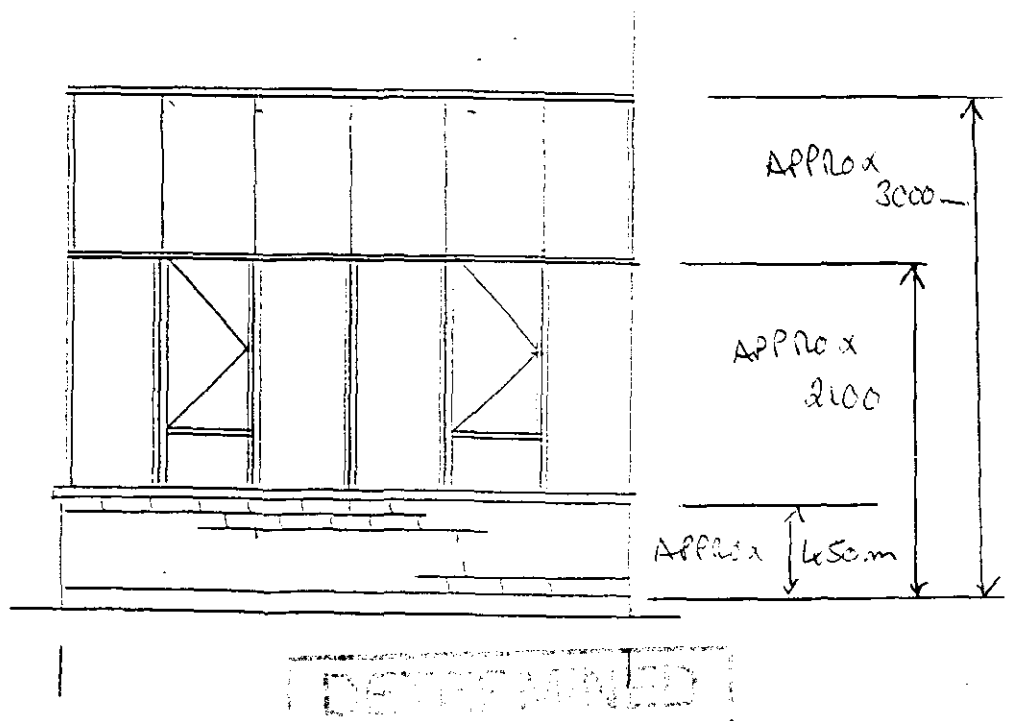

12531/00

DETERMINED PLAN

Summer Conservatories plus...

PETERBOROUGH SHOWCENTRE
Notcutts Garden Centre, Oundle Road
Orton Waterville, Peterborough, PE2 5UU
Tel: (01733) 230444 Fax: (01733) 232390

Proposed conservatory for:

Name: M. and Mrs. Slowson.

Address: BOYFIELDS
MOULTON.
SPALDING

Postcode:

Home tel: 01406 - 370209.

Work Tel:

Drawn by: pd.

Date: 13.09.00 | Quote ref:

Page: 1 of 1 | Scale: 1:50

HEAD OFFICE:
Wendover Road, Rackheath Industrial Estate, Rackheath, Norwich, NR13 6LH
Tel: (01603) 720079 Fax: (01603) 721668