

Contractor to check all Dimensions on site prior to ordering materials / commencing work.Do Not Scale from this Drawing - If in doubt then please ask

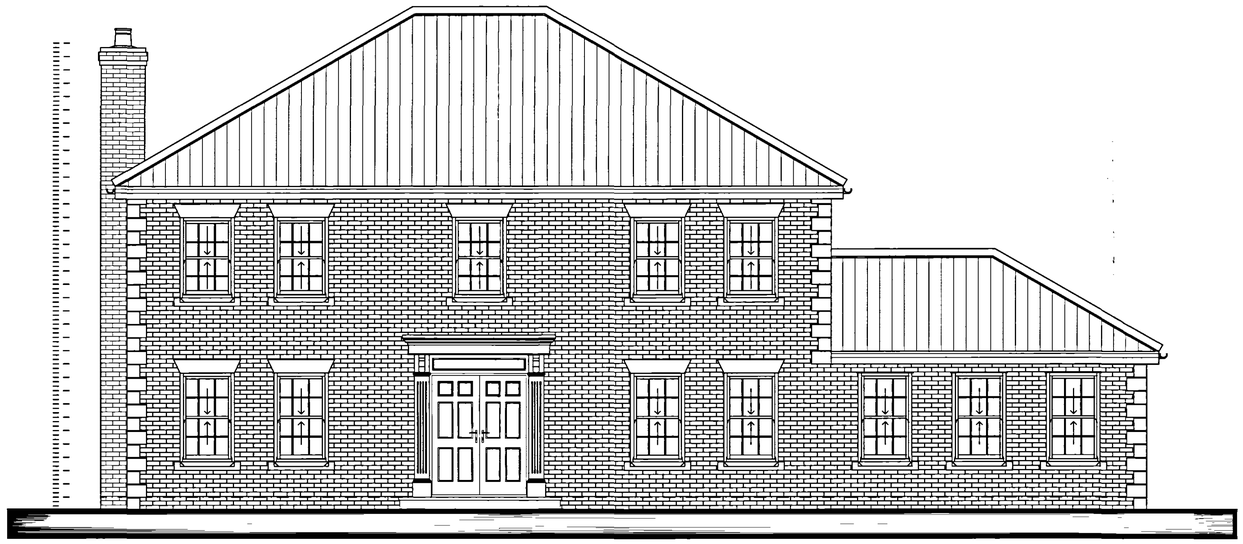


Front Elevation
Scale 1:50




Side Elevation
Scale 1:100

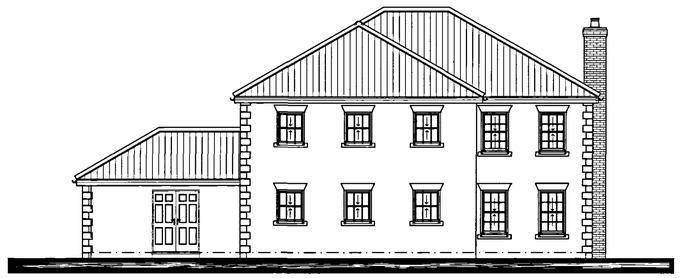

Rear Elevation
Scale 1:100

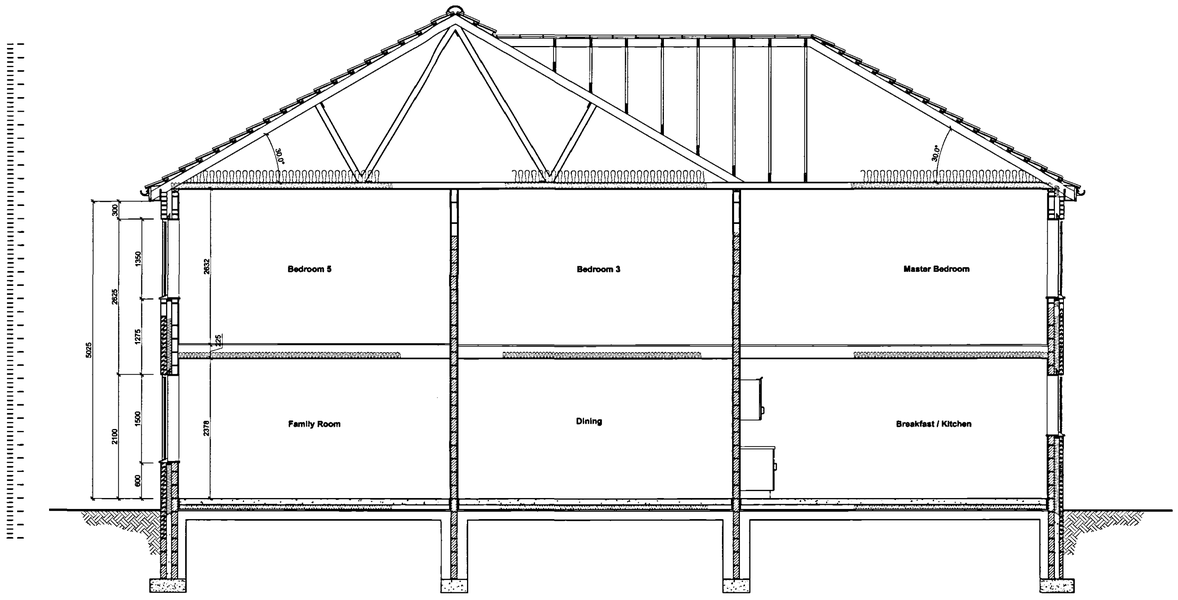

Section A-A
Scale 1:50

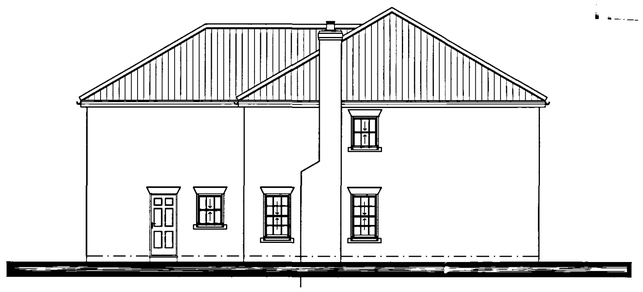

Side Elevation
Scale 1:100

SHDC
Planning & Development
21 SEP 2007
Ref: 1253/07

Client :
Mr K Shepperson & Mr G Freeman
c/o The Crooked Billet
Hallgate Rd
Church End
Fleet
PE12 8NQ

Site :
Replacement Dwelling:
Old Crown Farm
Carrington Road
Moulton Seas End

Drawing:
Elevations & Section

remway Design Ltd
2 Red Lion Street
Spalding
PE11 1SX
Tel / Fax: 01775 768 921
Mobile : 07815 112 058
e-mail: jason@remwaydesign.co.uk

Date : july07 | Scale : As Noted

Drawing No:
1444 - 02