

Contractor to check all Dimensions on site prior to ordering materials / commencing work.Do Not Scale from this Drawing - If in doubt then please ask

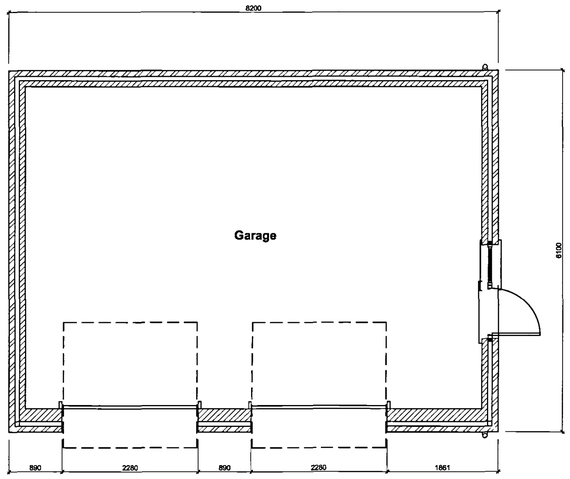

Garage Floor Plan
Scale 1:50

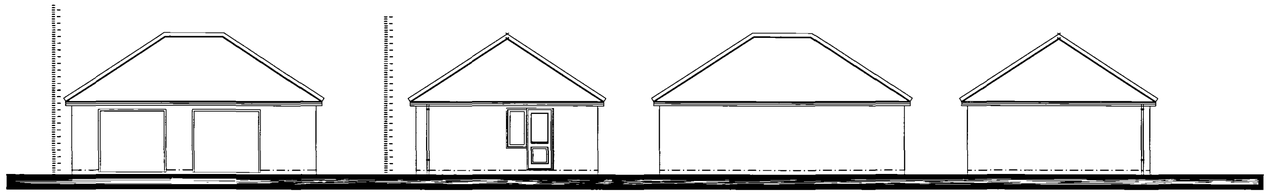


Front Elevation
Scale 1:50

Side Elevation
Scale 1:50


Rear Elevation
Scale 1:50

Side Elevation
Scale 1:50

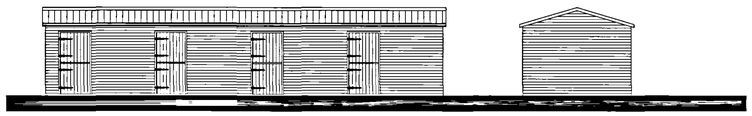

Front Elevation
Scale 1:50

Side Elevation
Scale 1:50

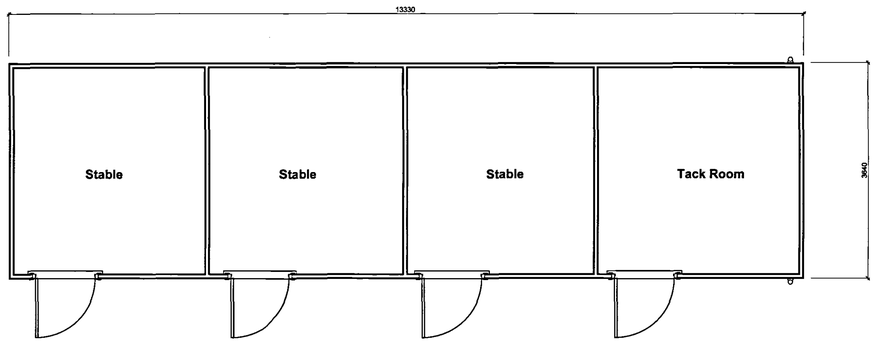

Stable Floor Plan
Scale 1:50

Stables not included in application

SHDC
Planning & Development
21 SEP 2007
Ref: 1283/07

Client :
Mr K Shepperson & Mr G Freeman
c/o The Crooked Billet
Halligate Rd
Church End
Fleet
PE12 8NQ

Site :
Replacement Dwelling:
Old Crown Farm
Carrington Road
Moulton Seas End

Drawing:
Garage ~~and Stable~~ Details

remway Design Ltd
2 Red Lion Street
Spalding
P E 1 1 1 S X
Tel / Fax: 01775 768 921
Mobile : 07815 112 058
e-mail: jason@remwaydesign.co.uk

Date : Mar 07 | Scale : As Noted

Drawing No:
rem 1369 - 03