

FOR SITE LOCATION MAPS REFER TO DRAWING No. 3221M

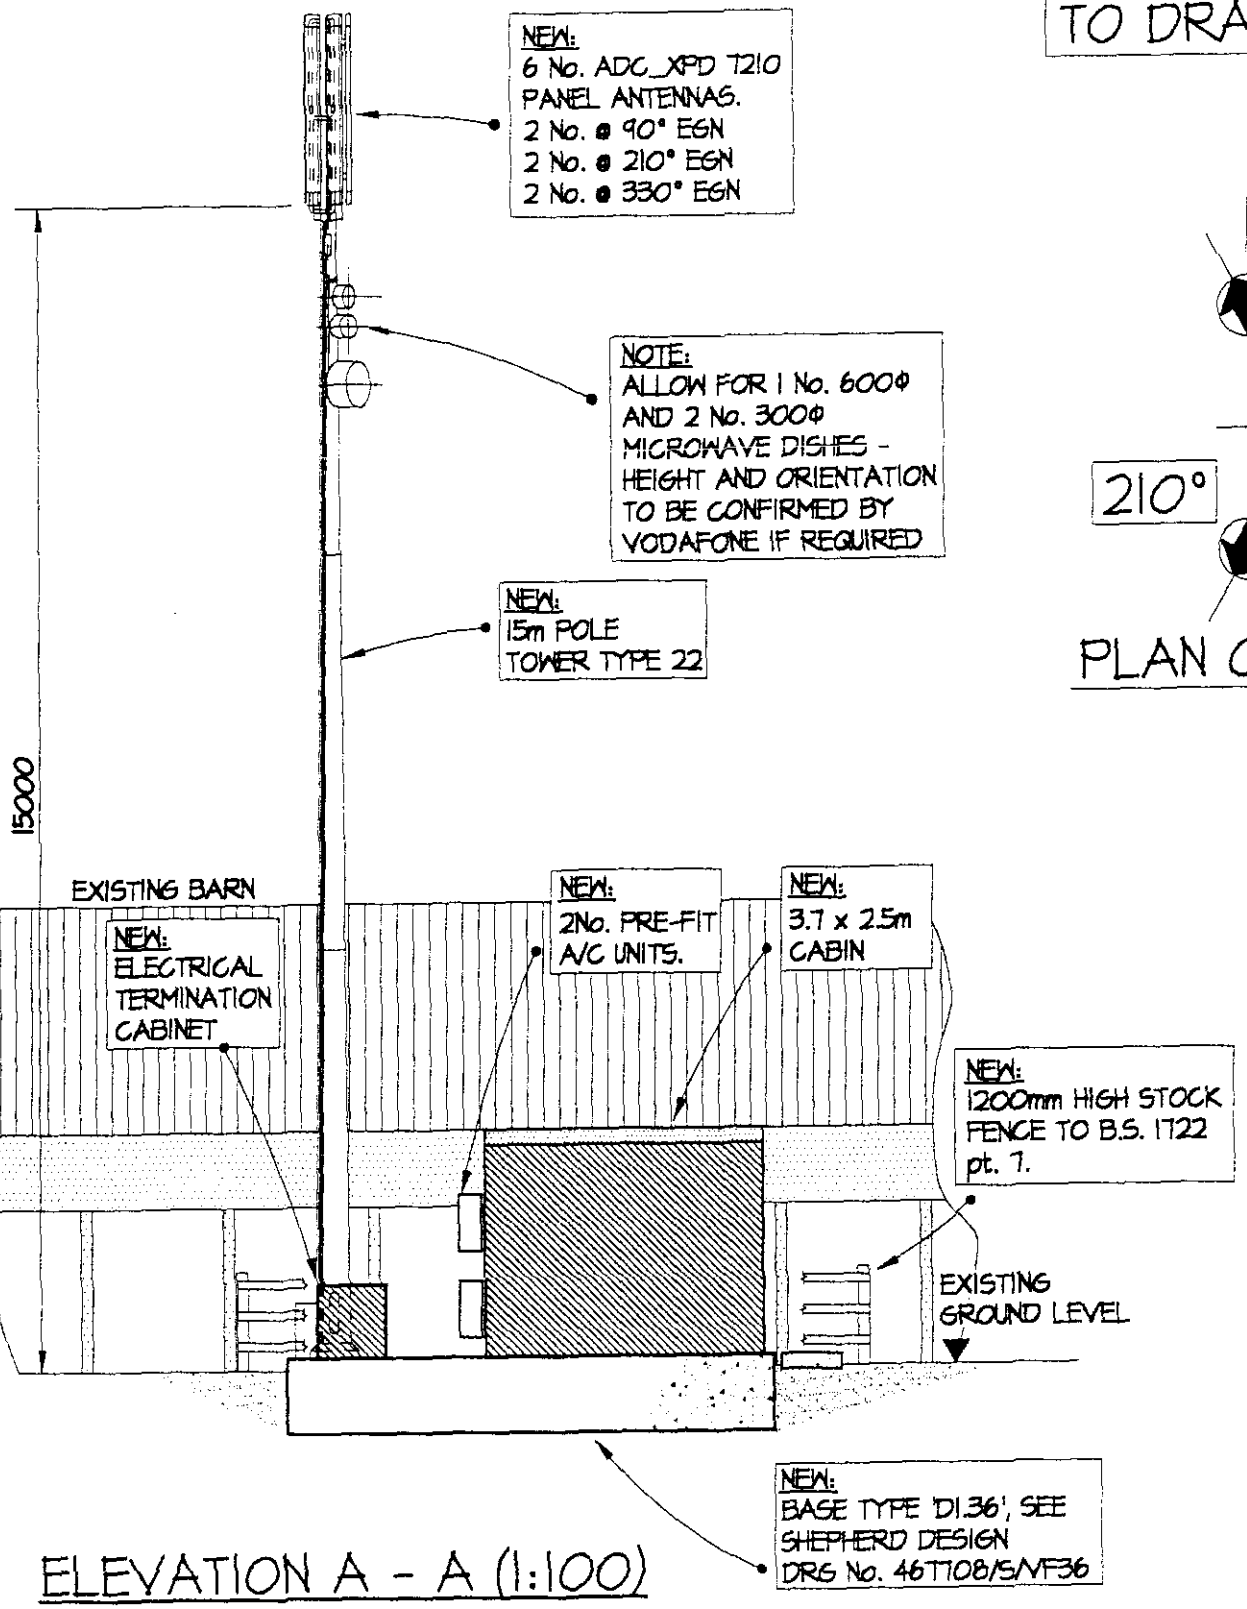

ELEVATION A - A (1:100)

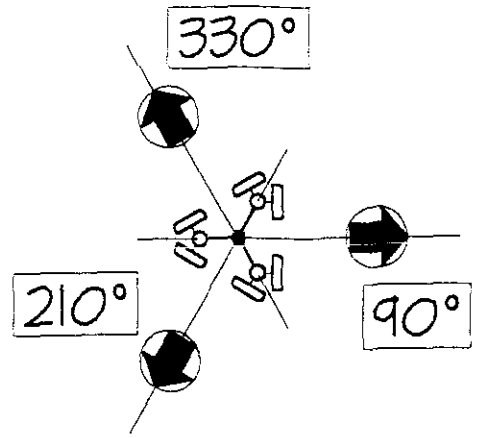

PLAN ON ANTENNA

NOTES
1. DO NOT SCALE OFF THIS DRAWING
2. THIS DRAWING IS TO BE READ IN CONJUNCTION WITH DRG No.'s 3221A-C

CONSTRUCTION NOTES

1. CABIN TO BE CONTAINERISED
2. STANDARD BASE CONSTRUCTION.
3. ALL DUCTS TO HAVE LONG RADIUS EASY BENDS
4. SD TO REPLACE MANHOLE COVER AS DWG. No. 3221A.
5. SCL TO LAY 100 DIA. U/G DUCT FOR ELEC BOARD LENGTH APPROX. 51m. SCL TO INCLUDE FOR 1No. DRAWPIT.
6. HAZARD: BUSY WORKING FARMYARD. O/H ELEC. SUPPLY LINES ON ACCESS ROUTE.

1287/00

HEALTH AND SAFETY NOTES

1. LAND USES & GROUND CONDITIONS:	FARMYARD
2. EXISTING SERVICES:	UNDERGROUND/OVERHEAD
3. TRAFFIC SYSTEMS & RESTRICTIONS:	PRIVATE
4. SITE ACCESS & EGRESS:	PRIVATE
5. EXISTING STRUCTURE:	N/A
6. DEMOLITIONS:	NO
7. EXISTING 'AS-BUILT & SERVICES SURVEY DRGS':	NO
8. INFO RELATING TO ADJOINING PROPERTIES:	NO
9. LOCATION OF SITE WELFARE ACCOMMODATION:	TO BE AGREED ON SITE
10. UNLOADING/LOADING LOCATION:	TO BE AGREED ON SITE
11. RESTRICTIONS OF TRAFFIC/ PEDESTRIAN ROUTES:	RESTRICTIONS TO BE IN FORCE DURING CRANAGE & UNLOADING OPERATIONS. THE PRINCIPLE CONTRACTOR IS TO MAKE PROVISIONS FOR THIS IN THEIR METHOD STATEMENT.

DETERMINED PLAN

Date	Issue	Amendment	By	Chk

SHEPHERD design
Shepherd Design
Frederick House
Fulford Road
York Y010 4EA
England
Tel: +44 (0)1904 654533
Fax: +44 (0)1904 610256
Certificate No FS25312

Client: vodafone

Drawing Issue Status: PRELIMINARY ☐ TENDER ☐ CONSTRUCTION ☐

Drawn:	MMC
Date:	06/10/00
Scale:	1:100
Checked:	J Leffler

Project: CELL SITE 32404 A
THREE BRIDGES


Drawing Title: ELEVATION A-A

Dwg No:				
396170	S	3221	C	SD	-

© Shepherd Design

NOTES

1. DO NOT SCALE OFF THIS DRAWING
2. THIS DRAWING IS TO BE READ IN CONJUNCTION WITH DRG No.'s 3221A-C

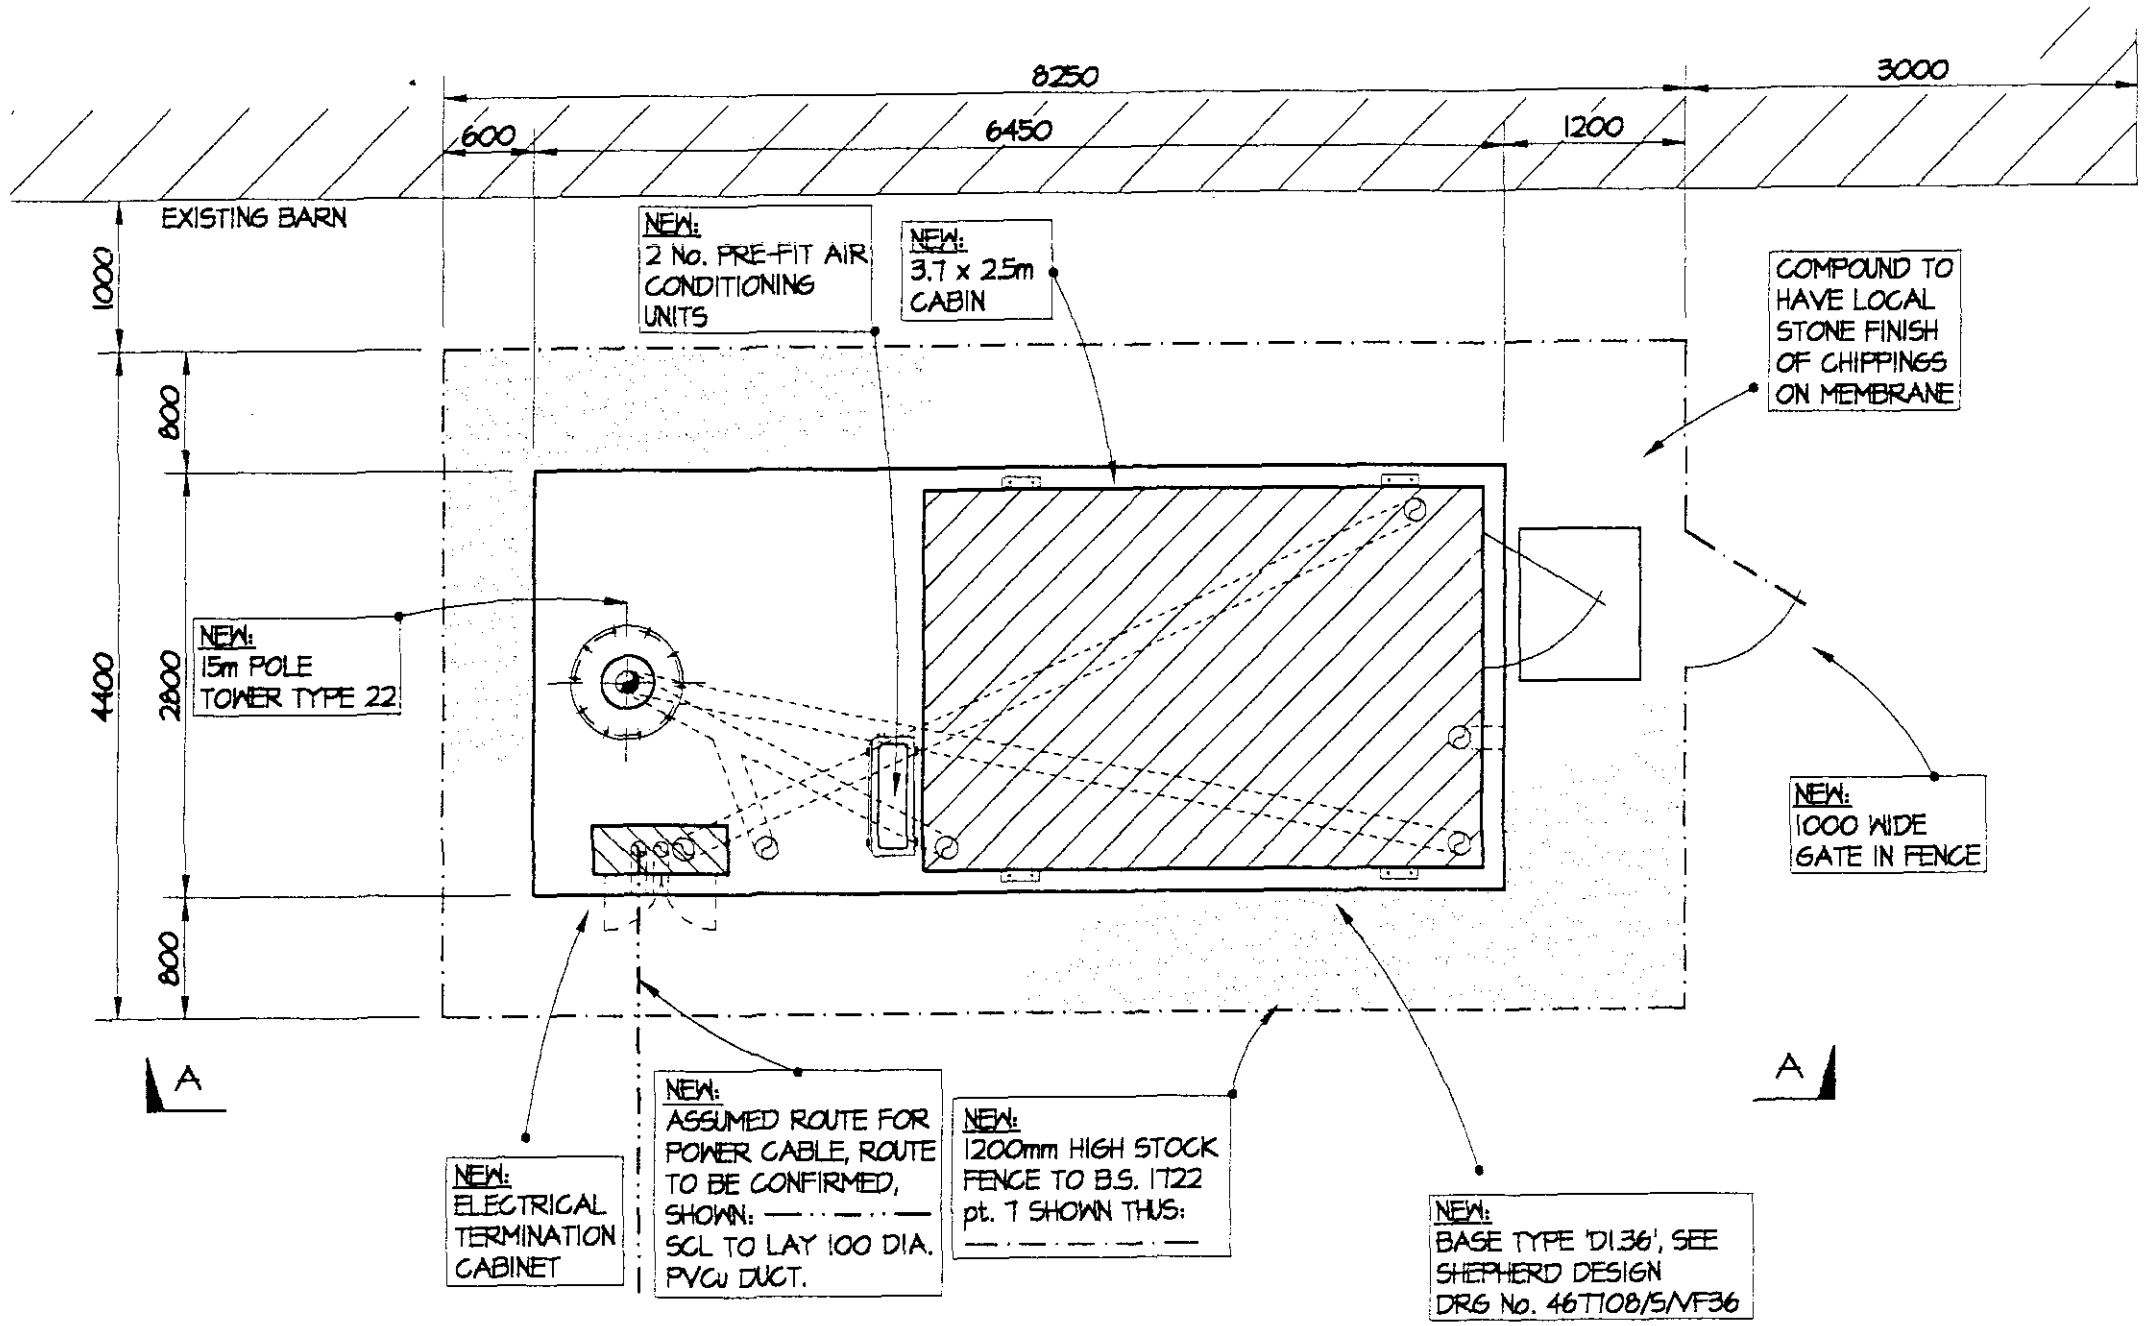

1287/00

DETERMINED PLAN

FOUNDATION PLAN (1:50)

Date	Issue	Amendment	By	Chk

SHEPHERD design
Shepherd Design
Frederick House
Fulford Road
York Y010 4EA
England
Tel: +44 (0)1904 654533
Fax: +44 (0)1904 610256
Certificate No FS25312

Client: vodafone

Drawing Issue Status: PRELIMINARY ☐ TENDER ☐ CONSTRUCTION ☐


Drawn:	MMC
Date:	06/10/00
Scale:	1:50
Checked:	J Leffler

© Shepherd Design

Project: CELL SITE 32404 A
THREE BRIDGES

Drawing Title: FOUNDATION PLAN

Dwg No:	396170	S	3221 B	SD	-

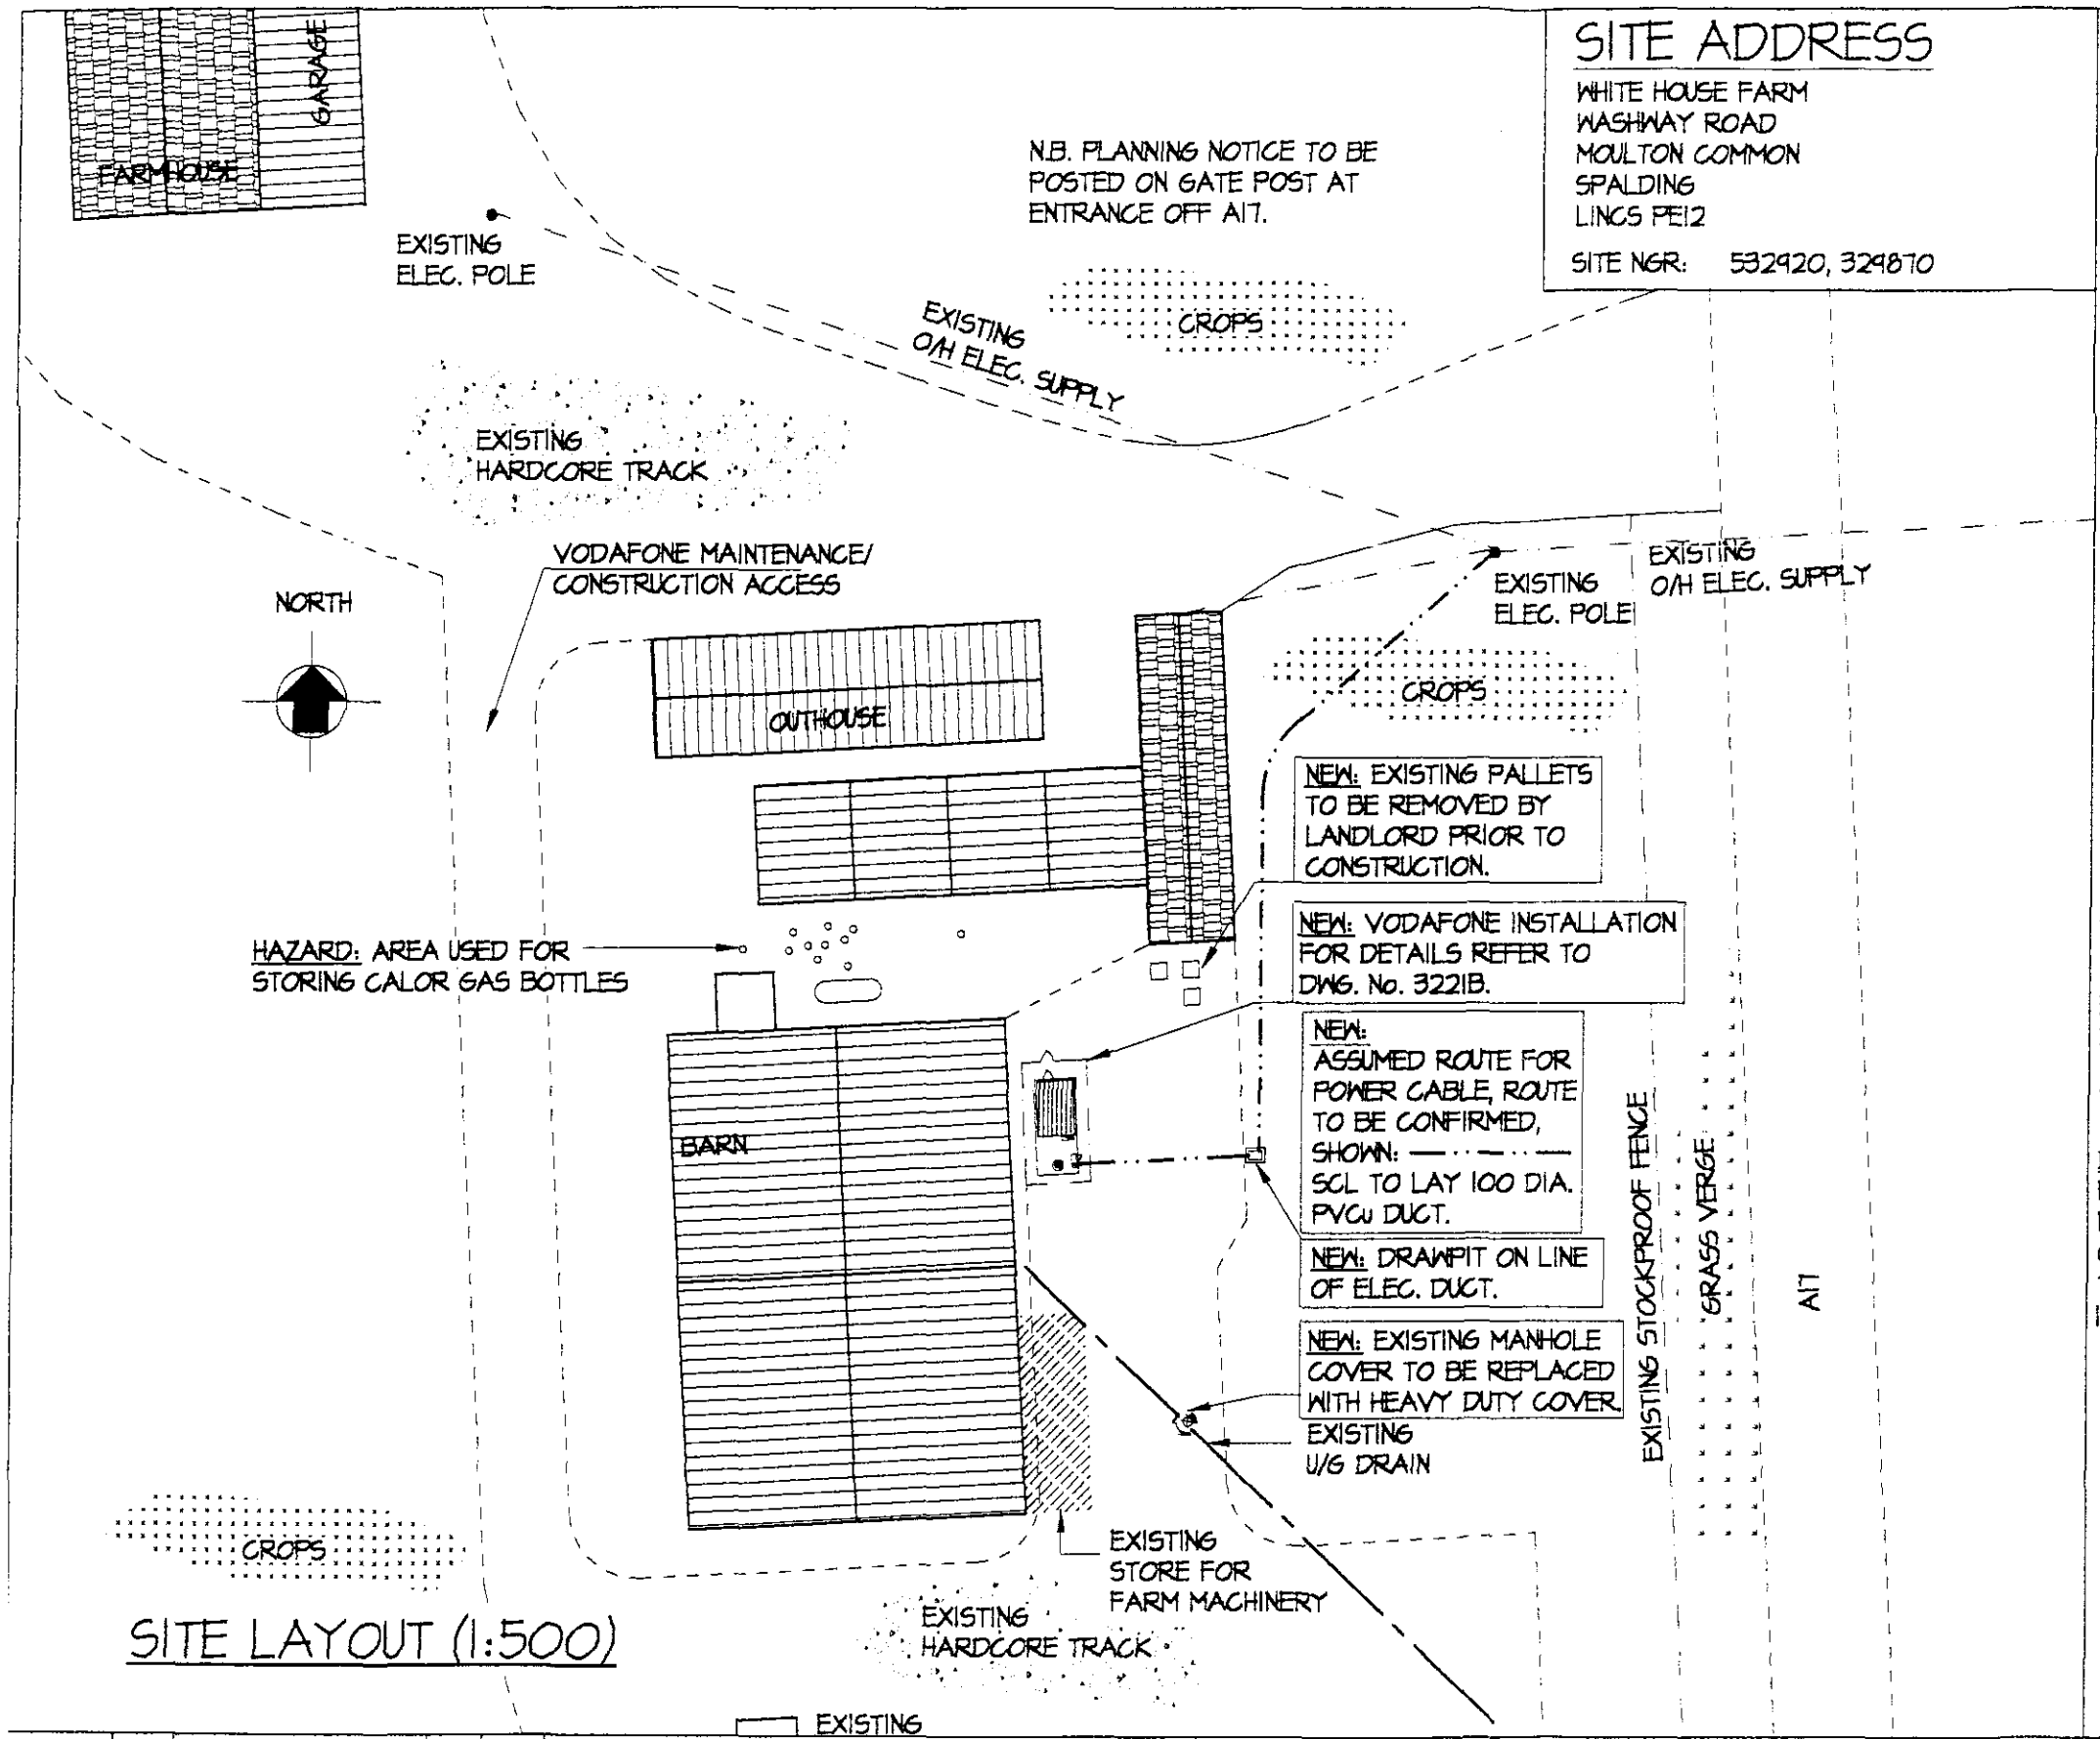

SITE LAYOUT (1:500)

SITE ADDRESS

WHITE HOUSE FARM
WASHWAY ROAD
MOULTON COMMON
SPALDING
LINCS PE12

SITE NGR: 532920, 329870

NOTES

1. DO NOT SCALE OFF THIS DRAWING
2. THIS DRAWING IS TO BE READ IN CONJUNCTION WITH DRG No.'s 3221A-C

ANTENNA TYPE:	6 No. ADC XPD 7210 PANEL
ORIENTATION:	90, 210 & 330 DEGREES EGN.
TOWER TYPE:	15m TYPE 22 POLE
BASE TYPE:	'D1.36'
EQUIPMENT:	3.7m x 2.5m CABIN
POWER SUPPLY:	100 AMP SINGLE PHASE
FOR ACCESS CONTACT:	D. BUCK
TEL.	[01406] 370219

EARTH BONDING OF CABLE TRAY AND CONNECTION TO LIGHTNING PROTECTION SYSTEM TO BE IN ACCORDANCE WITH 16th EDITION OF I.E.E REGULATIONS AND RELEVANT BRITISH STANDARDS. LIGHTNING PROTECTION IS TO BE PROVIDED TO ALL ANTENNAS AND ASSOCIATED STEELWORK IN ACCORDANCE WITH BS. 6651 (1985)

FOUNDATIONS TO BE CAREFULLY HAND DUG AND C.A.T USED TO LOCATE EXISTING SERVICES

ALL FOUNDATION BASES TO BE CAST WITH TOP SURFACE 150mm ABOVE EXISTING GROUND LEVEL UNLESS NOTED OTHERWISE.

ELECTRICS TO BE AN ELECTRICITY BOARD SUPPLY. DETAILS HELD.

VODAFONE CONTROLLER: MICHAEL DEVLIN

DIRECTIONS TO SITE:
FROM SPALDING, TAKE THE A151 EAST TOWARDS HOLBEACH. AT MOULTON, TURN LEFT ONTO B1397, SIGNED MOULTON SEAS END. CONTINUE THROUGH VILLAGE, 2 MILES FURTHER ON TURN RIGHT AT T JUNCTION ONTO A17 [TOWARDS HOLBEACH]. WHITE HOUSE FARM IS ON RIGHT HAND SIDE.

1287/00

Date	Issue	Amendment	By	Chk

SHEPHERD design
Shepherd Design
Frederick House
Fulford Road
York Y010 4EA
England
Tel: +44 (0)1904 654533
Fax: +44 (0)1904 610258
Certificate No FS25312

Client: vodafone

Drawing Issue Status: PRELIMINARY ☐ TENDER ☐ CONSTRUCTION ☐

Drawn:	MMC
Date:	06/10/00
Scale:	1:500
Checked:	J Leffler


Project: CELL SITE 32404 A
THREE BRIDGES

Drawing Title: SITE LAYOUT

© Shepherd Design


DETERMINED PLAN

Dwg No:					
396170	S	3221	A	SD	-

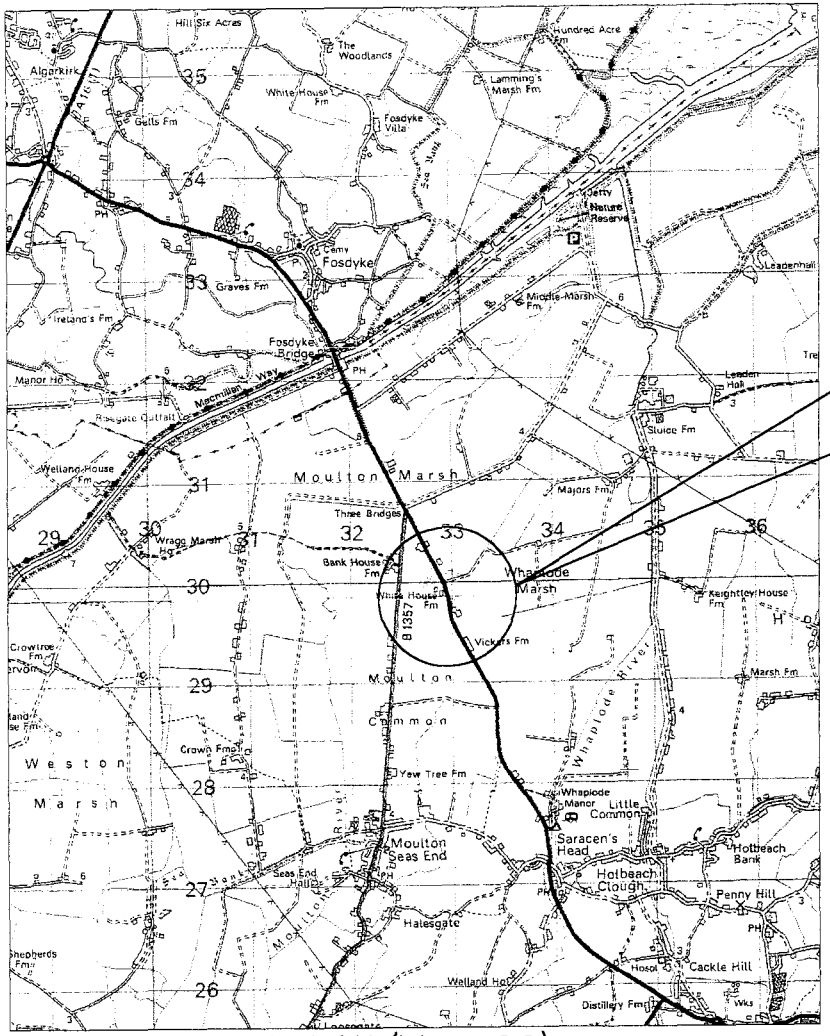

AREA LOCATION PLAN (1:50000)

WHITE HOUSE FARM
WASHWAY ROAD
MOULTON COMMON
SPALDING
LINCS PE12

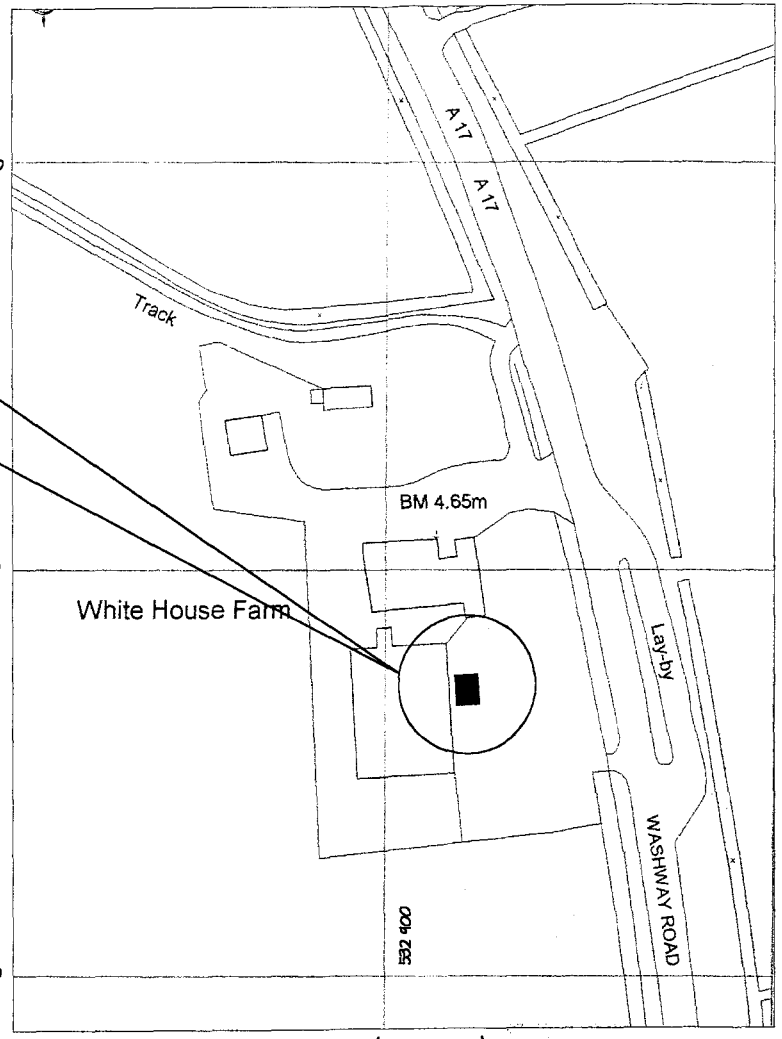

SITE LOCATION PLAN (1:1250)

SITE NGR: 532420, 329870

NORTH

1287/00

SHEPHERD design

Shepherd Design
Frederick House
Fulford Road
York Y010 4EA
England
Tel: +44 (0)1904 654533
Fax: +44 (0)1904 610258

Certificate No FS25312

Client: vodafone

Drawn: N/A
Date: 06/10/00
Scale: As Shown
Checked: JL

Project: Cell Site 32404 A
THREE BRIDGES
Drawing Title: Site Location Maps

Dwg No: 396170 | S | 3221M | SD | -

© Shepherd Design

DETERMINED PLAN

Drawing Issue Status: PRELIMINARY ☐ TENDER ☐ CONSTRUCTION ☐

Date	Issue	Amendment	By	Chk