

LOCATION PLAN AS PART OF O/S SHEET TQ 2509/21W & 3018/21W

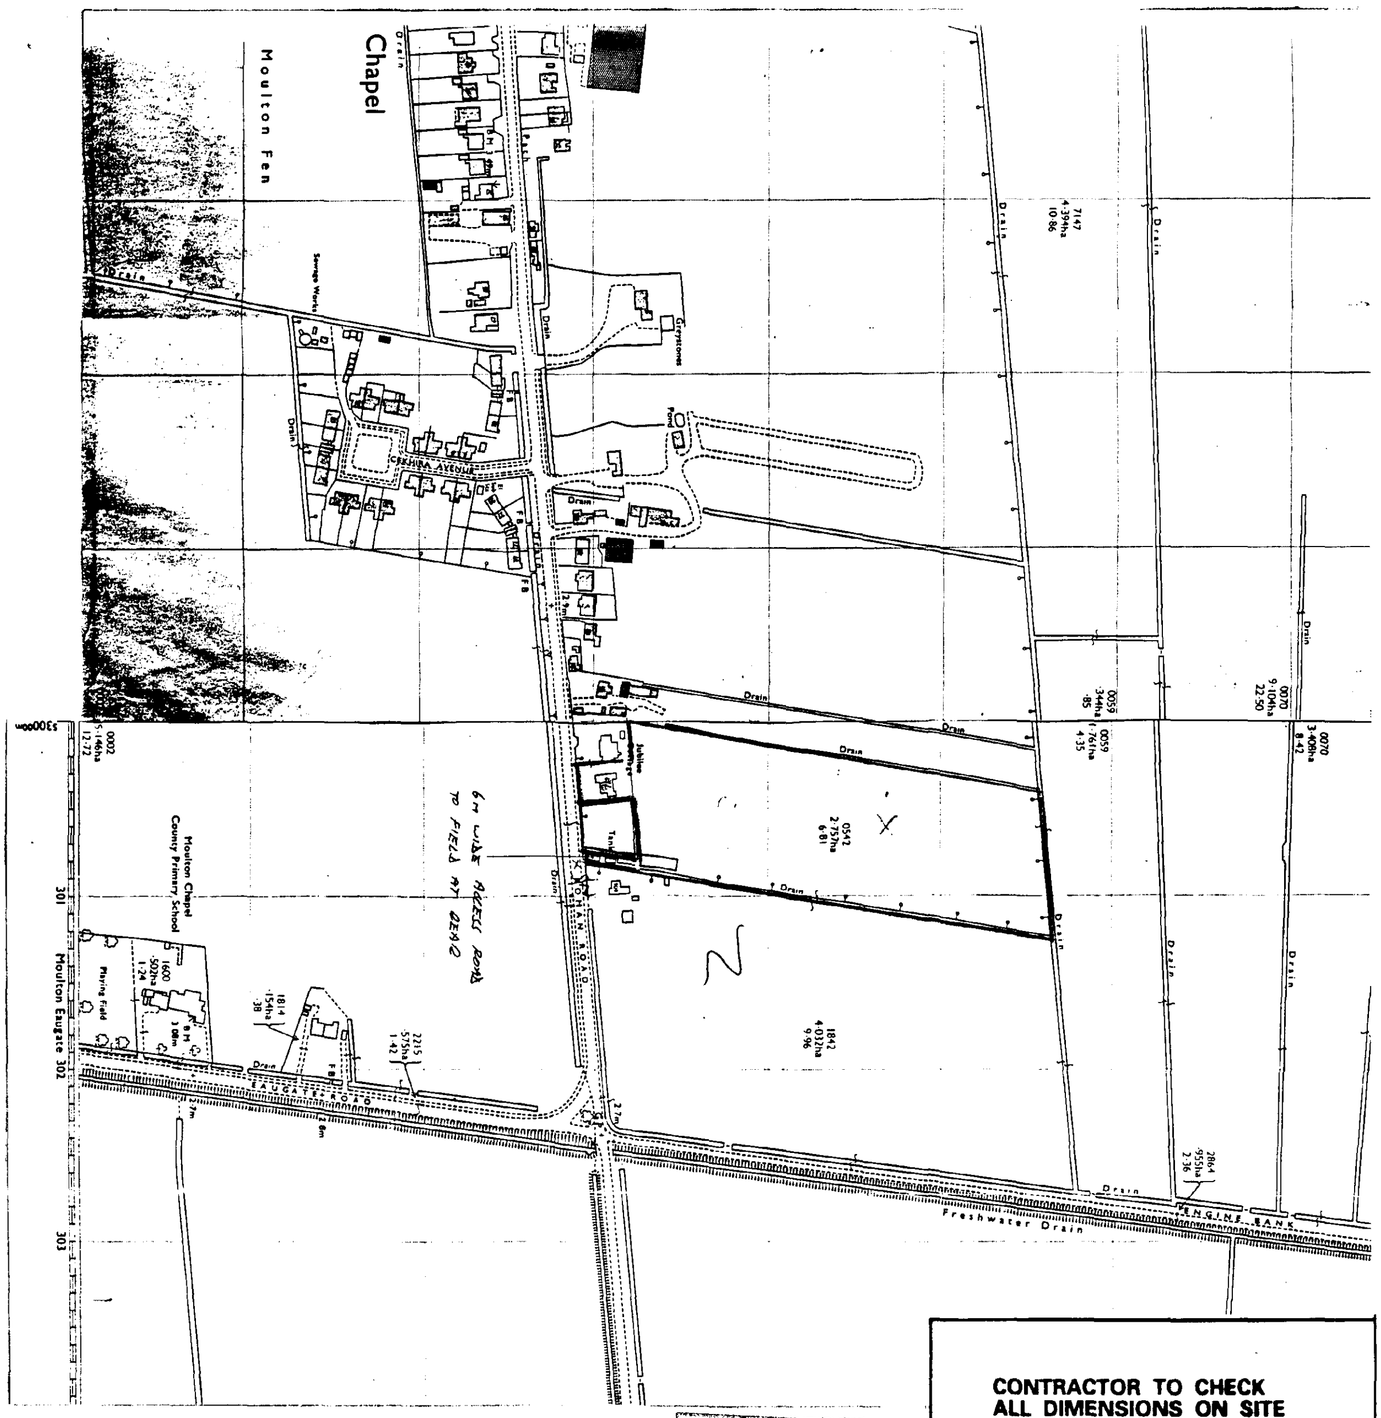

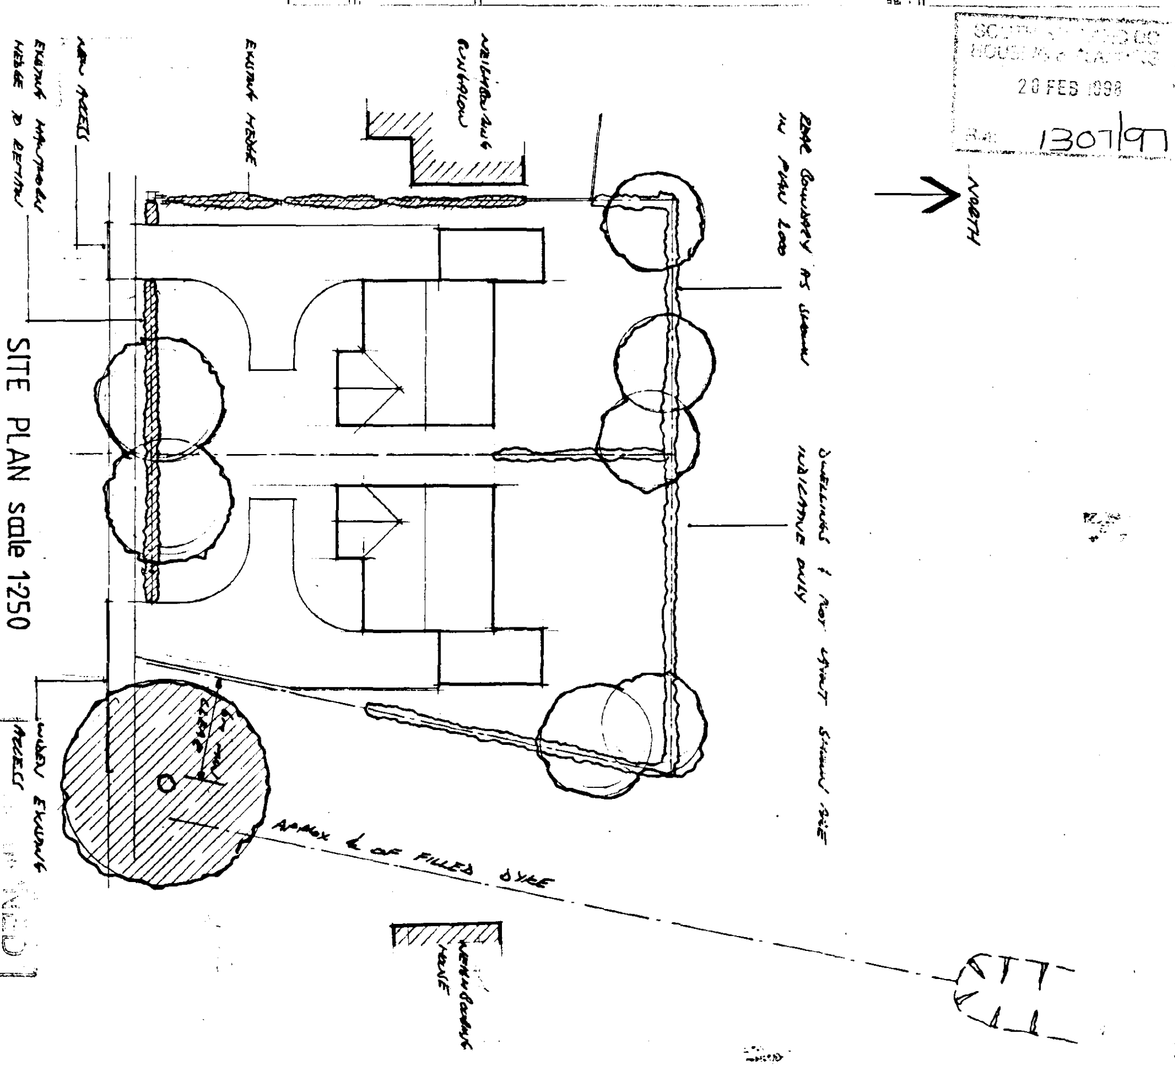

SCOTTISH BORDERS HOUSING NETWORK
20 FEB 1998
Ref. 1307/97

CONTRACTOR TO CHECK ALL DIMENSIONS ON SITE BEFORE WORK COMMENCES.

revision	date	init.	revision details
A	17-12-97	MJ	ADD GT BOUNDARY
B	26-2-98	MJ	ADD SITE PLAN

PODDINGTONS
Architectural Design Consultants
44 Double Street, Spalding, Lincs. PE11 2AB
Tel: 01775 761856 & 768296. Fax: 01775 710218

project
PROPOSED 2NO DWELLINGS AT ROMAN ROAD, MOULTON CHAPEL, FOR MR J. ASHTON.

drawing
OUTLINE PLANNING

scale	drawing no.
1-2500 1-250	2818-1
	A B
date: DEC 97	drawn
	checked