


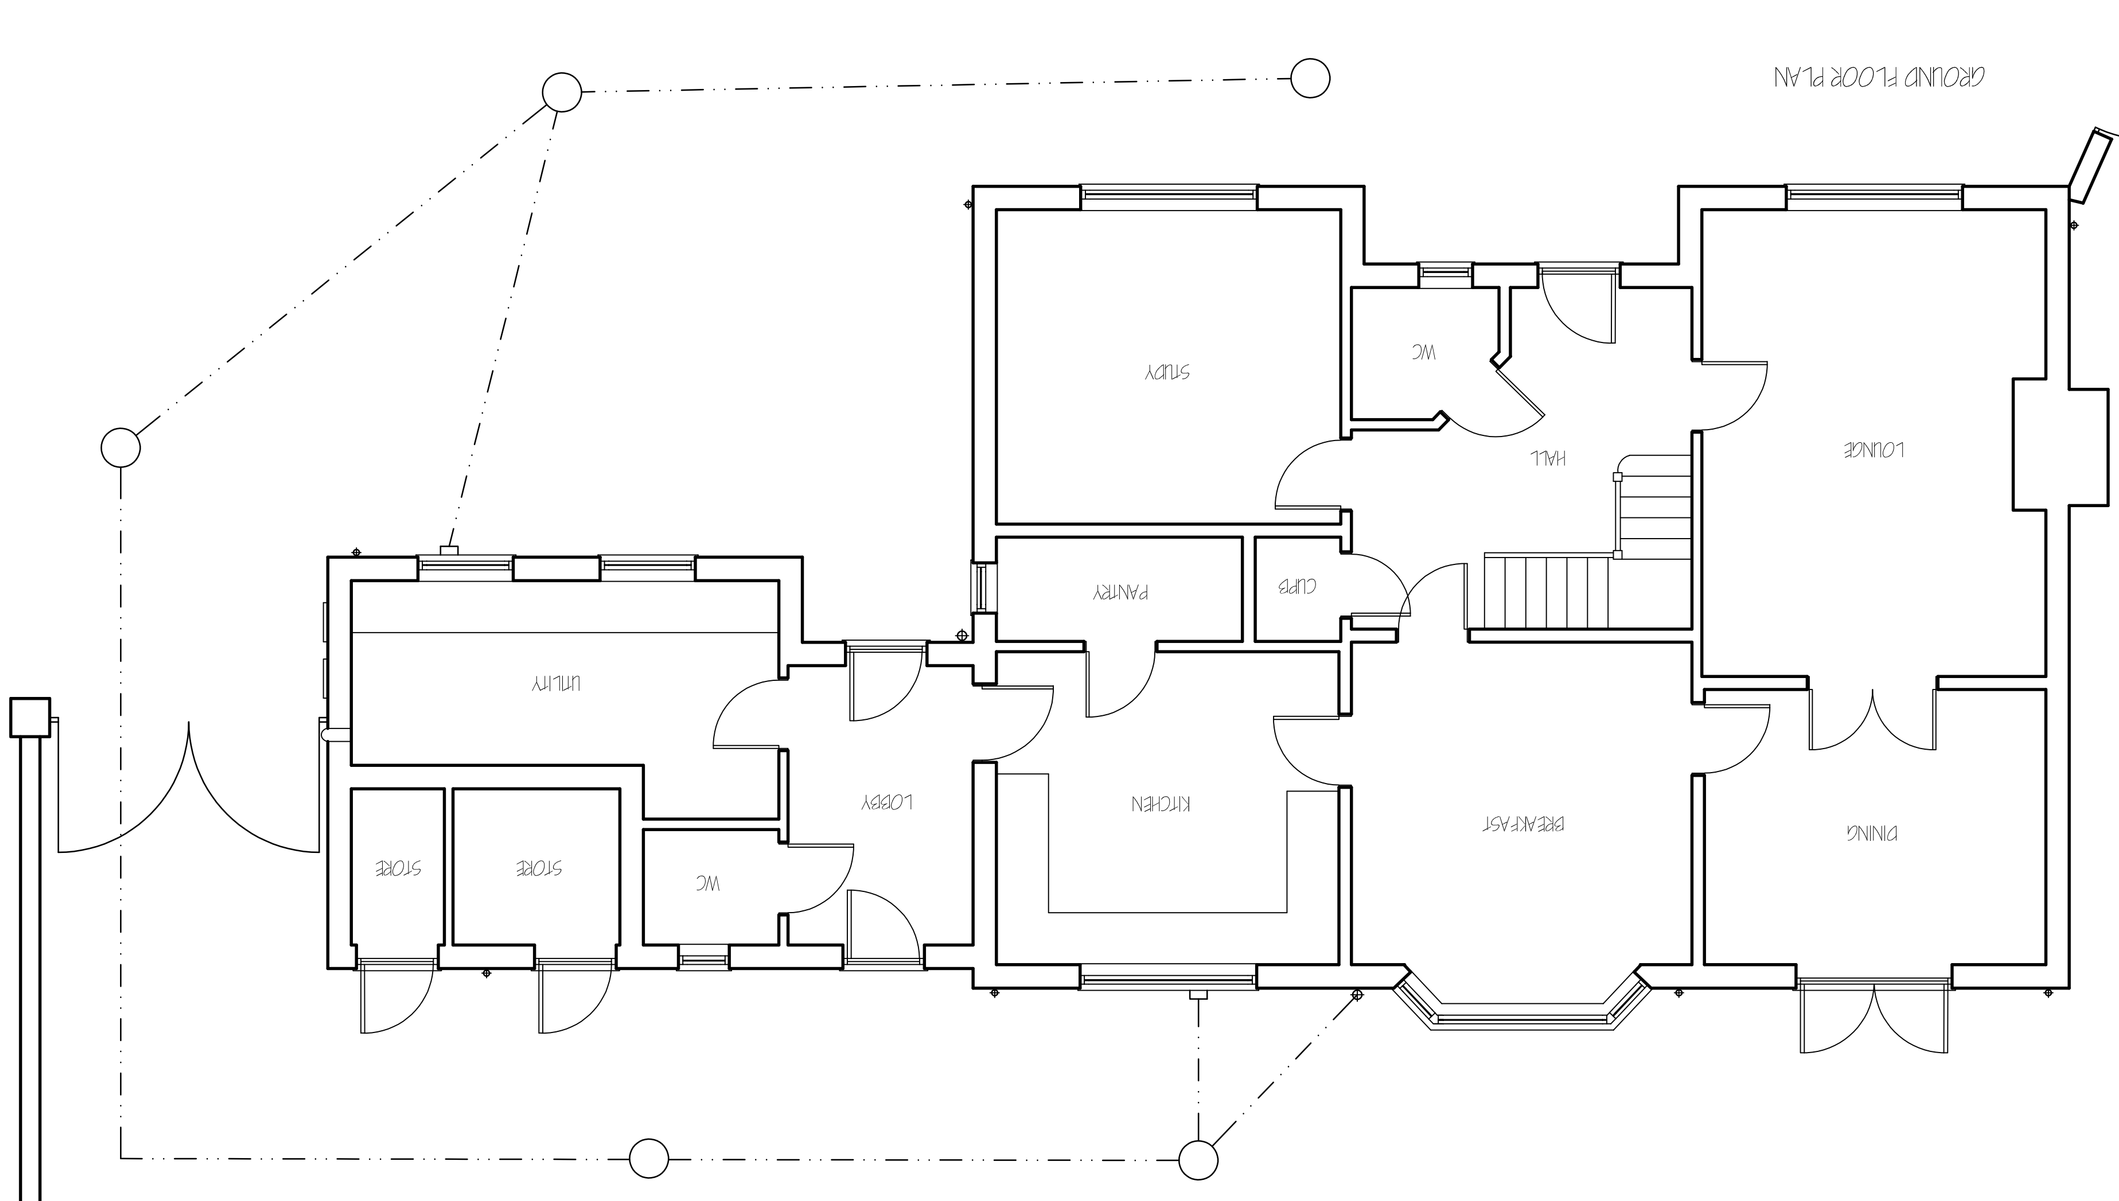



G. R. MERCHANT LTD.
i.ENG AMICE FIWO
ARCHITECTURAL, STRUCTURAL AND LAND DRAINAGE CONSULTANTS
4 Wrights Mews
12A Park Road, Holbeach, Spalding, Lincs, PE12 7EE
Tel: 01406 490800
Fax: 01406 425744
E-Mail: gr.merchant@btconnect.com

Project
EXTENSIONS & ALTERATIONS.
11 BROAD LANE
MOULTON
SPALDING, LINC'S. PE12 6PN.

Client
MR P. DREW.

Drawing
EXISTING FLOOR PLANS
LOCATION PLAN

Job Ref.	Drawing No.
3949-21	01.
Date	**Drawn**
NOVEMBER 2021.	S.L.P.

Scales
1/ 50. (unless otherwise stated)

DO NOT SCALE FROM THIS DRAWING

This drawing is copyright and may not be altered, traced, photographed or used for any other purposes other than for which it is issued. The General Contractor is to check all dimensions on site and report any discrepancies to the Architect. All details shown on this drawing including foundations are based upon typical site conditions stated to be true. No responsibility can be accepted for assumptions made regarding site conditions which may be discovered during construction unless reported to the Architect in the first instance. Any variation from the approved drawings must be authorised in writing by the Architect before work is executed. This drawing is to be read in conjunction with all relevant Structural Engineers drawings and specification and any other drawings and written instructions issued by the Architect and Consultants. The Contractor is to check all dimensions relative to this drawing and site conditions before commencing work or preparing shop drawings. Figured dimensions are to be taken in preference to scaled. Any discrepancies found are to be reported to the Architect before proceeding with the work. This drawing is the property of the Architect and is not to be loaned, copied or used in connection with any work or contract other than for which it is specifically prepared and supplied without the written permission of the Architect. This drawing must not be used for the purpose of obtaining Planning / Building Regulation approval. This drawing must not be scaled for quotation purposes. Any dimensions relating to existing structures are taken from measurements and are approximate only. Dimensions should be checked on site before commencing any work or preparing shop drawings. Do not scale from this drawing. All construction is to comply with the requirements of the current Building Regulations, British Standard Specifications, Codes of Practice and recommendations of the National House Building Council. Where the term 'Contractor' is used it is assumed to include main contractors, sub-contractors, specialists, suppliers and any other persons executing any work from this drawing. Where the term 'Architect' is used it is assumed to include the Architect, Engineer, Surveyor or any other consultant employed by the client in connection with the project. Dimensions are not to be taken from scaled drawings. Any ambiguities or discrepancies are to be referred to the Architect before proceeding with the work. Figured dimensions take precedence over scaled dimensions. All dimensions are in millimetres unless otherwise stated. Do not use this drawing for construction purposes unless it has been signed by the Building Control Officer. Drawings are not to be used for tendering purposes unless they are marked as such. Copyright of this drawing is vested in the Architect and may not be reproduced or transmitted in any form or by any means, electronic or mechanical, without the prior permission in writing of the Architect. Any breach will be subject to action under the Copyright, Designs and Patents Act 1988. When issued in electronic format, this drawing is supplied for the recipient's use only on the understanding that it will not be modified, amended or altered in any way whatsoever and that G. R. Merchant Ltd. will be indemnified against any claims or proceedings arising from such modification, amendment or alteration. The recipient will not remove any trademarks or other references to the originator appearing on the drawing and will not allow any third party access to the information contained on the drawing without the originator's consent. It is the recipient's responsibility to ensure that virus checking procedures are adequate to protect their computer system. No liability will be accepted for any viruses which are transmitted via this drawing.

Rev'n	revision	date