

PLAN ATTACHED TO PERMISSION 173/1324/97

DO NOT REMOVE

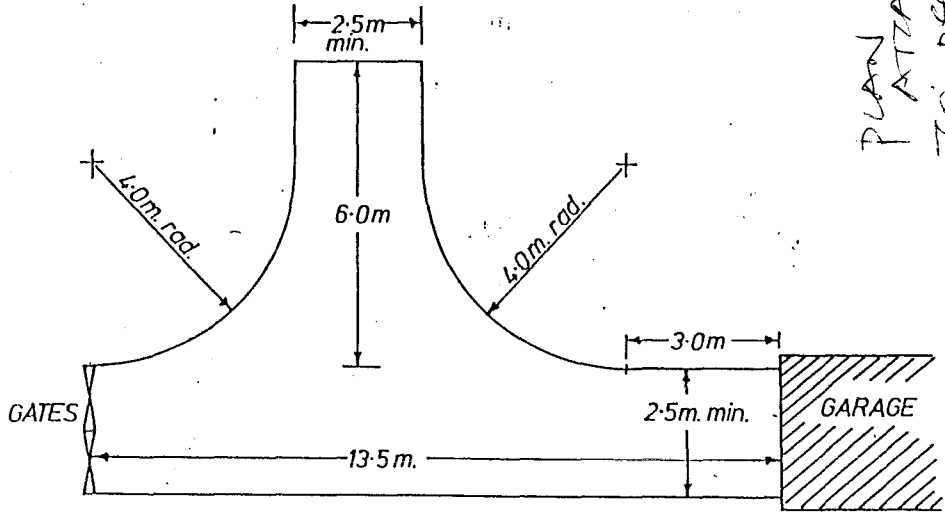


DETAIL OF DOMESTIC TURNING SPACE.


SCALE....1:100

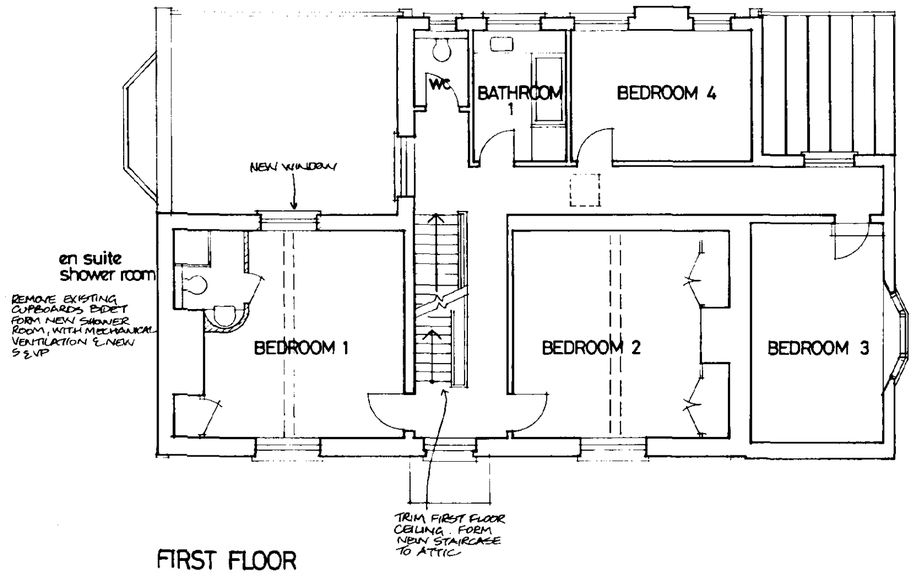

FIRST FLOOR

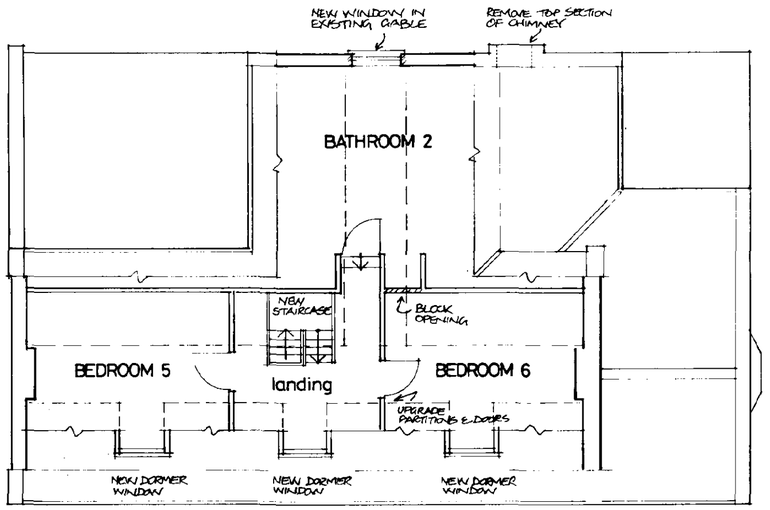

SECOND FLOOR

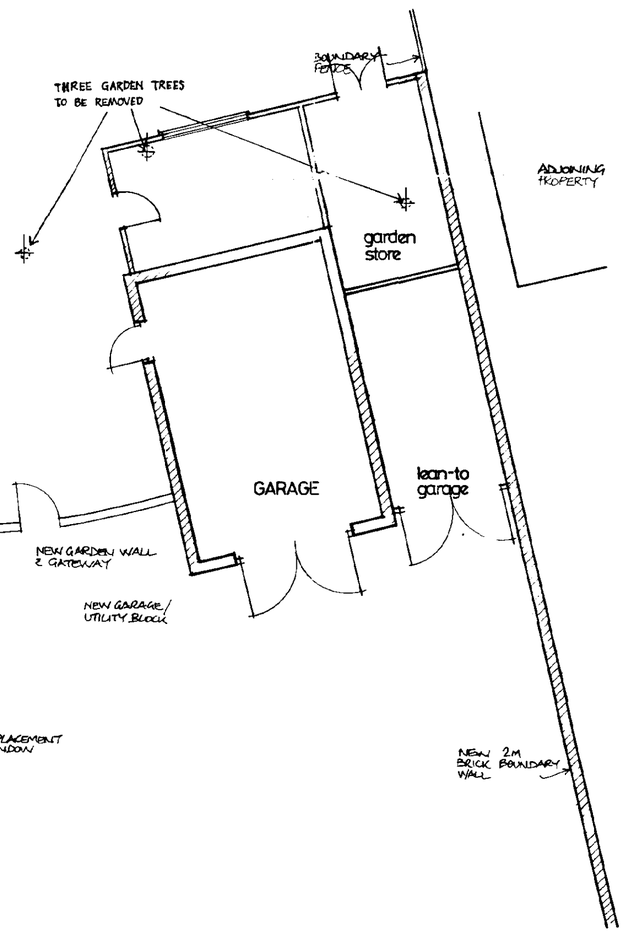


GROUND FLOOR

Plan 1324/97


Harrox House • Moulton • Spalding

PLANS as proposed scale 1:100 drawn RAF... date oct 1997 dwg no **787/5**


Robert Freakley Associates chartered architect
St Ann's House King's Lynn Norfolk PE30 1LT tel 01553 762055
(also at South Creake, Fakenham tel/fax 01328 823100)

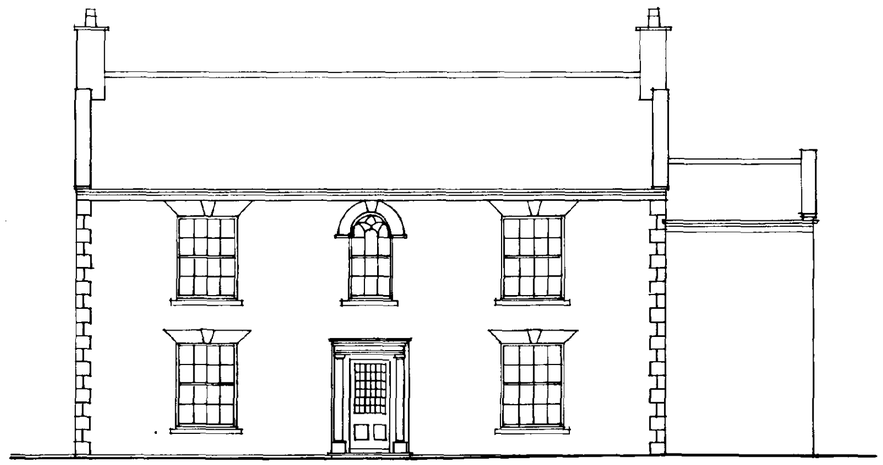


EAST ELEVATION

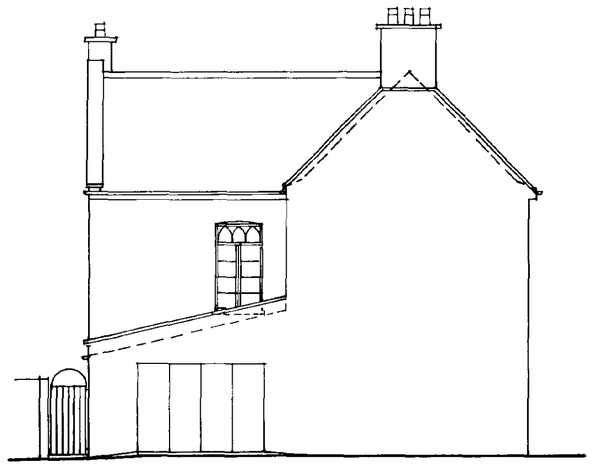


SOUTH ELEVATION

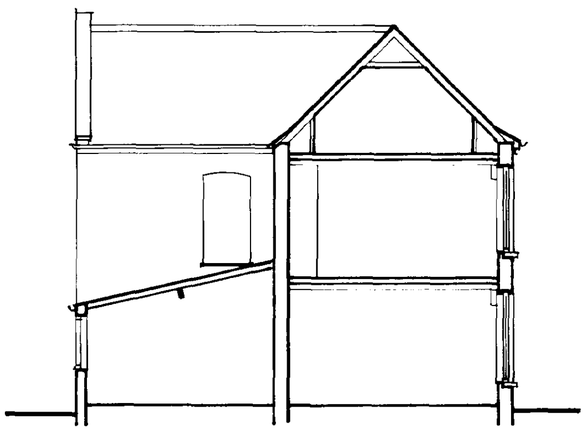

SECTION A-A

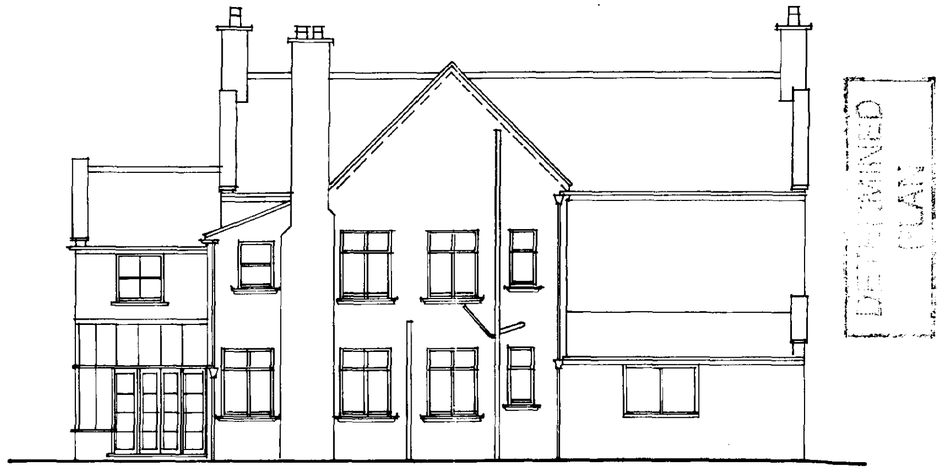

WEST ELEVATION

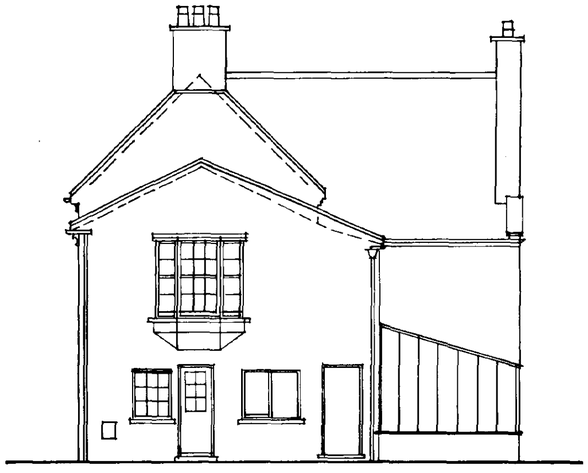

NORTH ELEVATION


22 DEC 1997
Ref. 1324/97.

Harrox House • Moulton • Spalding


ELEVATIONS as existing scale 1:100 drawn DSN date sept 1997 dwg no **787/3**

Robert Freakley Associates
St Ann's House King's Lynn Norfolk PE30 1LT
(also at South Creake, Fakenham tel/fax 01328 823100)


chartered architect
tel 01553 762055

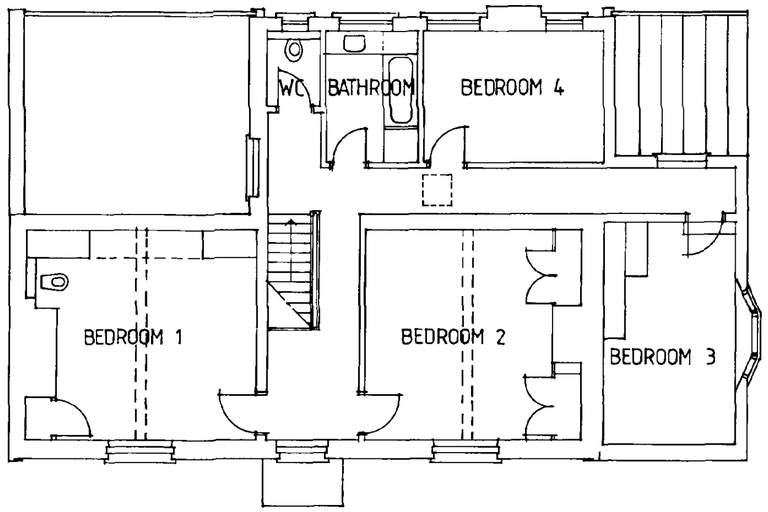

FIRST FLOOR

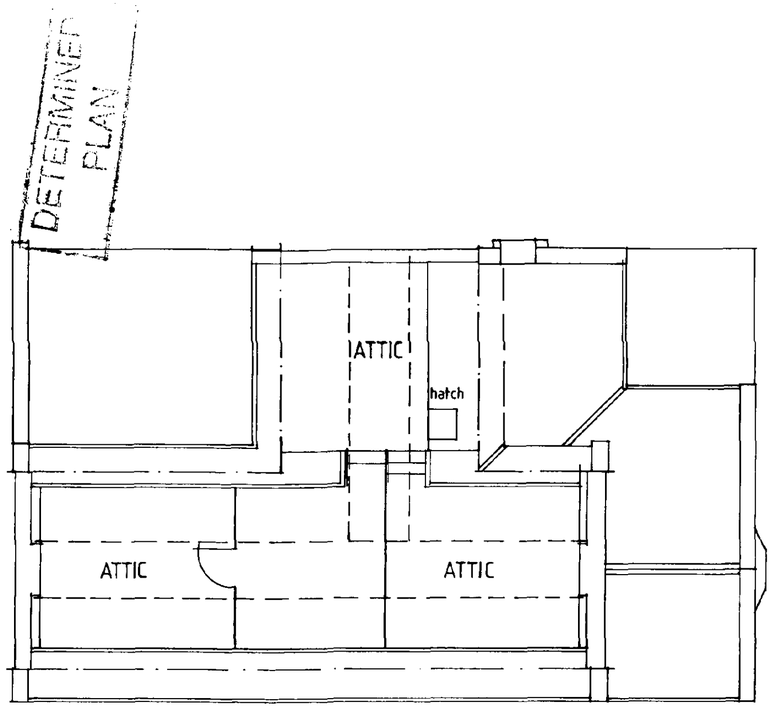

SECOND FLOOR

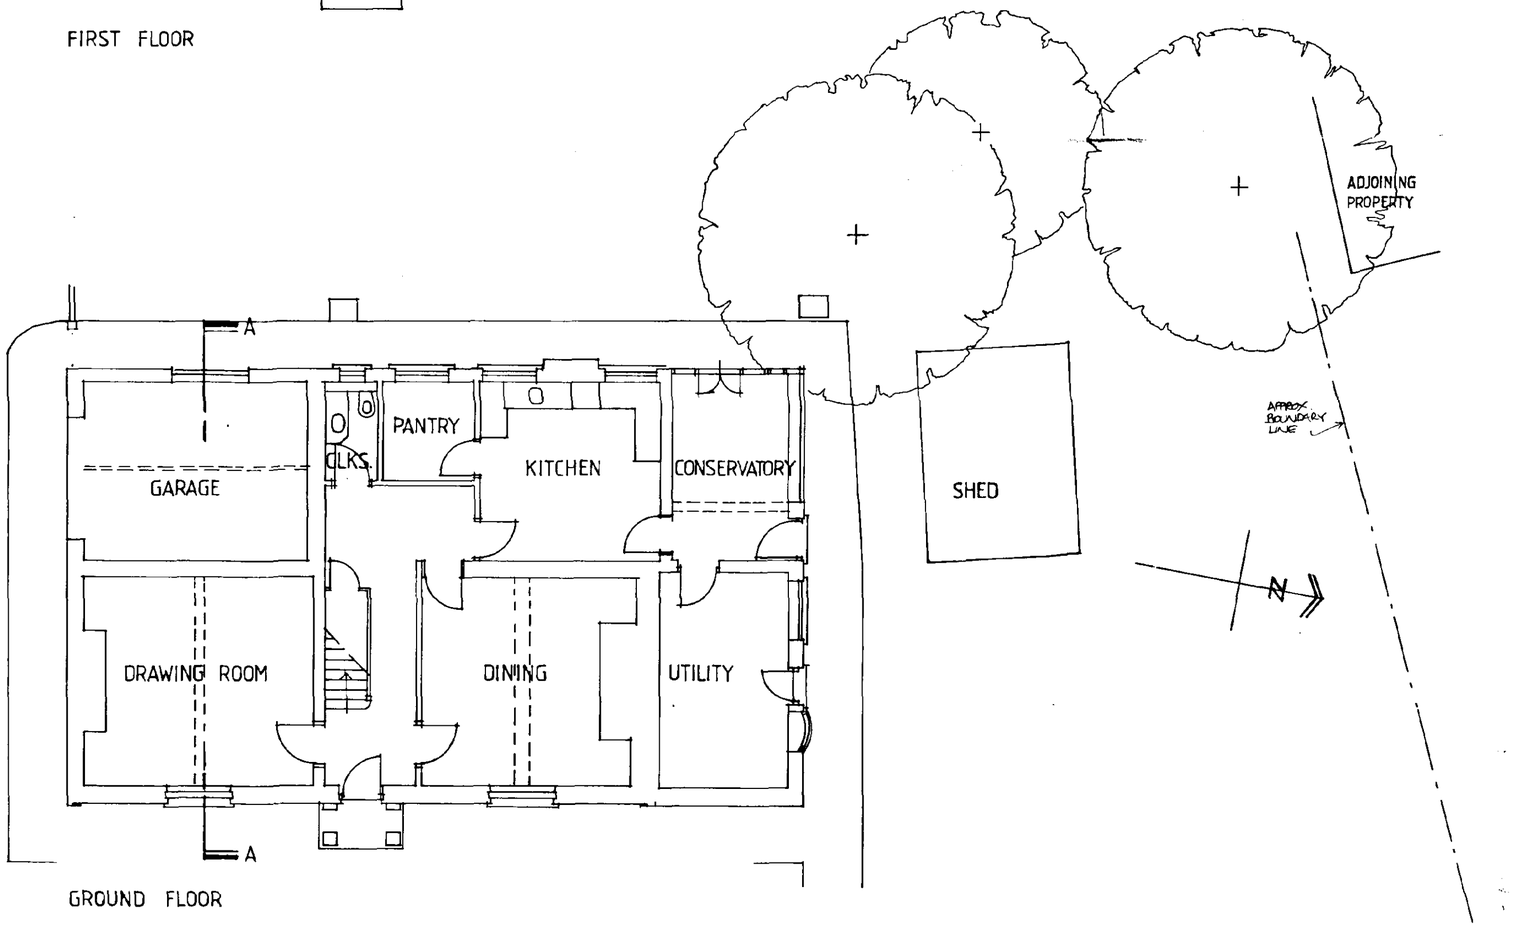


GROUND FLOOR

22 DEC 1997
Ref: 1324/97

Harrox House • Moulton • Spalding

PLANS as existing scale 1:100 drawn DSN date sept 1997 dwg no **787/2**


Robert Freakley Associates **chartered architect**
St Ann's House King's Lynn Norfolk PE30 1LT tel 01553 762055
(also at South Creake, Fakenham tel/fax 01328 823100)

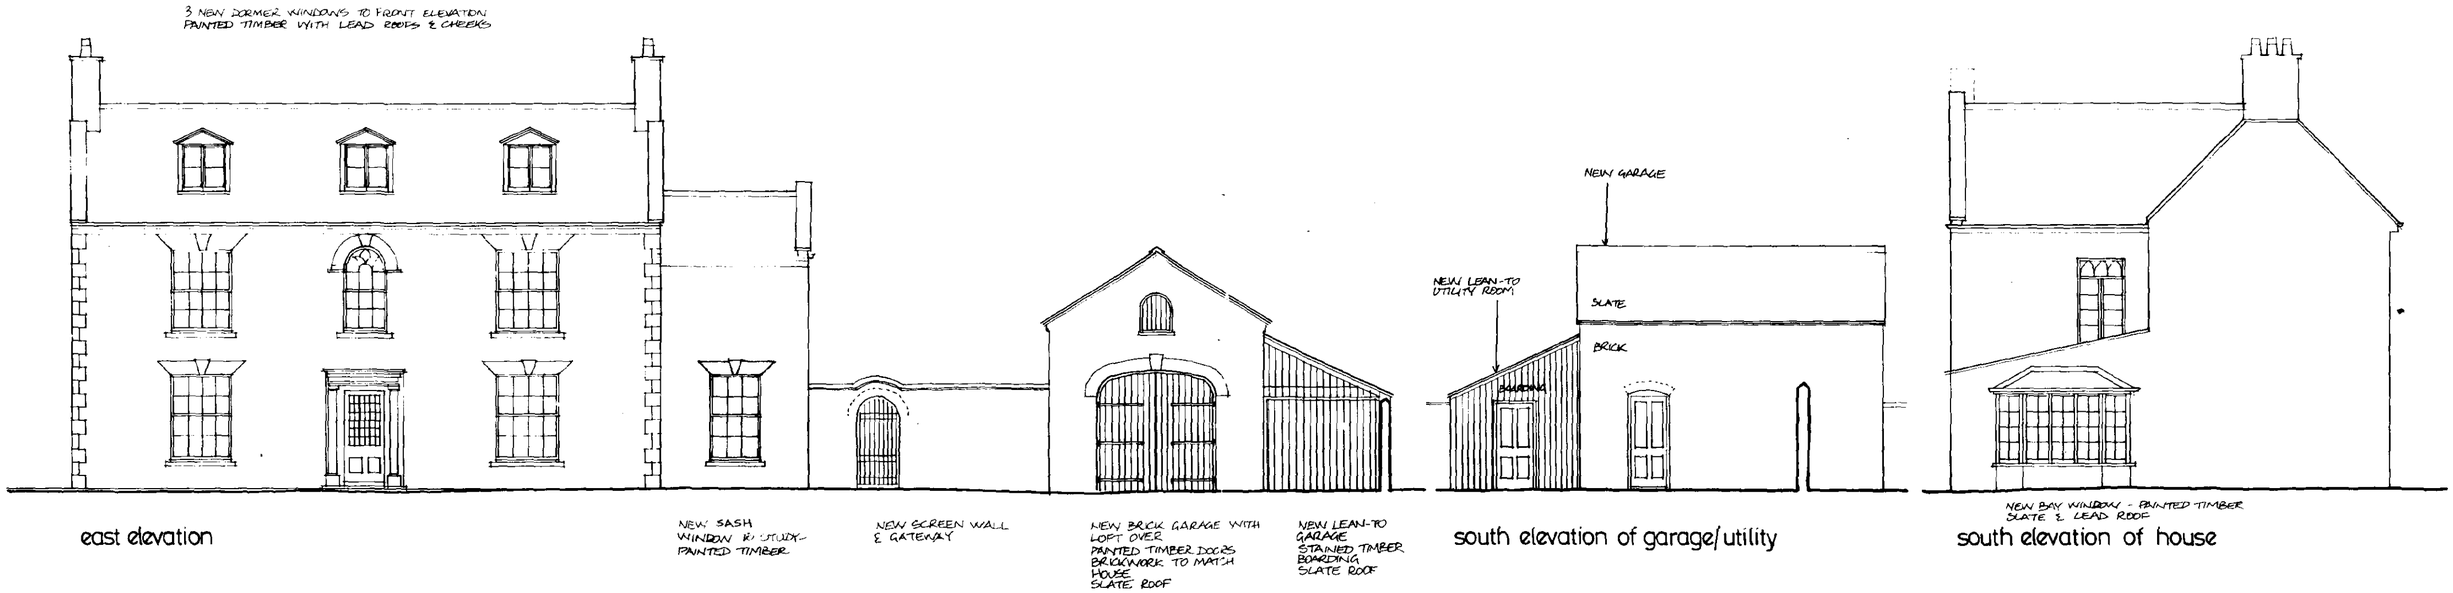


east elevation

south elevation of garage/utility

south elevation of house

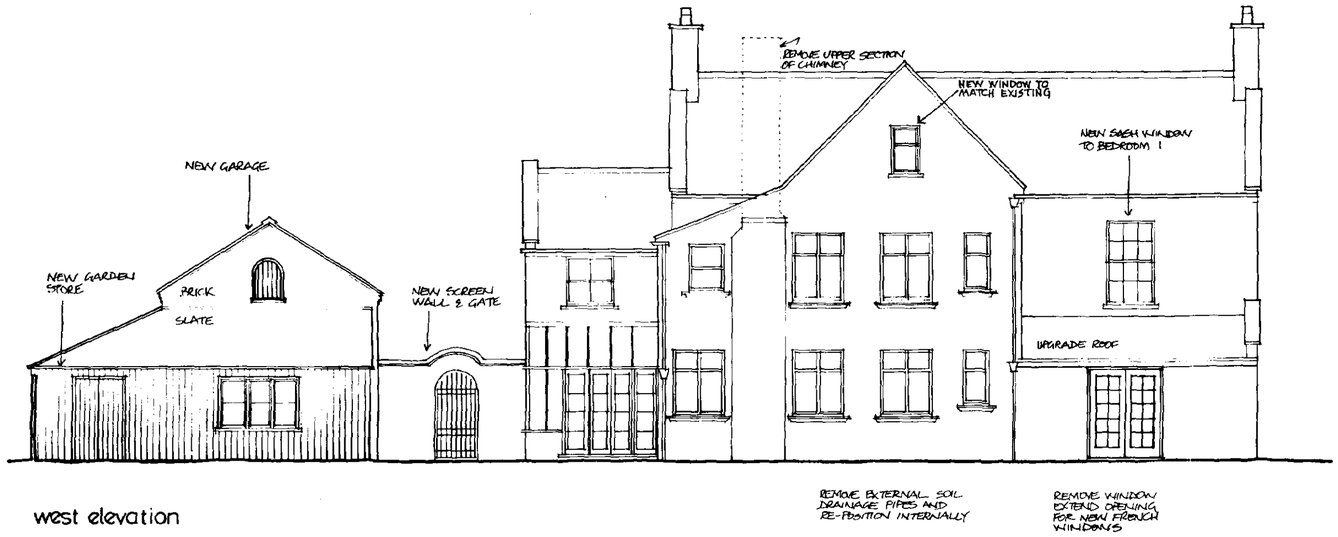

west elevation

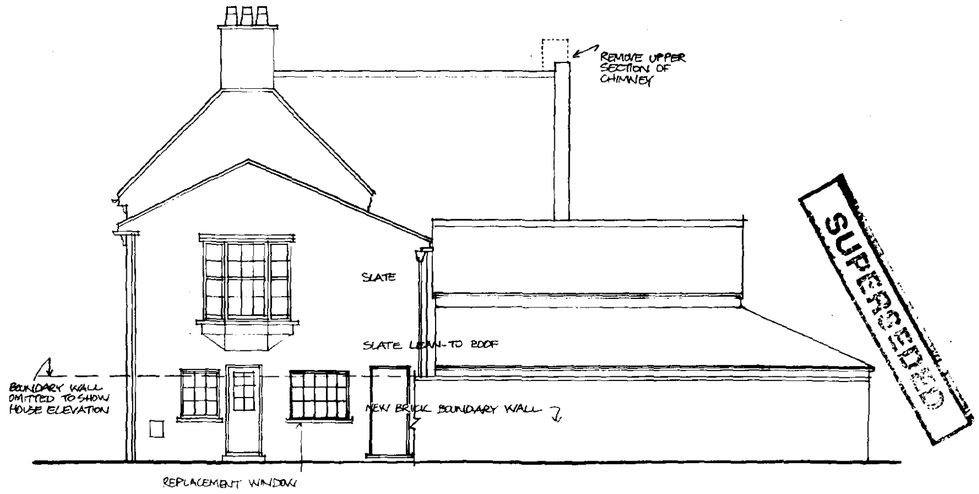


north elevation

1537
Ref: 1324/97


Harrox House • Moulton • Spalding


ELEVATIONS as proposed scale 1:100 drawn RAF... date oct 1997 dwg no **787/6**

Robert Freakley Associates chartered architect
St Ann's House King's Lynn Norfolk PE30 1LT tel 01553 762055
(also at South Creake, Fakenham tel/fax 01328 823100)

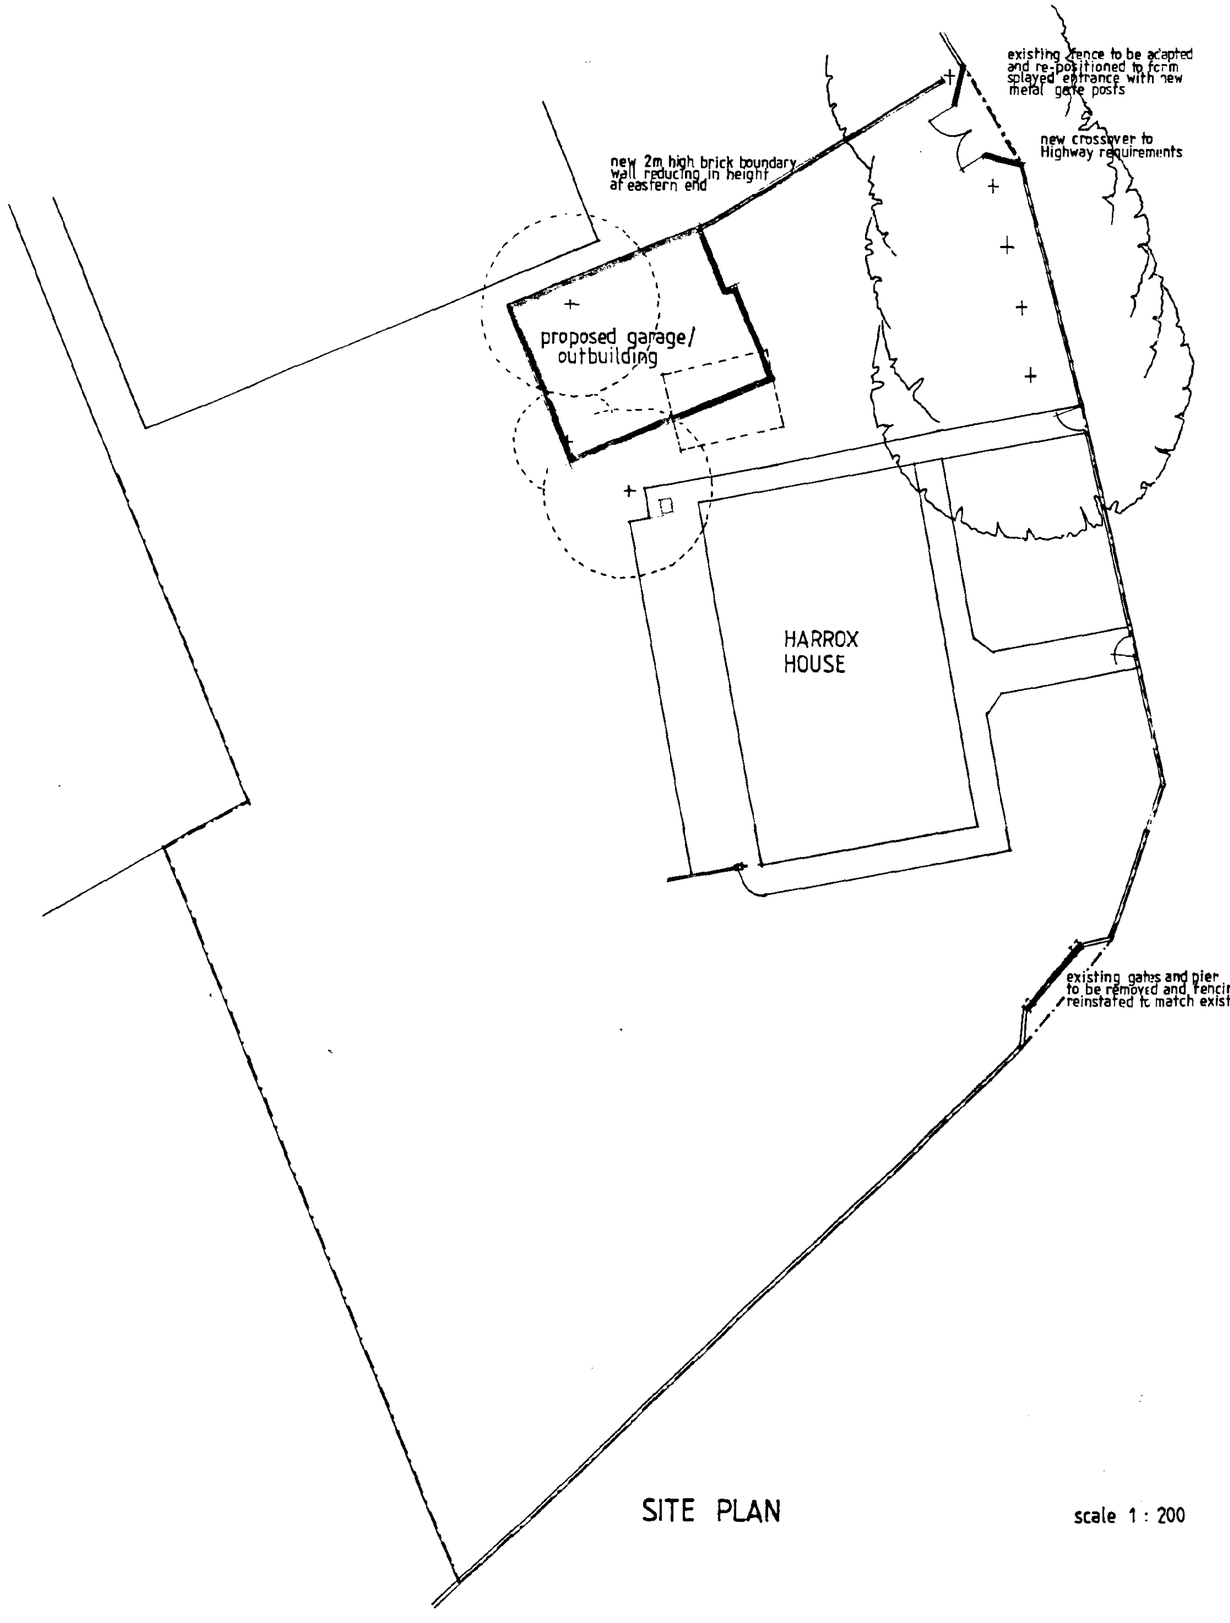

SITE PLAN scale 1 : 200

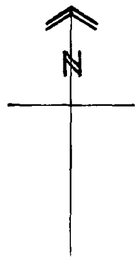

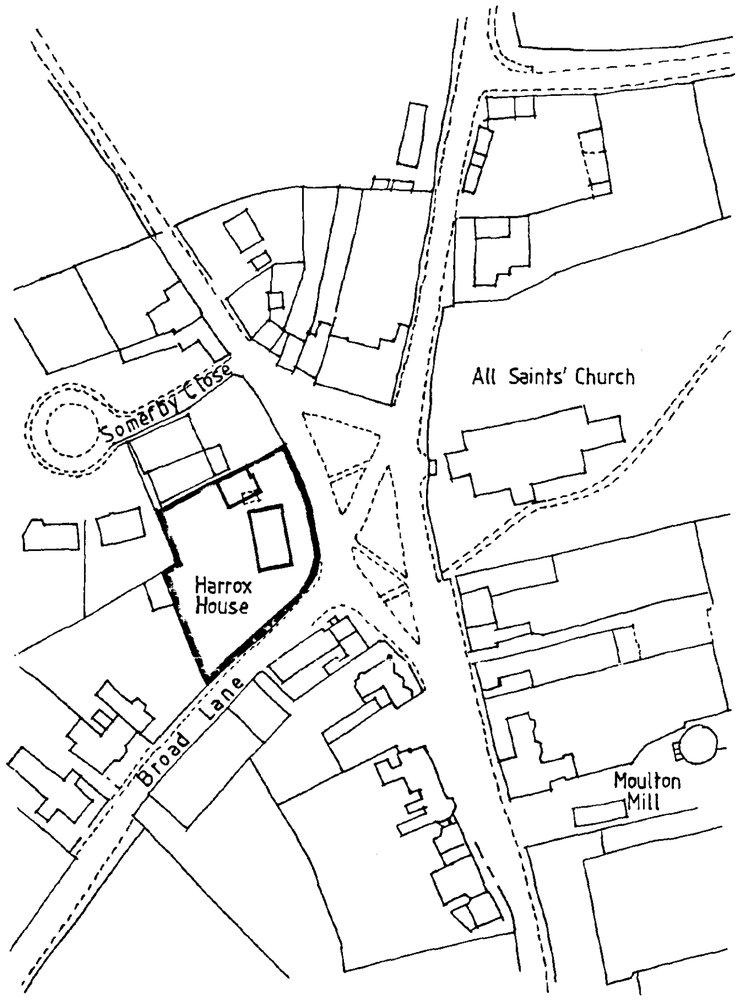


LOCATION PLAN scale 1 : 1250

22 DEC 1997
Ref: 1324/97


Harrox House • Moulton • Spalding

LOCATION & SITE PLANS scale 1:1250 & 1:200 drawn DSN date dec 97 dwg no **787/7**


Robert Freakley Associates chartered architect
St Ann's House King's Lynn Norfolk PE30 1LT tel 01553 762055
(also at South Creake, Fakenham tel/fax 01328 823100)

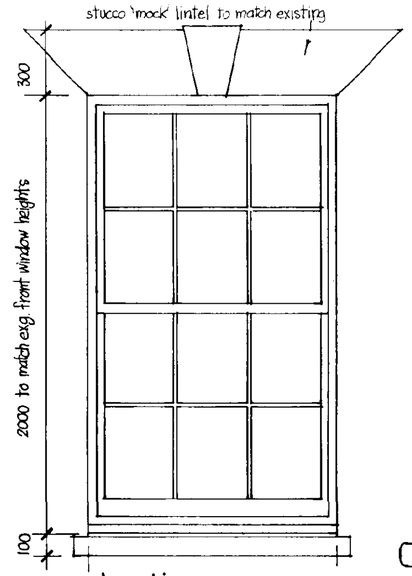

elevation

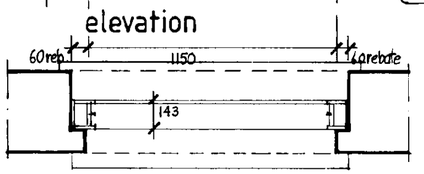


plan of sliding sash

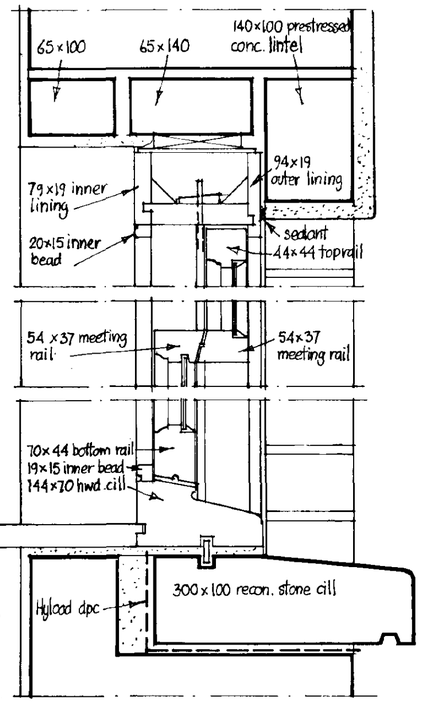


sectional detail

STUDY

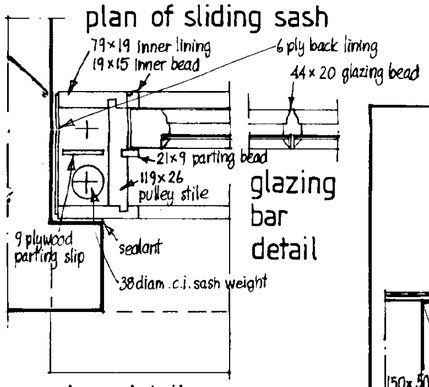


plan detail


glazing bar detail

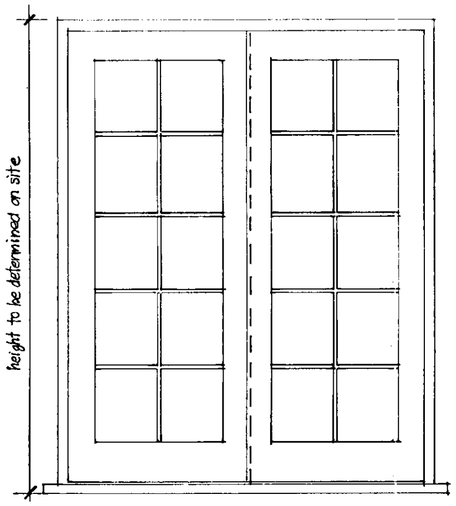

elevation

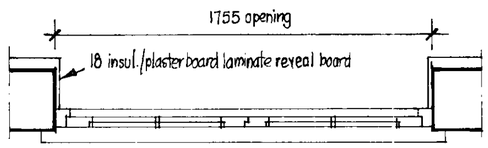


plan of French doors

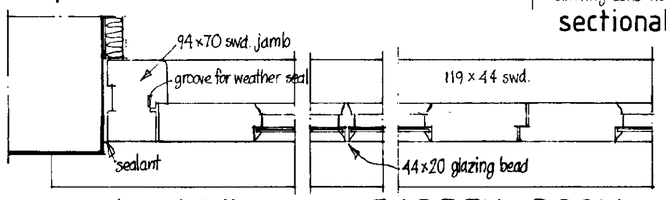


plan detail


GARDEN ROOM

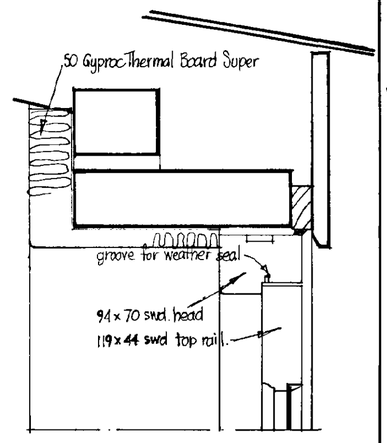


sectional detail

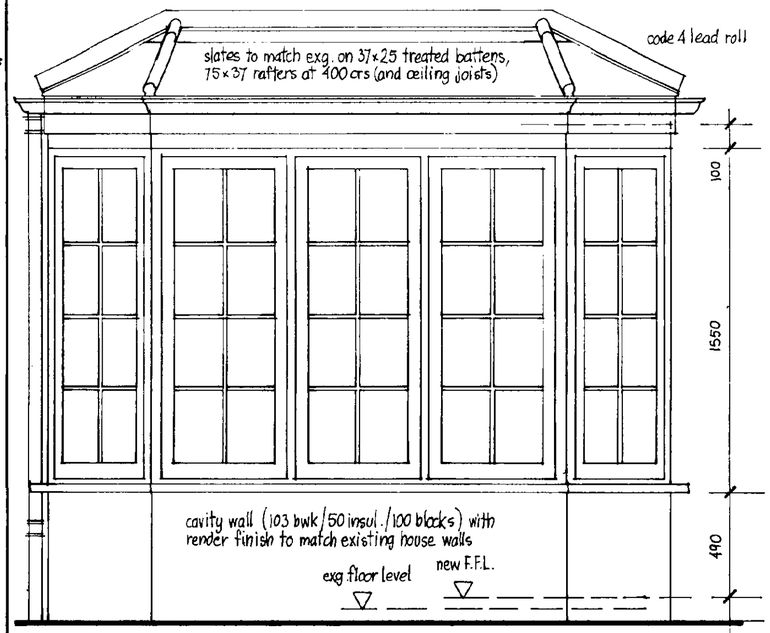


elevation

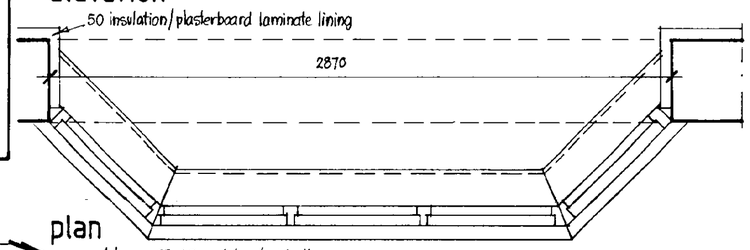

plan

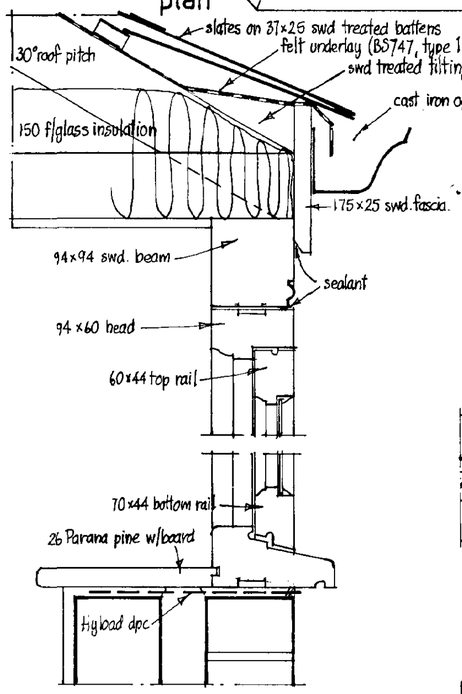


sectional detail

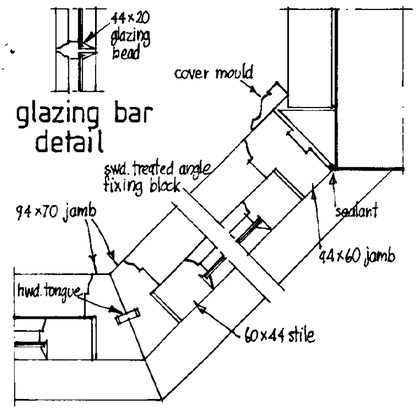


glazing bar detail


plan detail

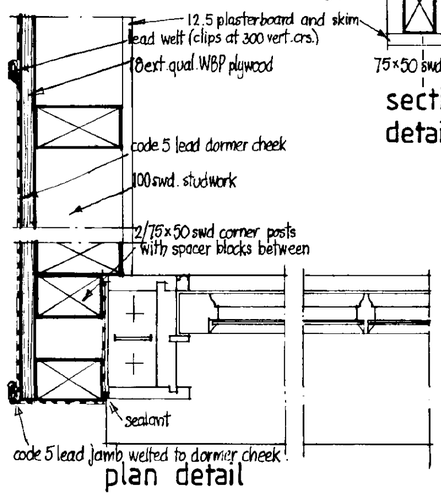


plan detail

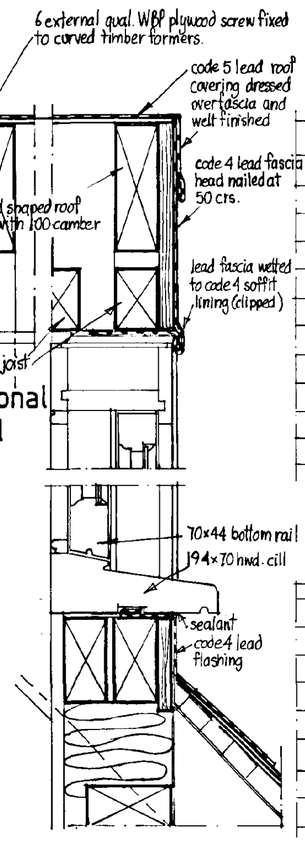

sectional detail

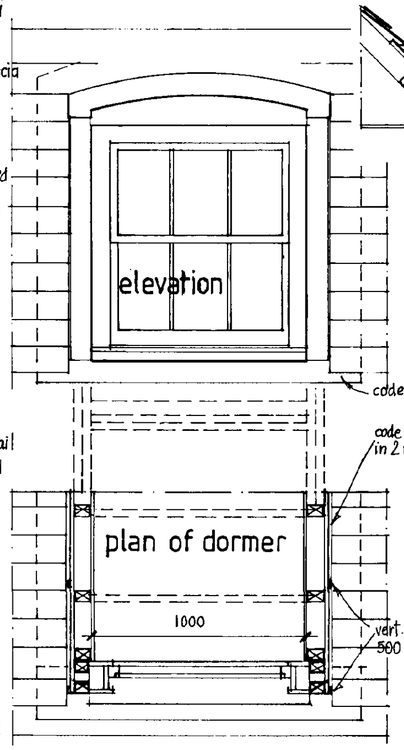

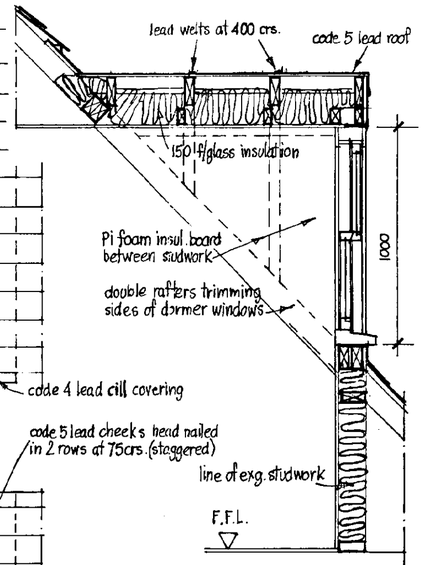

section

SECOND FLOOR

NOTES: finished timber sizes shown. all dims. in millimetres

REVISION A - APR. '98 - DORMERS REVISED

GARDEN ROOM

Harrox House • Moulton • Spalding


details of proposed windows

scale 1:5 1:20 drawn DSN date Jan 1998 dwg no **787/17A**


Robert Freakley Associates chartered architect
St Ann's House King's Lynn Norfolk PE30 1LT tel 01553 762055



east elevation

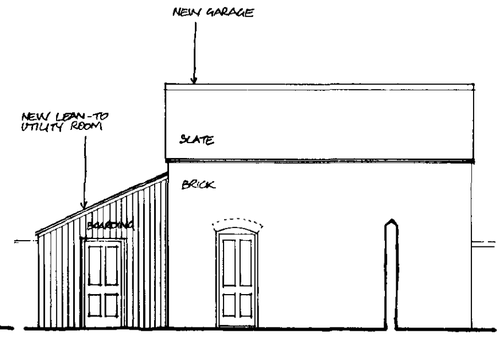


south elevation of garage/utility

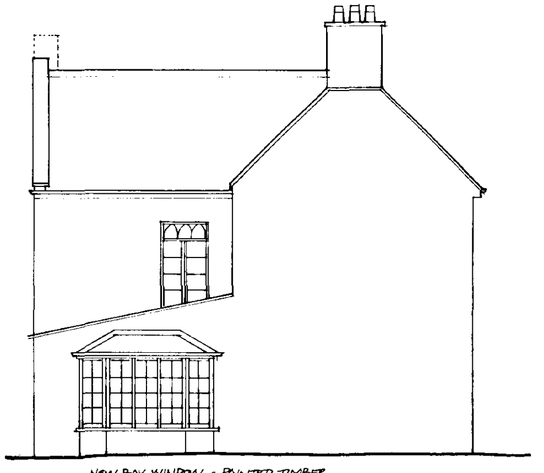

south elevation of house



west elevation

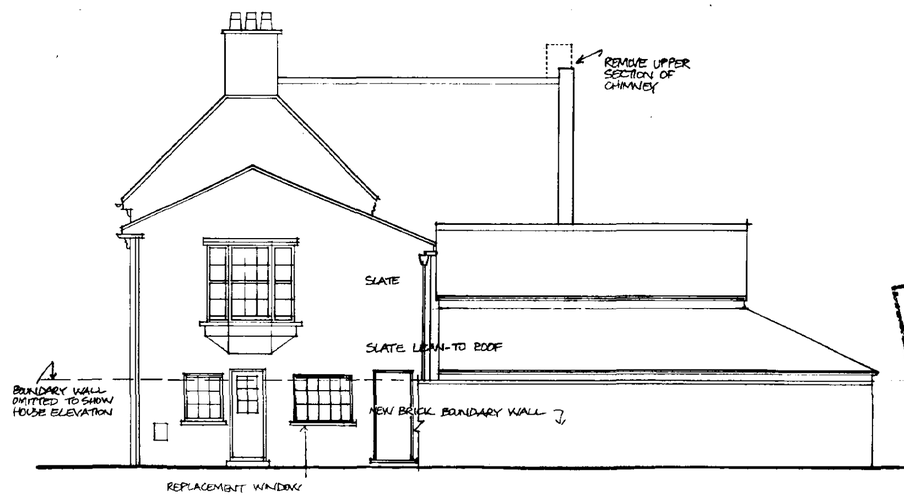

north elevation

DETERMINED PLAN

AMENDED PLAN
Ref.


SOUTH HOLLAND DC
HOUSING & PLANNING
-8 APR 1998
Ref: 1324/97

REVISION 'A' MAR 98 DORMERS CHANGED TO VERTICAL SASH WITH CURVED LEAD ROOF


Harrox House • Moulton • Spalding

ELEVATIONS as proposed scale 1:100 drawn RAF... date OCT 1997 dwg no **787/6A**


Robert Freakley Associates chartered architect
St Ann's House King's Lynn Norfolk PE30 1LT tel 01553 762055
(also at South Creake, Fakenham tel/fax 01328 823100)

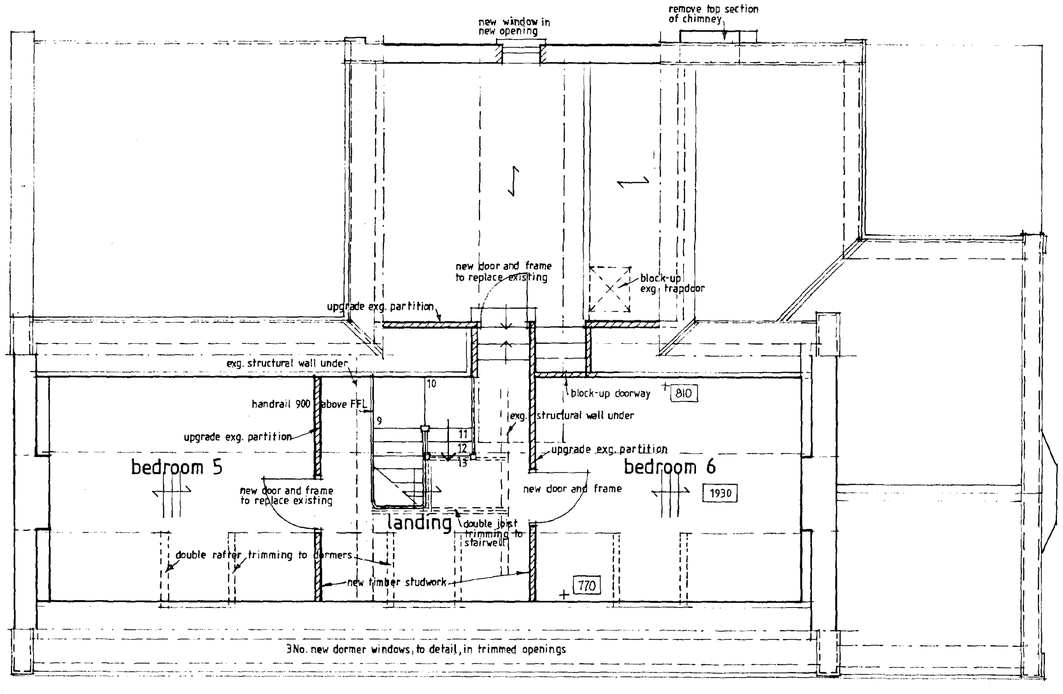


attic plan

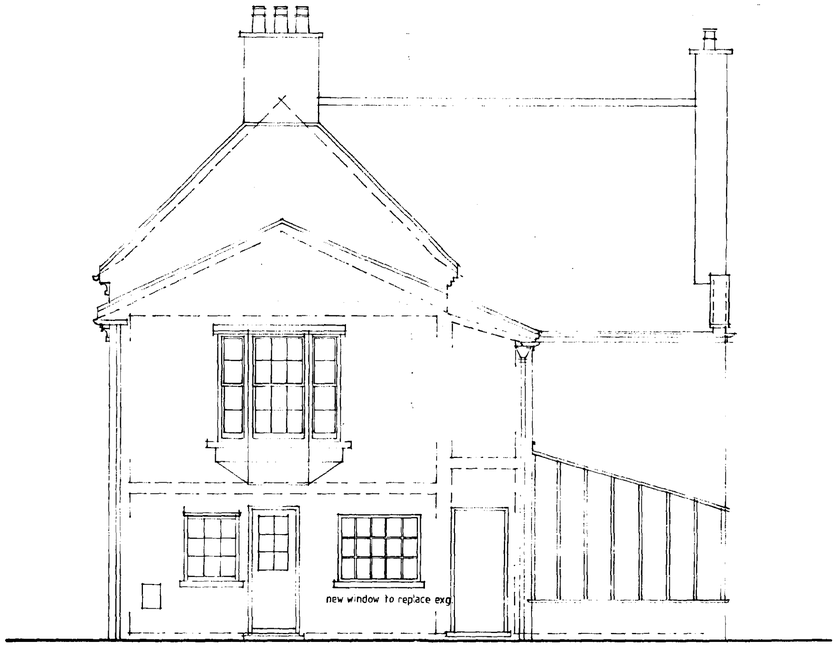

north elevation

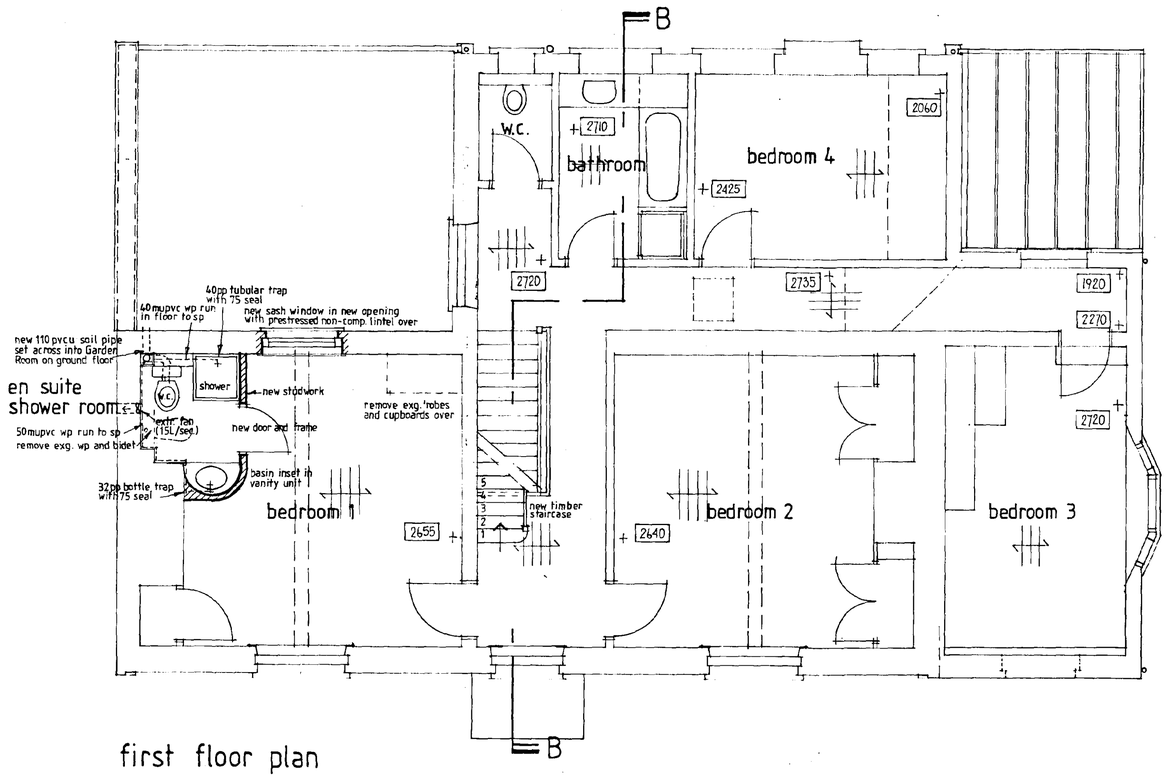

first floor plan

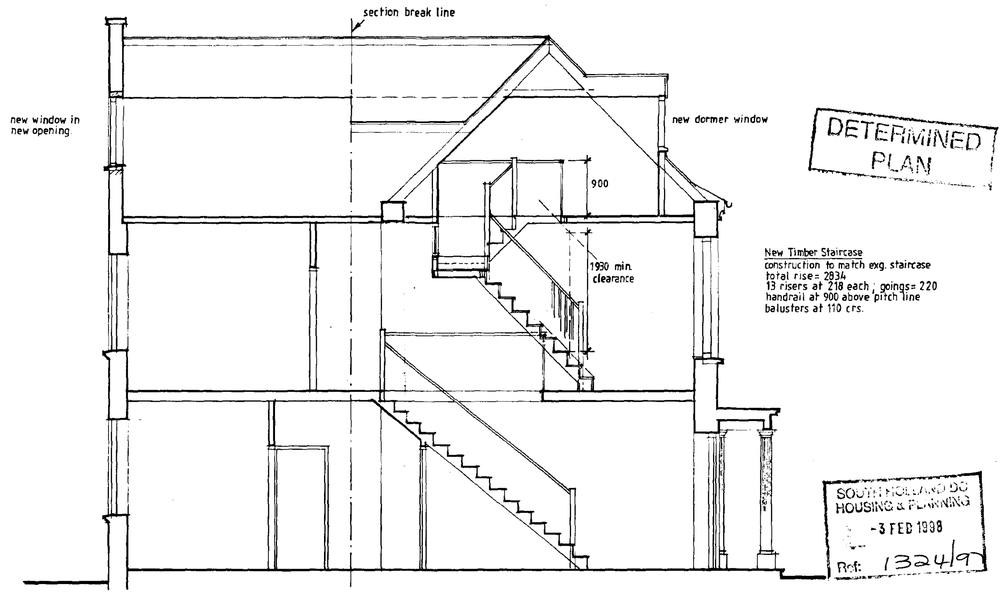

section B-B

DETERMINED PLAN

SOUTH HOLLAND DC HOUSING & PLANNING -3 FEB 1998 Ref: 1324/97

Harrox House • Moulton • Spalding


upper floor plans, N elevation & section as proposed

scale 1:50 drawn DSN date Jan 1998 dwg no **787/15**

Robert Freakley Associates chartered architect
St Ann's House King's Lynn Norfolk PE30 1LT tel 01553 762055
(also at South Creake, Fakenham tel/fax 01328 823100)




west elevation

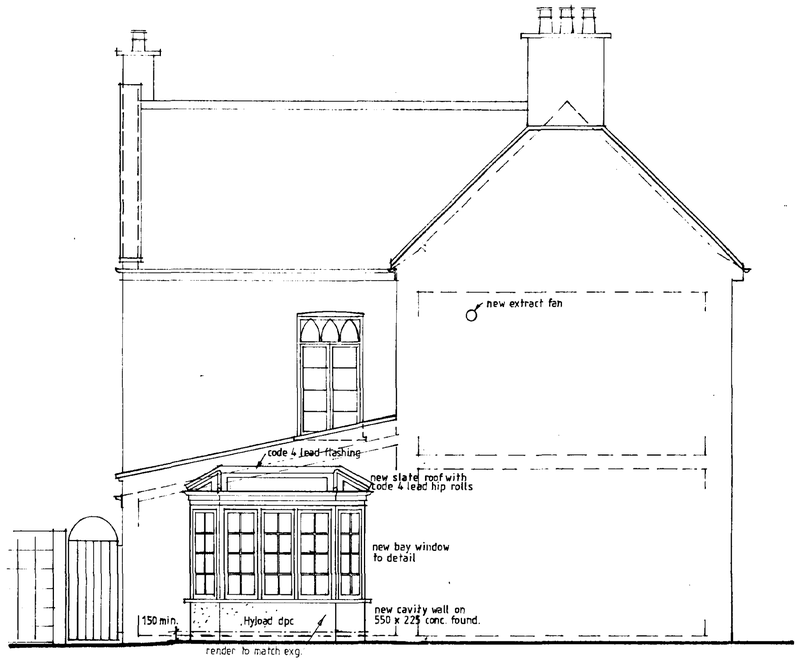

south elevation



east elevation

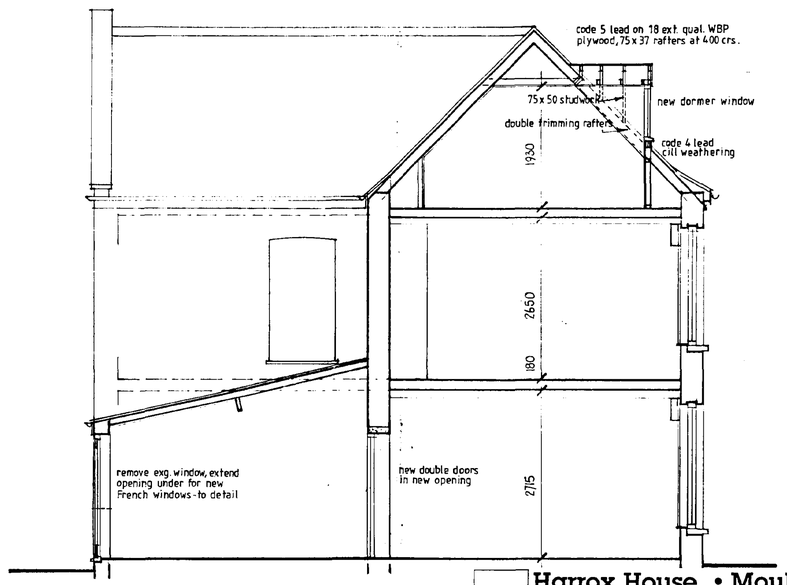

section A - A

DETERMINED PLAN

SOUTH HOLLAND DC HOUSING & PLANNING - 3 FEB 1998 Ref: 13246/7

Harrox House • Moulton • Spalding

E, S & W elevations & section as proposed


scale 1:50 drawn DSN date Jan 1998 dwg no **787/16**

Robert Freakley Associates chartered architect
St Ann's House King's Lynn Norfolk PE30 1LT tel 01553 762055
(also at South Creake, Fakenham tel/fax 01328 823100)


Do not scale off this drawing.
All site dimensions to be checked before work commences.




PART REAR ELEVATION.

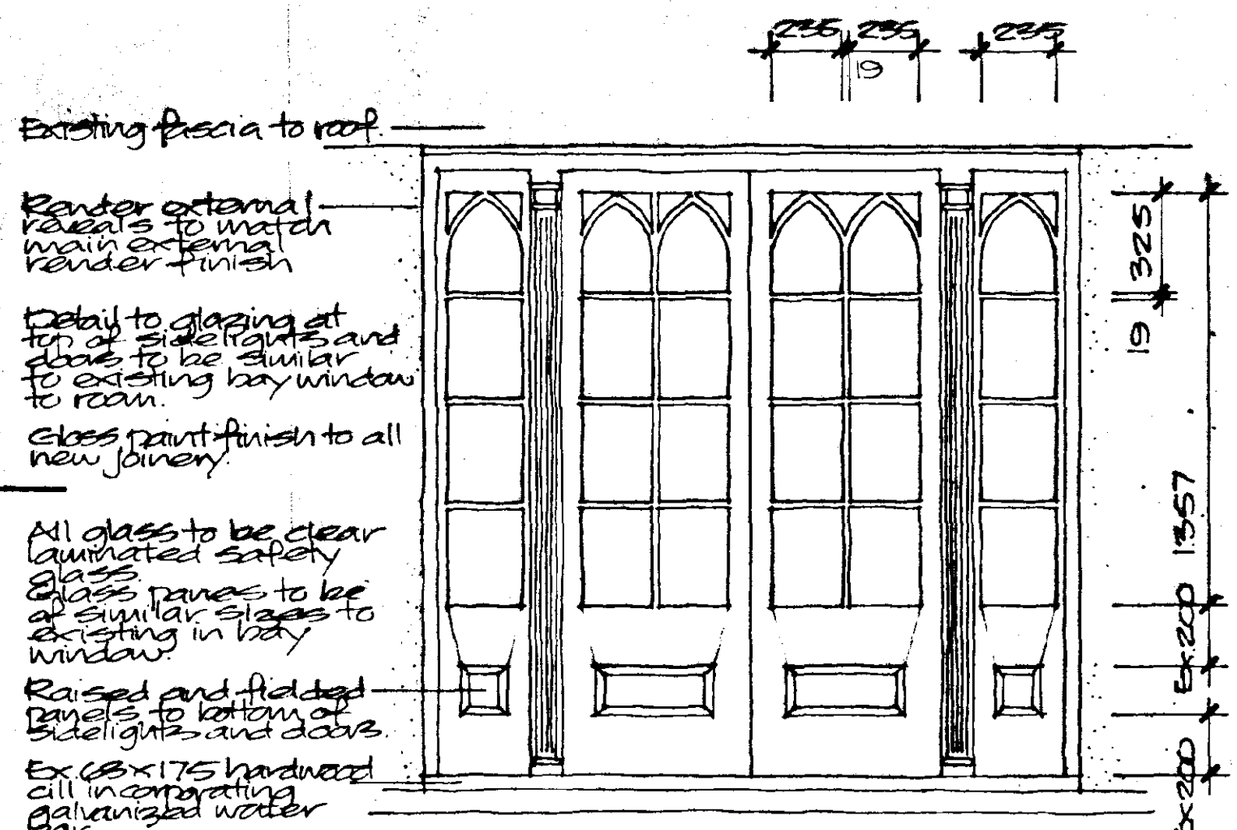


DETAILED ELEVATION

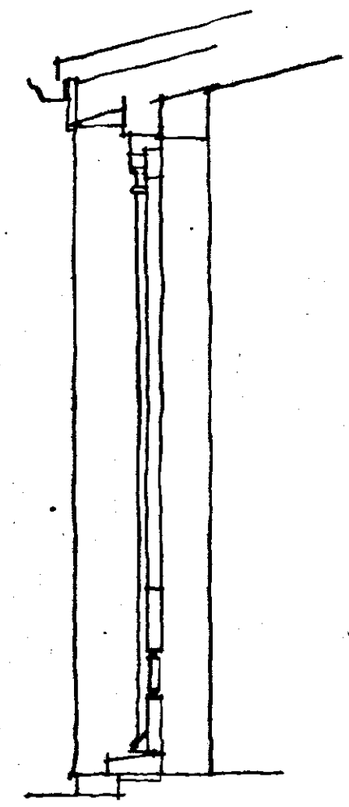


SECTION.

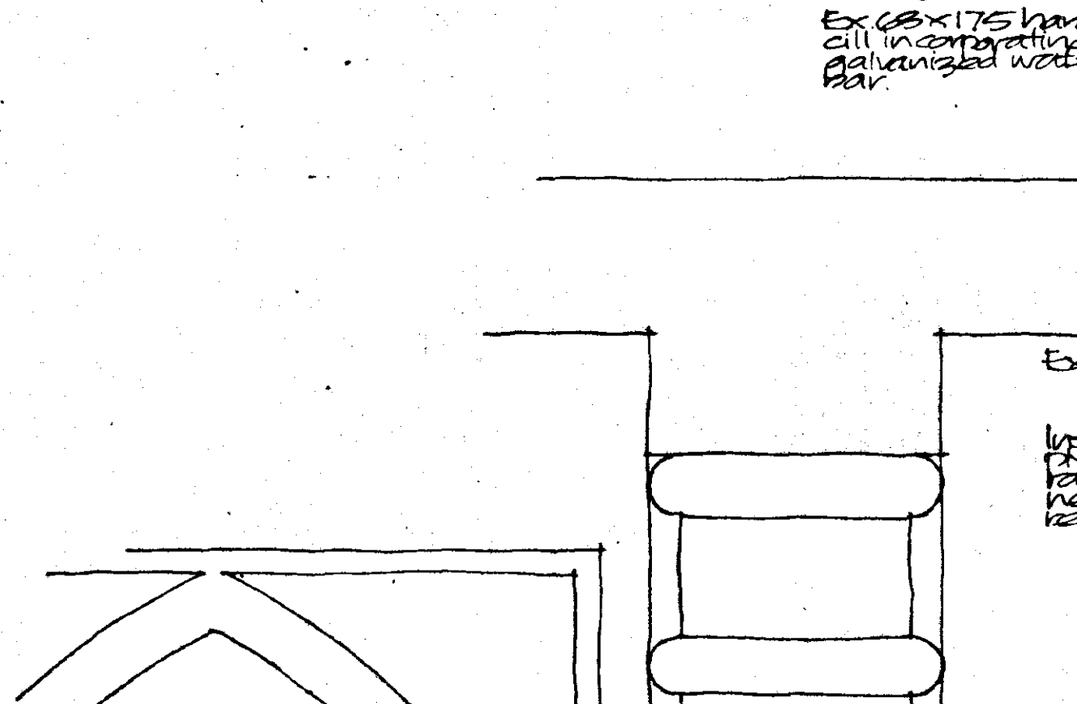

DETAILED ELEVATION.

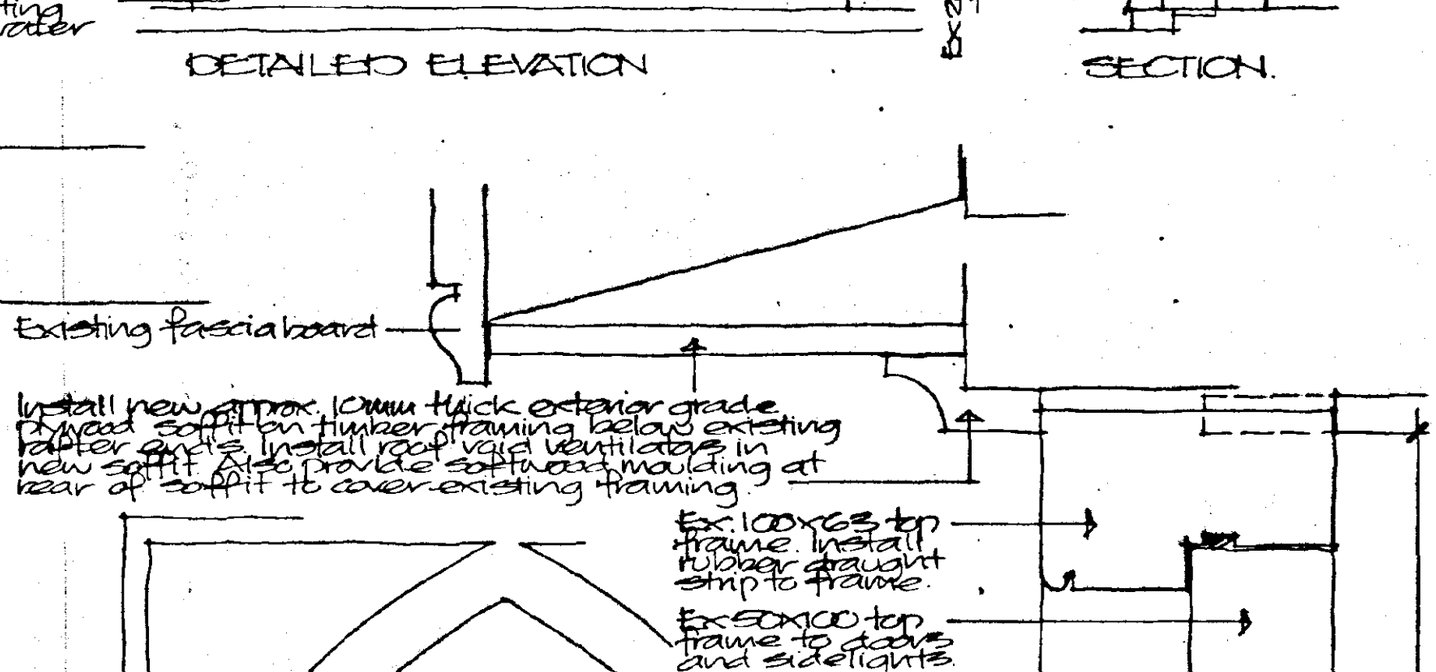

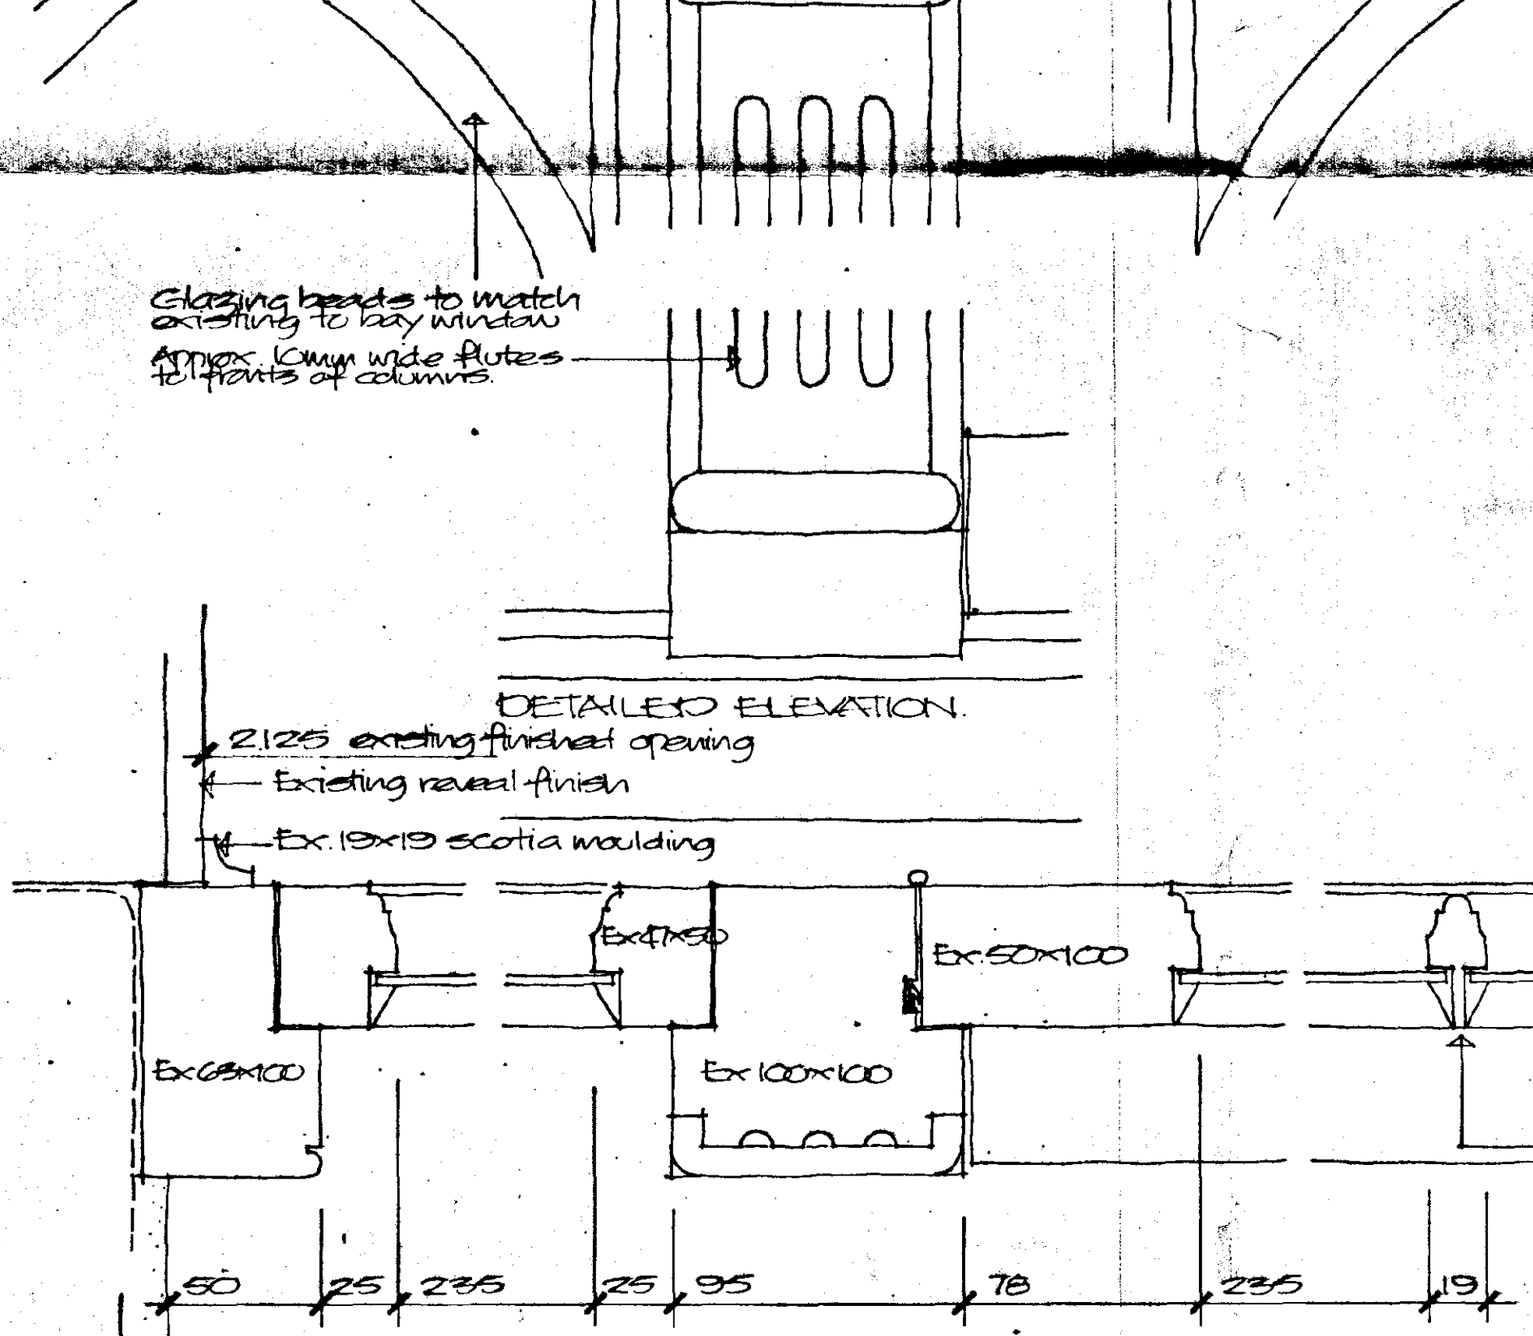

PLAN DETAIL.

2180 structural opening
2150 finished opening
Make good render finish to external reveals.

SOUTH HOLLAND DC
HOUSING & PLANNING
19 MAR 2001
Ref. 1324/97.

AMENDED PLAN
Ref. A2

Project
DETAILS OF PROPOSED NEW FRENCH DOORS.
'HARROX HOUSE'
3 HIGH STREET,
MOULTON,
SPALDING.

Client
MR & MRS J.H. HAYES

ALAN HORNSBY
ARCHITECTURAL SERVICES
'Little Acre'
Peak Hill, Cowbit,
Spalding, Lincs. PE12 6AW
Tel. Holbeach (01406) 380591


Scale 1:2/1:20/1:100
Date March 01
Drg. no. 01/18/01

AM ADMEL 230


Do not scale off this drawing.
All site dimensions to be checked before work commences.




PART REAR ELEVATION.

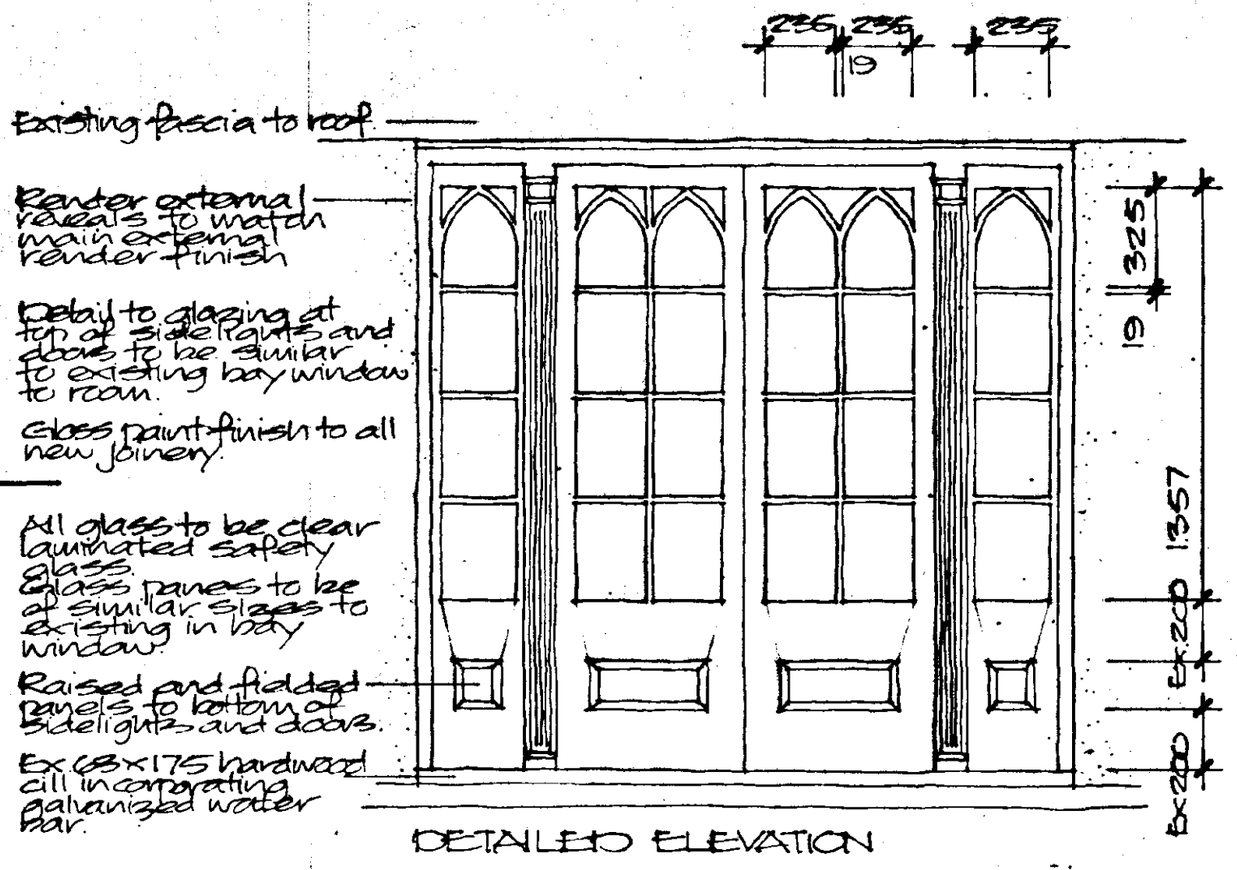


DETAILED ELEVATION

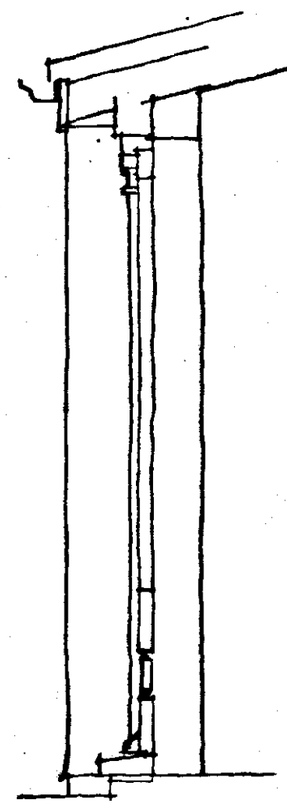


SECTION.

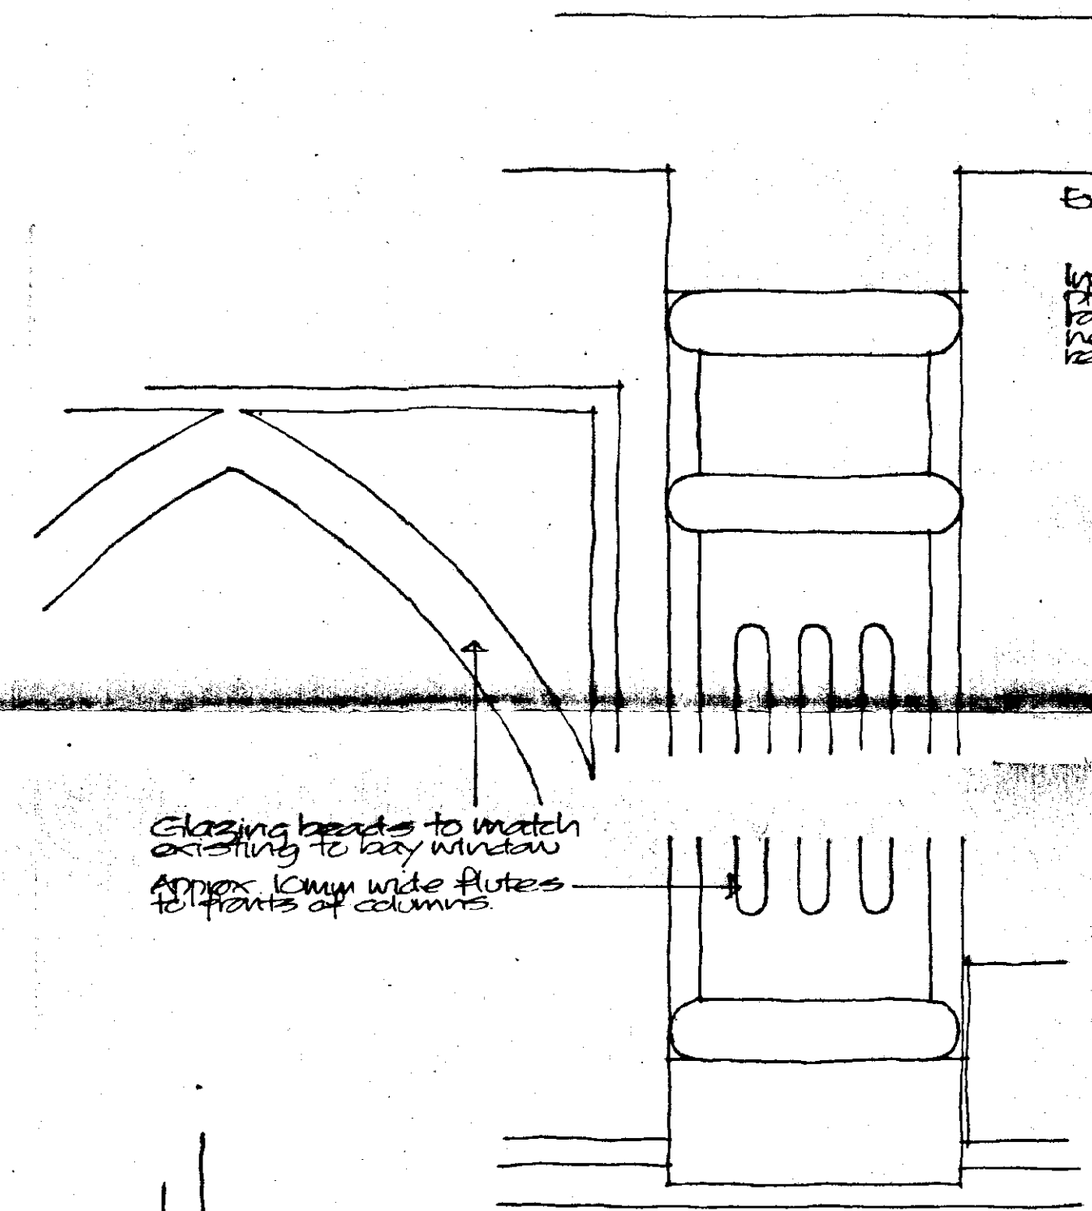

DETAILED ELEVATION.

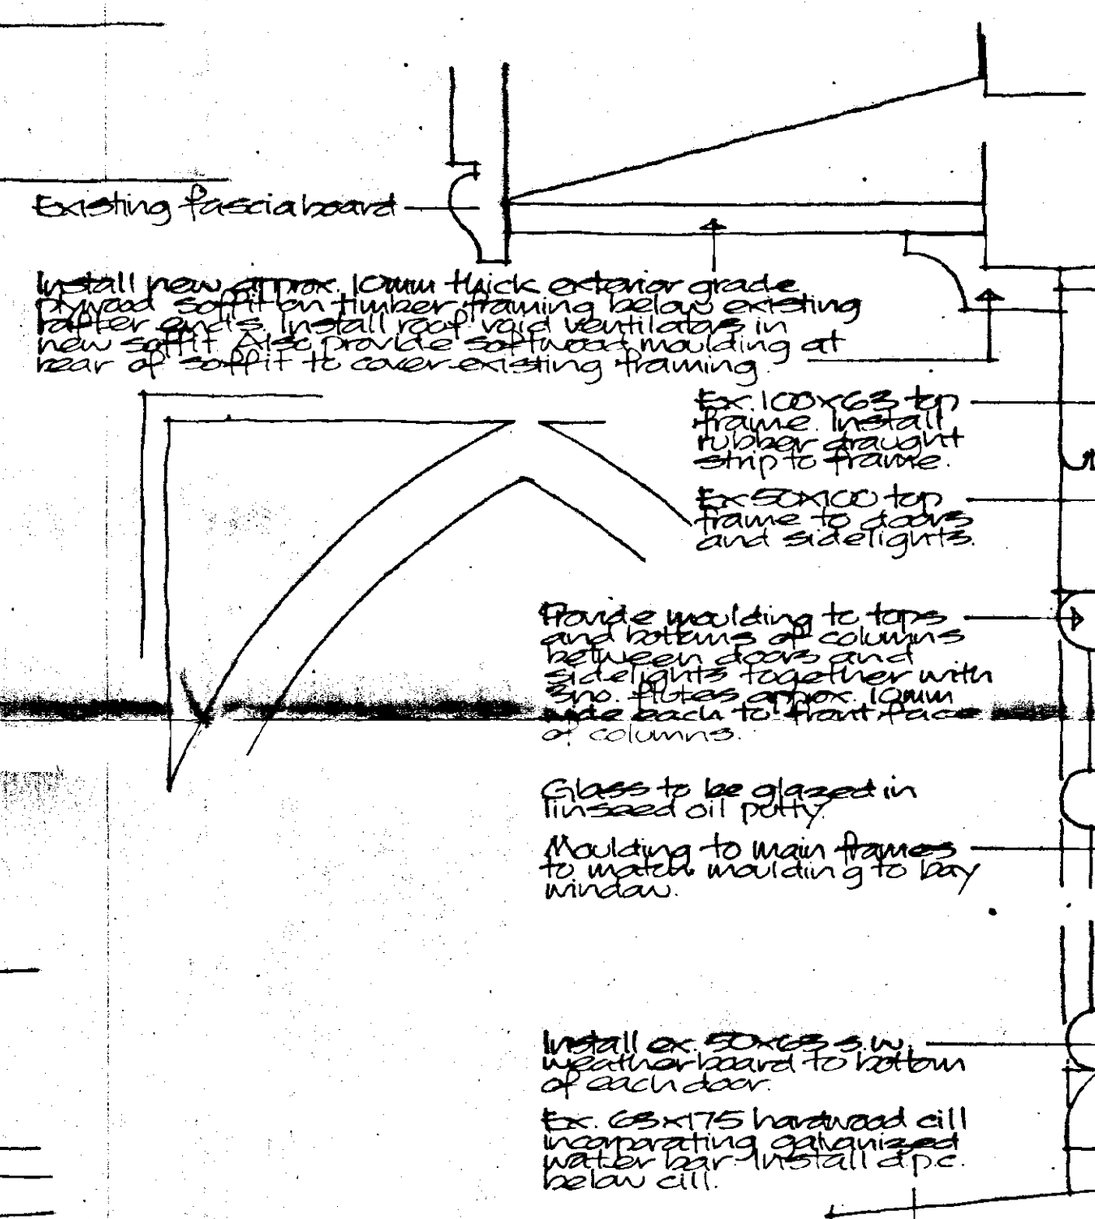

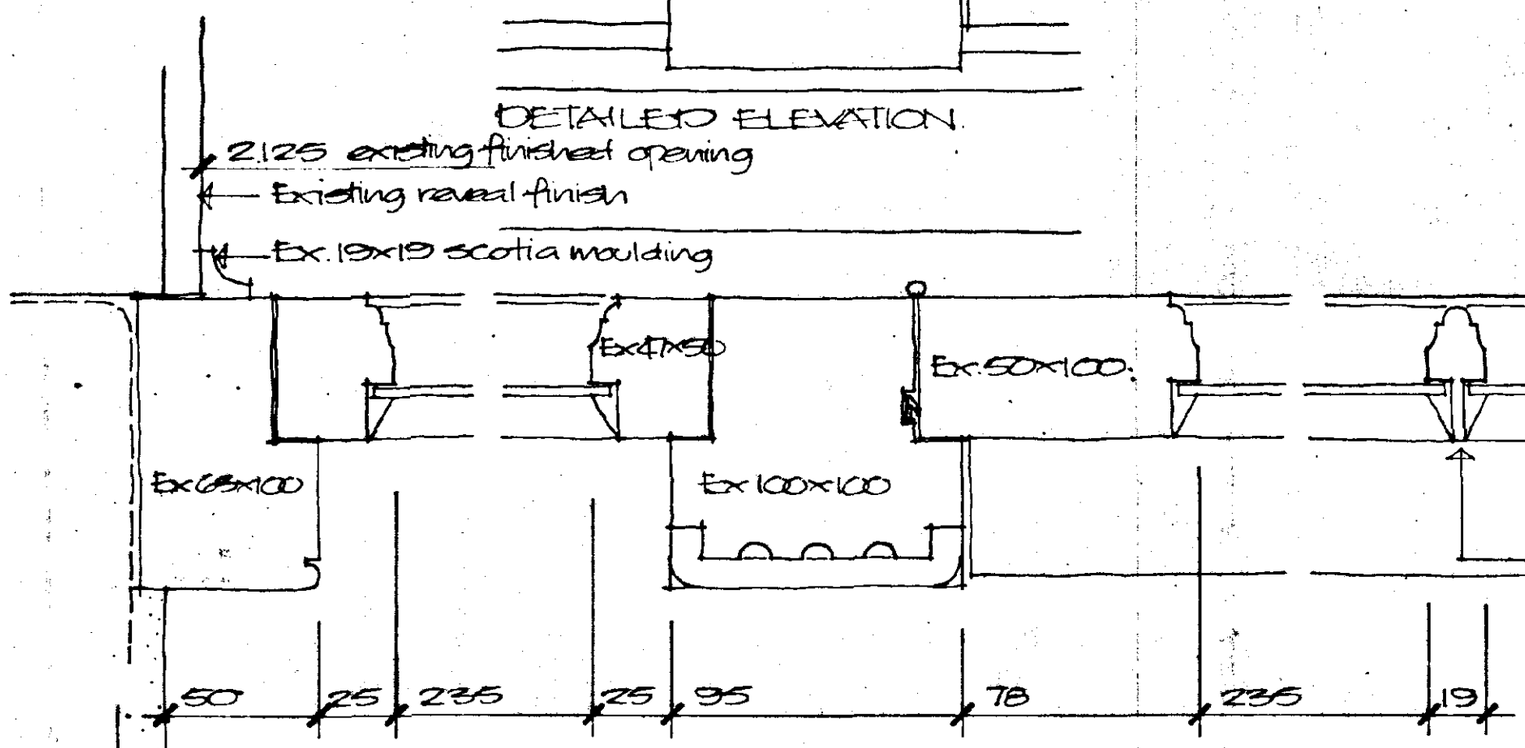

PLAN DETAIL.

2180 structural opening
2150 finished opening
Make good render finish to external reveals.

SOUTH HOLLAND DC
HOUSING & PLANNING
19 MAR 2001
Ref: 1324/97

APPROVED PLAN
Ref. A2

Project
DETAILS OF PROPOSED NEW FRENCH DOORS.
'HARROX HOUSE'
3 HIGH STREET,
MOULTON,
SPALDING.

ALAN HORNSBY
ARCHITECTURAL SERVICES
'Little Acre'
Peak Hill, Cowbit,
Spalding, Lincs. PE12 6AW
Tel. Holbeach (01406) 380591

Client
MR & MRS J.H. HAYES

Scale 1:2/1:20/1:100
Date March 01

Drg. no.
01/18/01

AM ADMEL 230