



WEST ELEVATION

EAST ELEVATION

NORTH ELEVATION

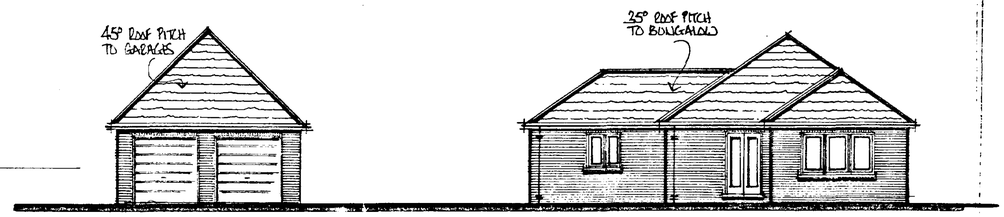

SOUTH ELEVATION

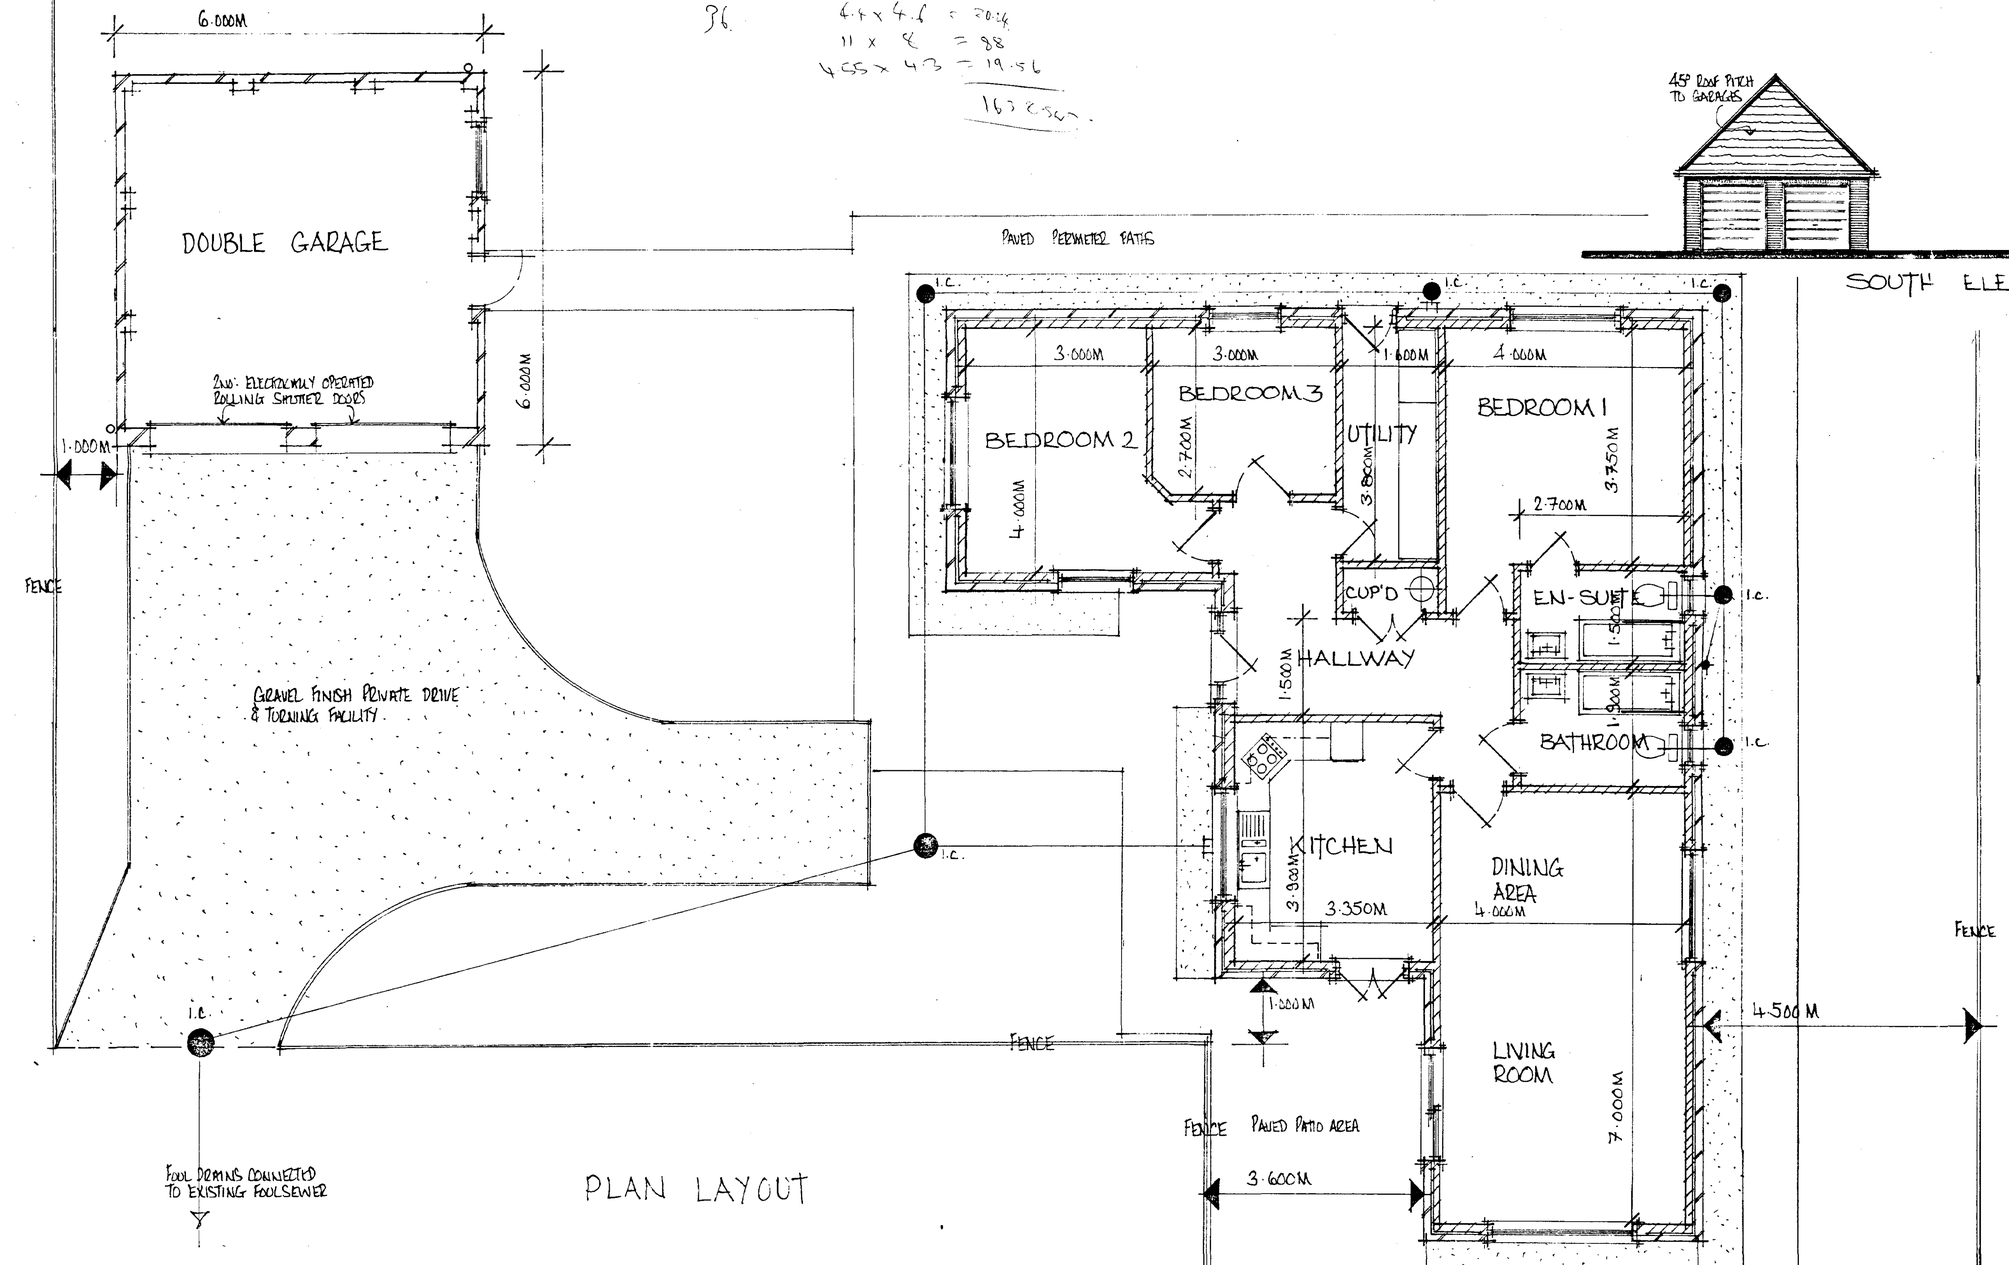

PLAN LAYOUT

THIS DRAWING IS TO BE READ IN CONJUNCTION WITH DRAWING NO: SC252/1

DESIGN Status CONSTRUCTION
2 Edinburgh Walk, Holbeach, Spalding, Lincs. PE12 7AP
Tel: (01406) 424343 Fax: (01406) 490702


PROJECT:
PROPOSED BUNGALOW & DOUBLE GARAGE off STATION ROAD, MOULTON, SPALDING, LINCOLNSHIRE.

DRAWING TITLE:
PLANS AND ELEVATIONS

SCALE:	DATE:
1:50 & 1:100 (PLAN) (ELEVATION)	NOVEMBER 2000
DRAWN: M.R.G	DRAWING NO: SC252/2

JMG HOMES

THIS DRAWING IS TO BE READ IN CONJUNCTION WITH DRAWING NO: SC/252/2

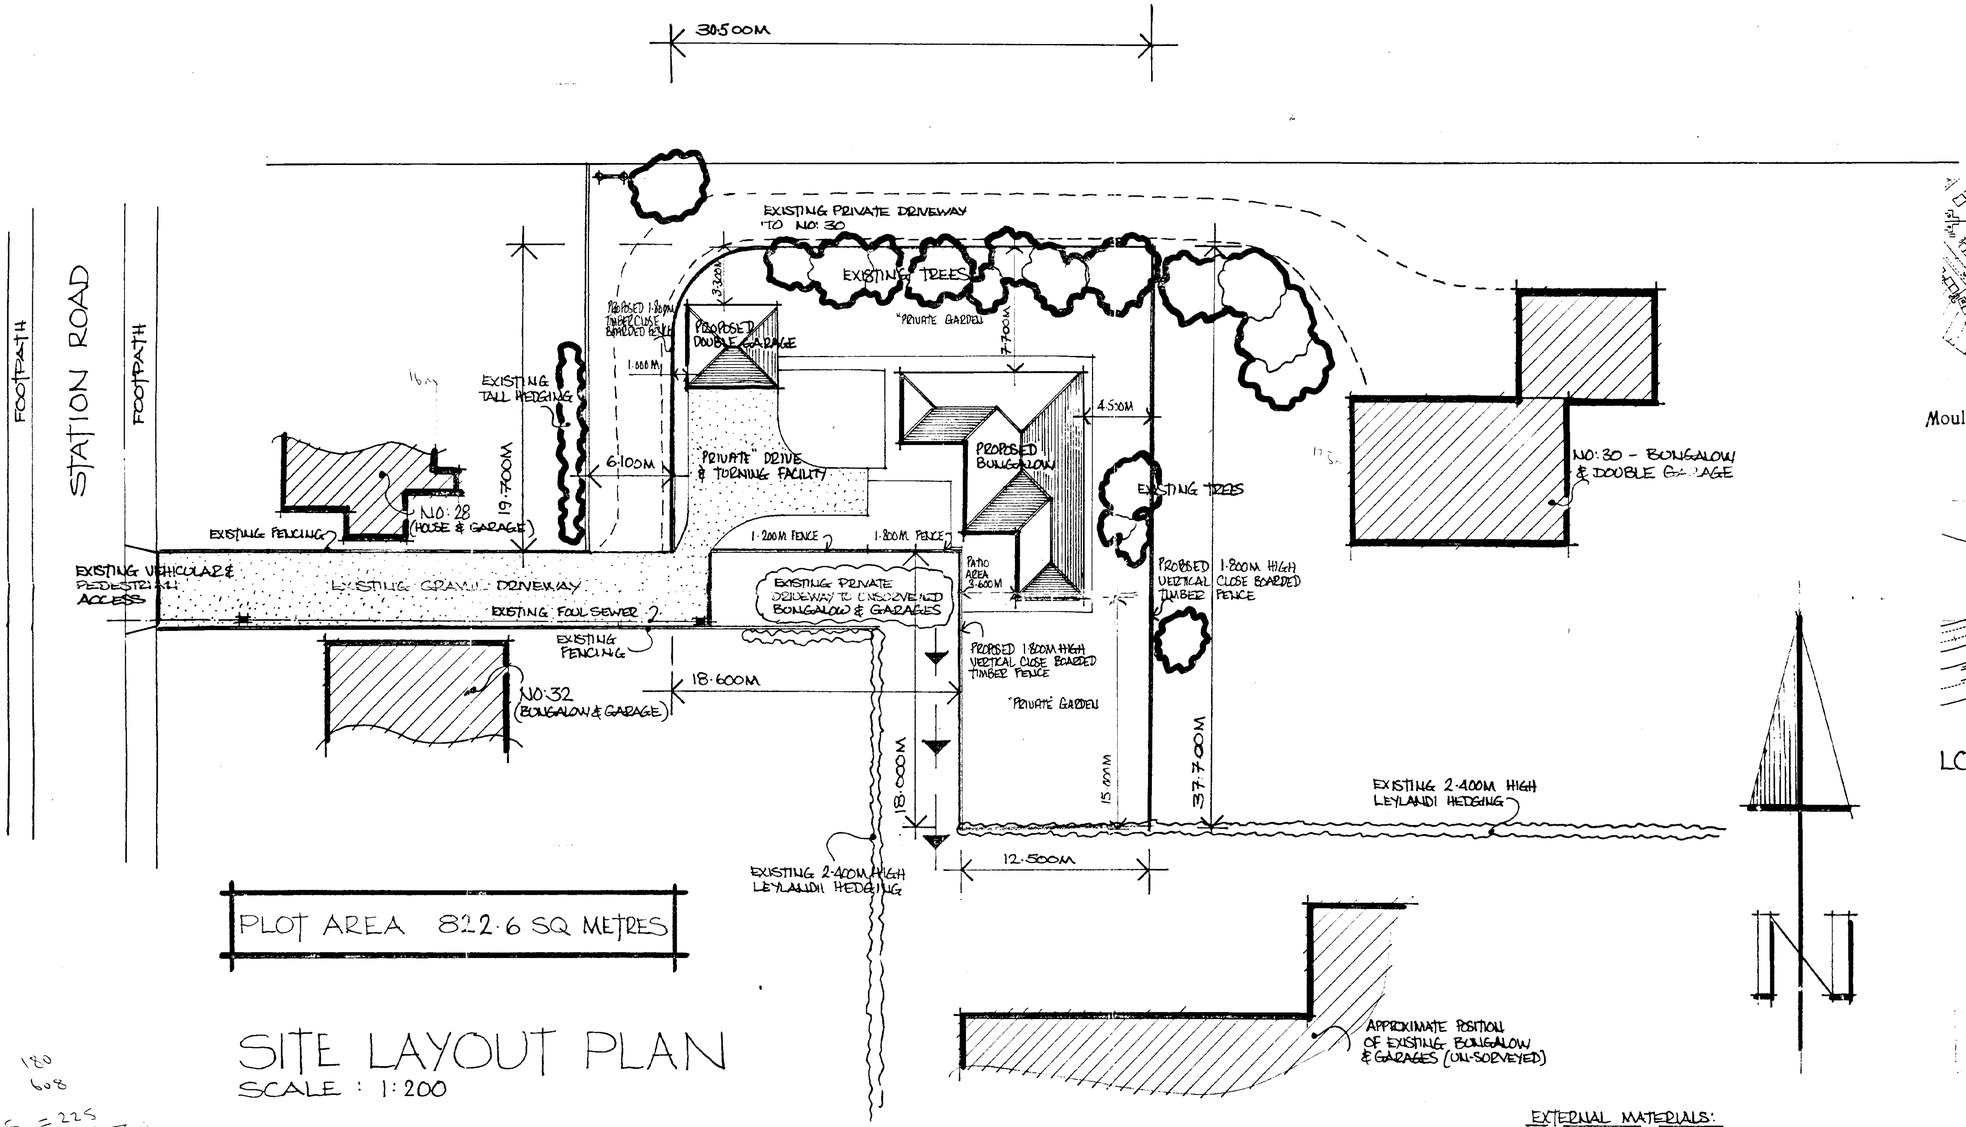

PLOT AREA 822.6 SQ METRES


SITE LAYOUT PLAN
SCALE : 1:200

36 x 5 = 180
32 x 19 = 608
18 x 12.5 = 225
1013.

ROOF SURFACE WATER TO BRICK FILLED SOAKAWAYS

FOUL DRAINAGE TO EXISTING INDICATED FOUL SEWER.

EXTERNAL MATERIALS:
DESIMPEL MOZART BLEND FACING BRK.
SANDTOFT TERRACOTTA CONC. ROOF TILES.
WHITE UPVC WINDOWS, FASCIAS, SOFFITS & RAINWATER GOODS
HARDWOOD PERSONEL DOORS.
OLIVE GREEN GLIDEROLL ROLLING SHUTTER GARAGE DOORS
MARSHALL SAXON BUFF PERIMETER PATHS & PATIO AREA
REDLAND RED GRANULITE GRAVEL TO 'PRIVATE' DRIVEWAY & TURNING AREA

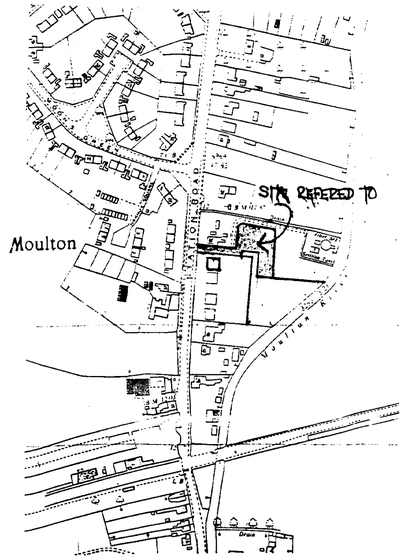

LOCATION PLAN SCALE: 1:2500

NOTES & REVISIONS:

RECEIVED
1 D. 2000
D.C. 1337/00

JMG HOMES

PROPOSED BUNGALOW & DOUBLE GARAGE off STATION ROAD MOULTON, SPALDING LINCS

DATE:	DRAWN:
NOVEMBER 2000	M.R.G.
SCALES:	DRAWING NO:
AS SHOWN	SC252/1