
APPROVED LOCATION PLAN

UK Planning Maps

01856 898 022
www.UKPlanningMaps.com

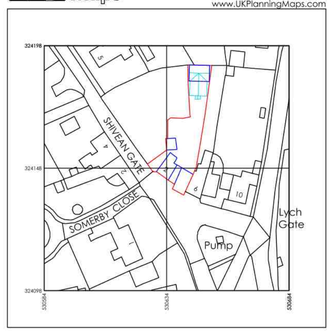


Produced on 15 December 2021 from the Ordnance Survey National Geographic Database and incorporating surveyed revision available at this date.
This map shows the area bounded by 330384 324098,330384 324098,330464 324198,330384 324198,330384 324098
Reproduction in whole or part is prohibited without the prior permission of Ordnance Survey.
Crown copyright 2021. Supplied by copia ltd trading as UKPlanningMaps.com a licensed Ordnance Survey partner (100054135).
Data licence expires 15 December 2022. Unique plan reference: v1ci/728505/982239

10 5 0 10 20 30 40 50

PROPOSED LOCATION PLAN

UK Planning Maps

01856 898 022
www.UKPlanningMaps.com

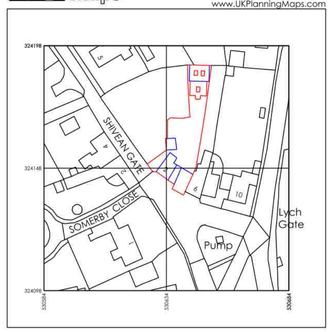

Produced on 15 December 2021 from the Ordnance Survey National Geographic Database and incorporating surveyed revision available at this date.
This map shows the area bounded by 330384 324098,330384 324098,330464 324198,330384 324198,330384 324098
Reproduction in whole or part is prohibited without the prior permission of Ordnance Survey.
Crown copyright 2021. Supplied by copia ltd trading as UKPlanningMaps.com a licensed Ordnance Survey partner (100054135).
Data licence expires 15 December 2022. Unique plan reference: v1ci/728505/982239

10 5 0 10 20 30 40 50

0 25 50 75 100
scale in metres 1:1250

NOTES:
Report any discrepancies or omissions between the 'Designer' and any consultants drawings to the designer immediately.

Do not scale from Drawings. All dimensions to be checked by contractor on site prior to commencing any work. IF IN DOUBT ASK.


Levels and dimensions of existing structure/site may be from various sources and may be inaccurate.


Unless stated otherwise this drawing is for design intent purposes only and should not be used for any other purpose. The drawing is indicative of designers visual requirements.

COPYRIGHT:
This document is the property of Arcitek Building Design Ltd and copyright is reserved by them. No unauthorised copying, in whole or part part or any form of reproduction is permitted. It must not be retained for reference and the contents may not be disclosed to any third party without the special written consent of Arcitek Building Design Ltd.

CDM:
This drawing represents design intent only and should not be used for construction purposes without written notification from Principle Designer

REVISIONS:
Recycle all previous versions of this drawing and check with designer that you have the latest revision.

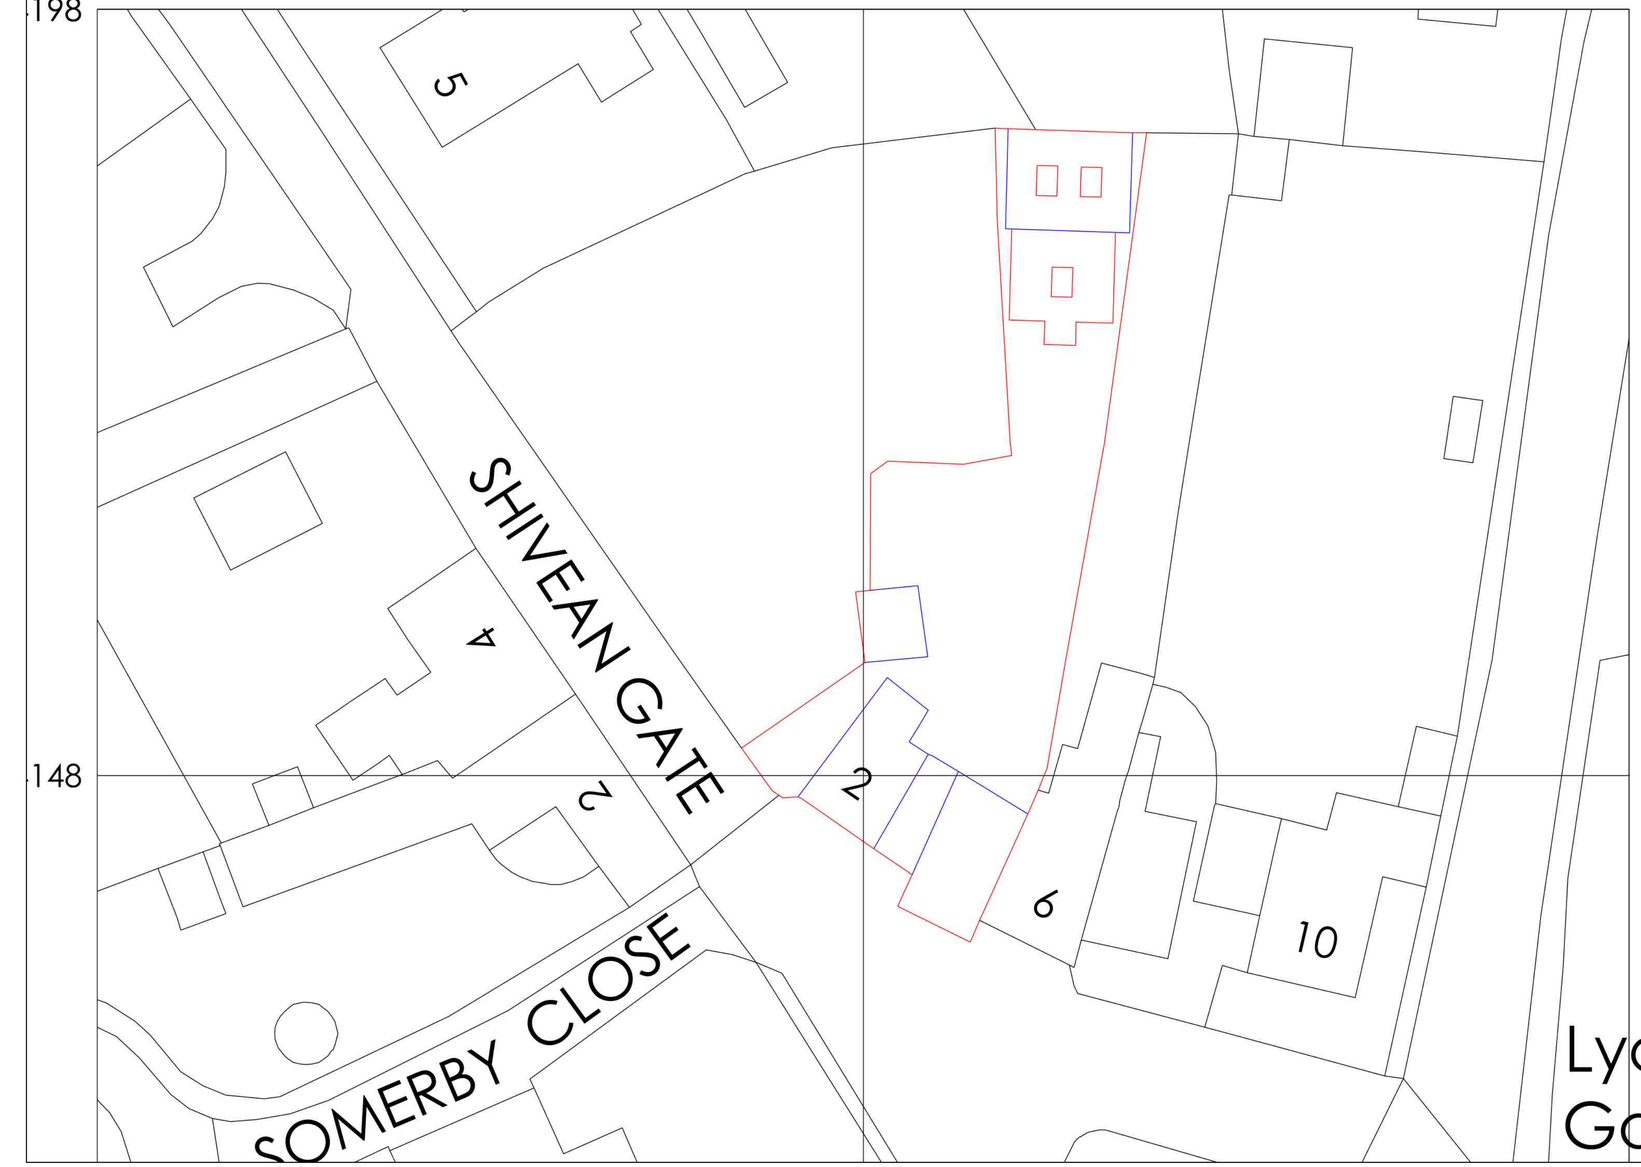

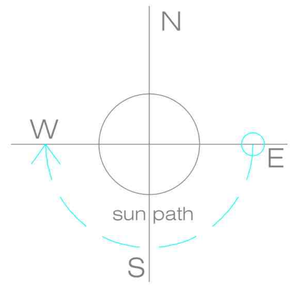

0 5 10 15
scale in metres 1:200

Rev	Date	Description	By
B	10.01.22	UPDATED RED LINE	SR
A	03.01.22	FIRST ISSUE	SR

DESIGNED BY

ARCITEK
BUILDING VALUE

01553 886 121
info@arcitek.co.uk
www.arcitek.co.uk

Drawing Title
PROPOSED LOCATION AND SITE PLANS

Project Title
YOGA STUDIO

Address
2-4 HIGH STREET
MOULTON

Scale	Drawn By	Date
1:200/1250@ A1	SR	03.01.22

Drawing no. 17316-004
Revision B