
DO NOT SCALE FROM THIS DRAWING

This drawing is copyright and may not be altered, traced, copied, photographed or used for any other purpose other than that for which it is issued without consent of Mark Dennis – Architectural Services. The General Contractor is to check all dimensions on site and report any discrepancies to the Architect.



FRONT ELEVATION

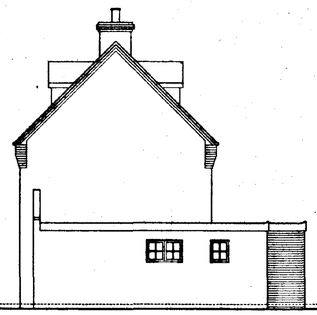


SIDE ELEVATION




REAR ELEVATION


PROPOSED FACING BRICKS TO MATCH EXISTING DWELLING.

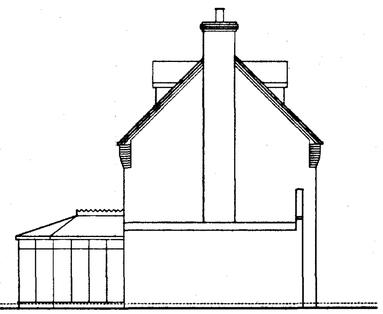


SIDE ELEVATION

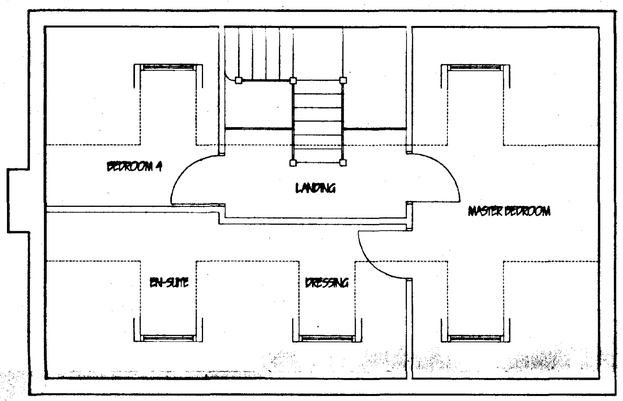

PROPOSED SECOND FLOOR LAYOUT

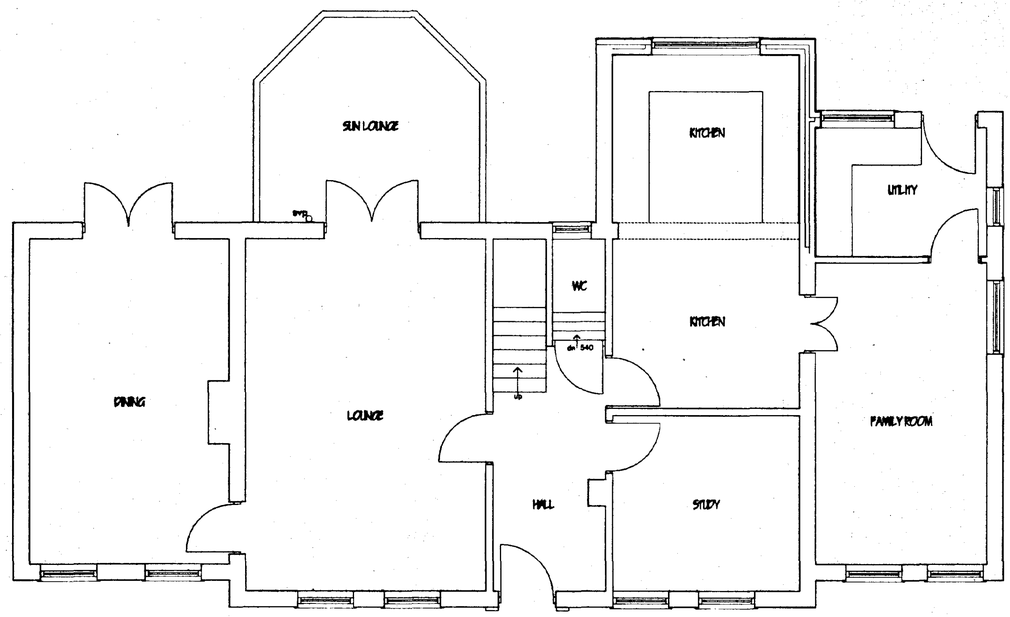

GROUND FLOOR LAYOUT

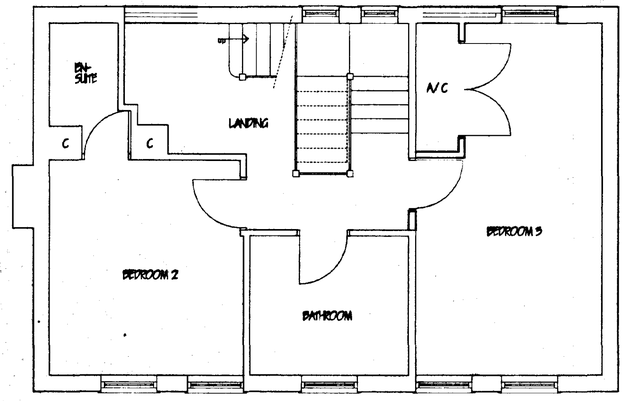

FIRST FLOOR LAYOUT

...LAND DC
...G & PLANNING
11 DEC 2001
Ref: 1411/01

MARK DENNIS
architectural services

90 STATION ROAD – SURFLEET – SPALDING
LINCOLNSHIRE – PE11 4DB
TEL: 01775 680183 FAX: 01775 680183

PROJECT TITLE

PROPOSED 2nd STOREY AND EXTENSION AT
No 1 SOMERBY CLOSE,
MOULTON,
SPALDING, LINCS.

DETERMINED PLAN

FOR: MR & MRS I LAWTON

PLANS & ELEVATIONS AS PROPOSED.

REV	DESCRIPTION	DATE	BY

SCALE 1:100, 1:50


DRAWN MD

DATE DEC 01


DRAWING No. 01.041/02

DO NOT SCALE FROM THIS DRAWING


This drawing is copyright and may not be altered, traced, copied, photographed or used for any other purpose other than that for which it is issued without consent of Mark Dennis – Architectural Services. The General Contractor is to check all dimensions on site and report any discrepancies to the Architect.

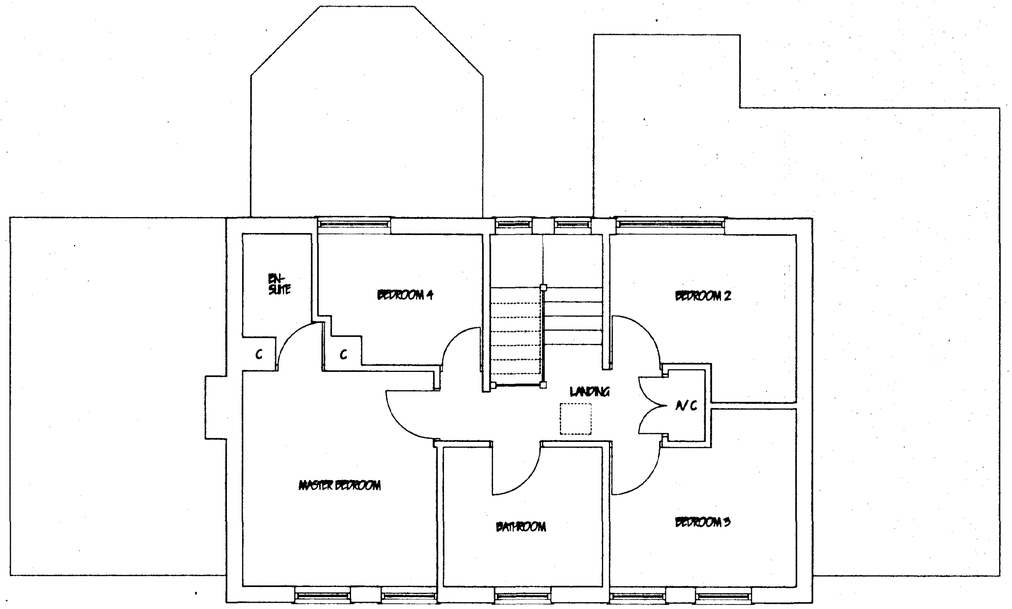


FIRST FLOOR LAYOUT

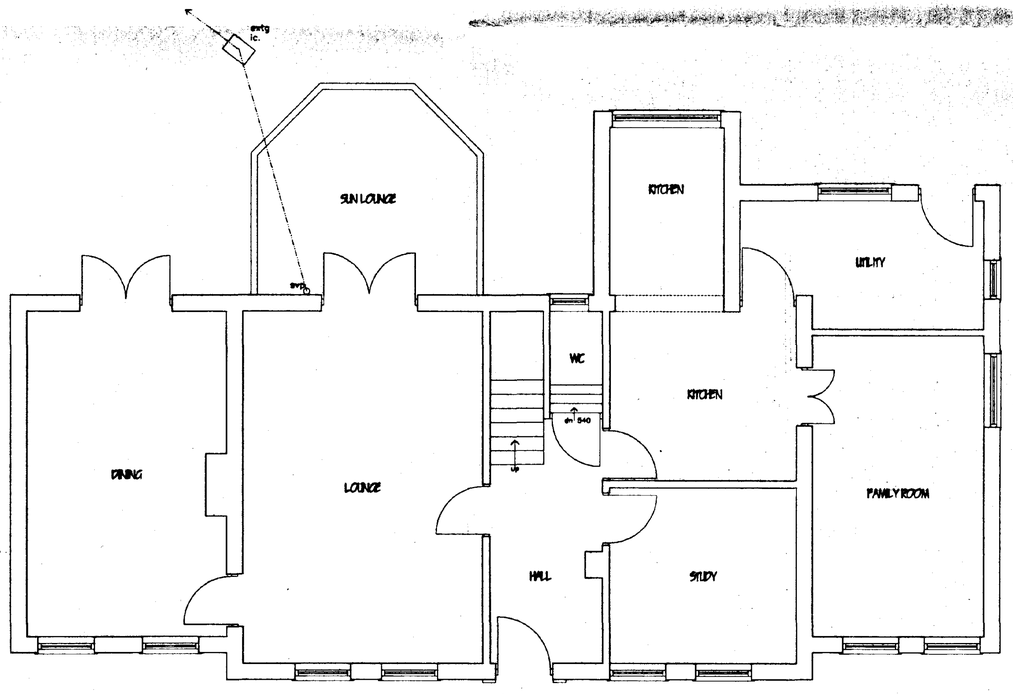

GROUND FLOOR LAYOUT

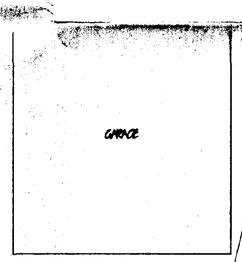


DRIVE

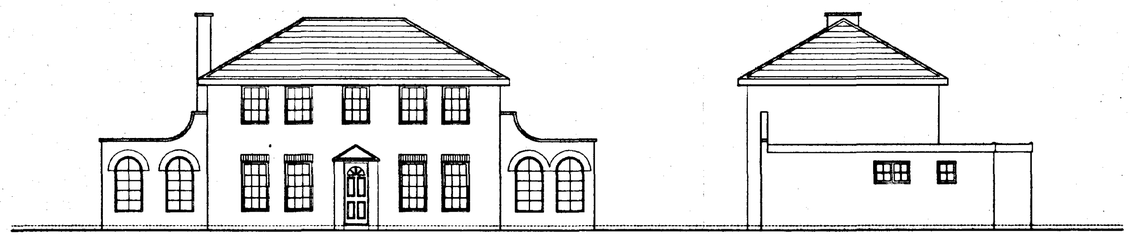

FRONT ELEVATION

SIDE ELEVATION

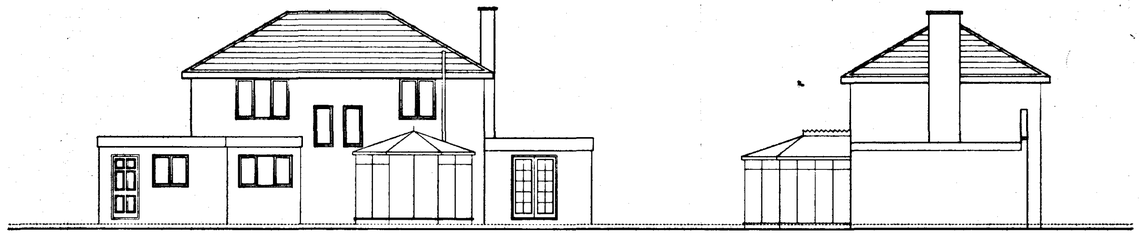

REAR ELEVATION

SIDE ELEVATION

SOUTH HOLLAND DC
HOUSING & PLANNING
11 DEC 2001
Ref: 14116

MARK DENNIS
architectural services

90 STATION ROAD – SURFLEET – SPALDING
LINCOLNSHIRE – PE11 4DB
TEL: 01775 680183 FAX: 01775 680183

PROJECT TITLE

EXISTING SURVEY OF
No 1 SOMERBY CLOSE,
MOULTON,
SPALDING, LINCS.

DETERMINED PLAN

FOR: MR & MRS I LAWTON

PLANS & ELEVATIONS AS EXISTING.

REV	DESCRIPTION	DATE	BY

SCALE 1:100, 1:50

DRAWN MD

DATE NOV 01

DRAWING No. 01.041/01