



FRONT ELEVATION

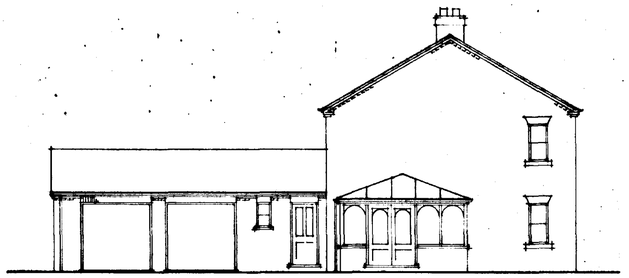

SIDE ELEVATION

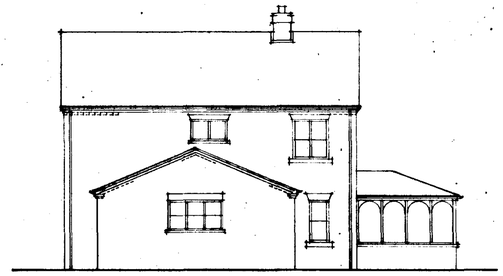

REAR ELEVATION



SIDE ELEVATION

Roof finish to be Etemit or similar man made slates (type to be confirmed) colour slate/black.
Main roof pitch 30°
Lower roof pitch 22½°


Artificial stone non structural lintels and cills to all openings generally except single storey extension and bathroom window which is to have lintel only

Lintels to single storey section to be brick soldier arches


facing brick to external walls to be Ibstock Olde Hawley Red MIX.


Do not scale off this drawing

All site dimensions to be checked before work commences.

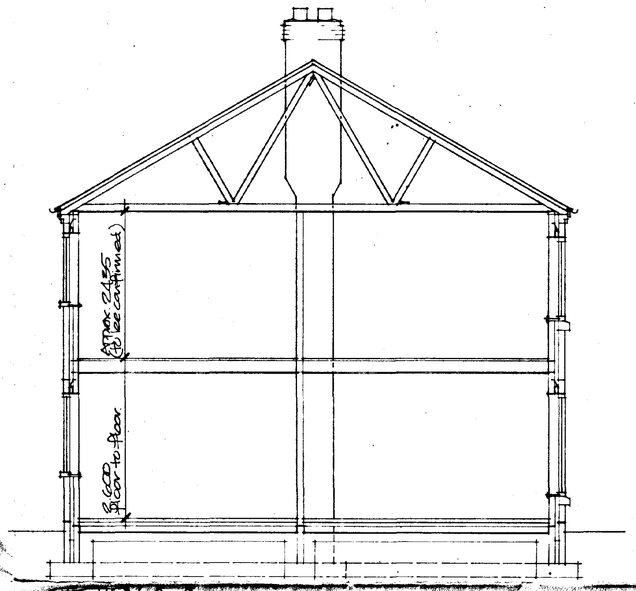

SECTION A-A

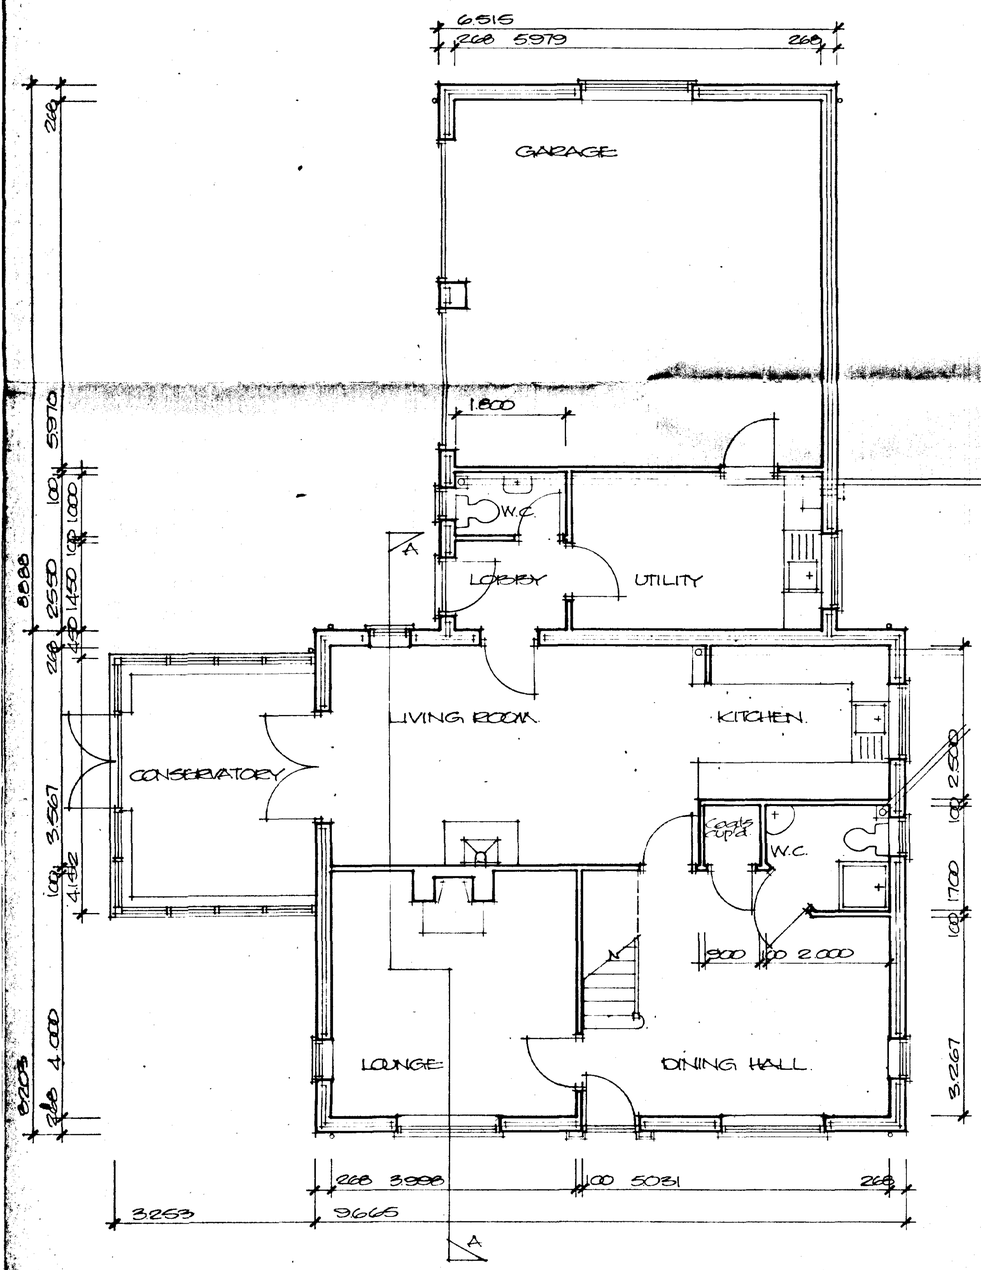

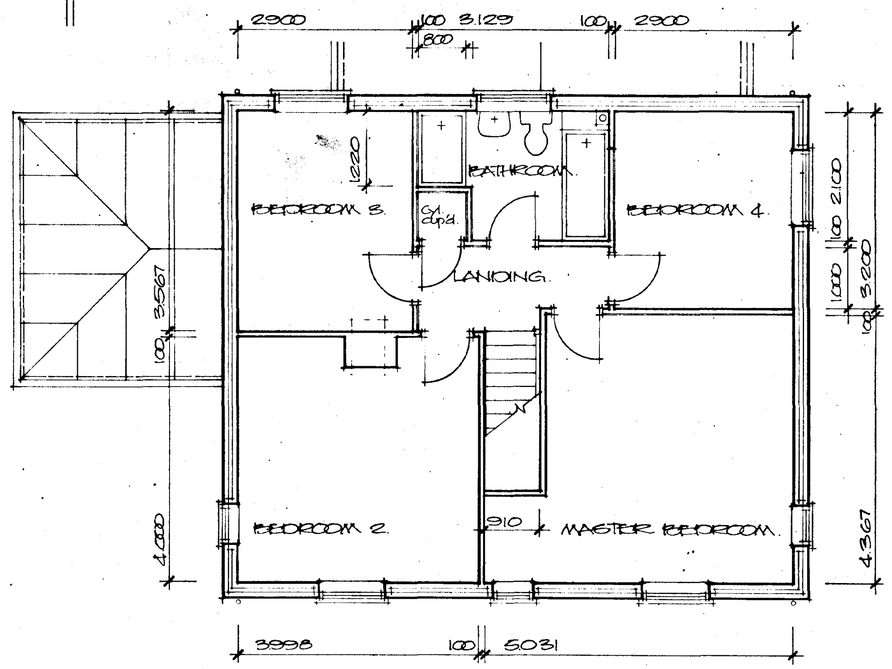

DETERMINED PLAN

SOUTH HOLLAND DC
HOUSING & PLANNING
12 DEC 2001
Ref. 1447/01

Project
PROPOSED HOUSE AND GARAGE
'THE WILLOWS'
RANDALL BANK,
MOULTON EAUGATE

ALAN HORNSBY
ARCHITECTURAL SERVICES
'Little Acre'
Peak Hill, Cowbit,
Spalding, Lincs. PE12 6AW
Tel. Holbeach (01406) 380591

Client
MR & MRS D. COLVIN.

Scale 1:50/1:100
Date Dec. 01

Drg. no.
01/76/01

Summit DS(UK) 0098