

© Design Copyright reserved. Written consent must be obtained before copying or reproducing this drawing. Do not scale this drawing, use figured dimensions only. Contractors are responsible for taking and checking site dimensions. Any discrepancy must be reported to the Architectural Technologist immediately.

LEGEND / NOTES COLUMN :

EXISTING FRONT ELEVATION (of The Jolly Farmer)


SCALE 1:50

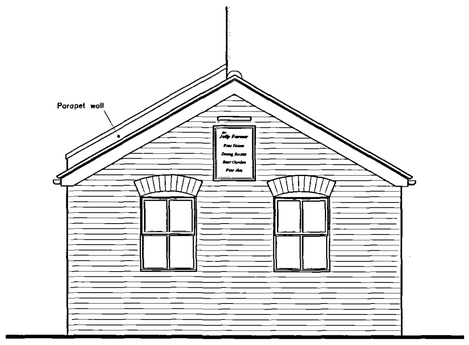

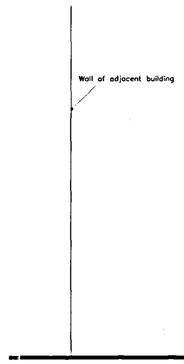


EXISTING SIDE ELEVATION (of The Jolly Farmer)

SCALE 1:50

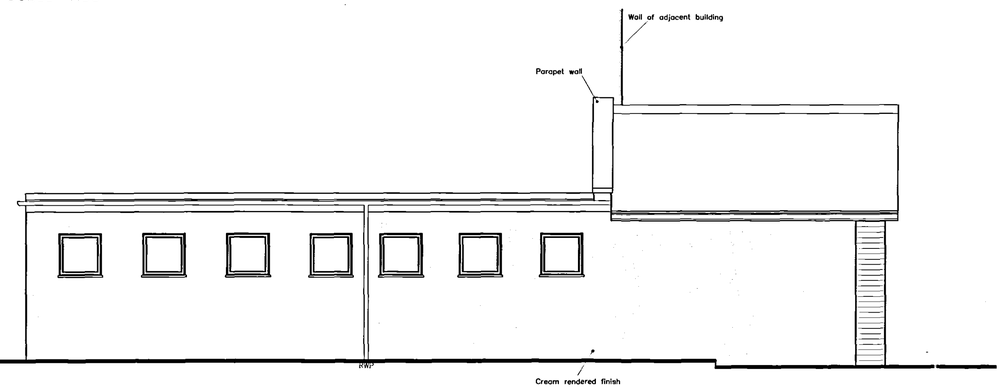


SITE PLAN

SCALE 1:200

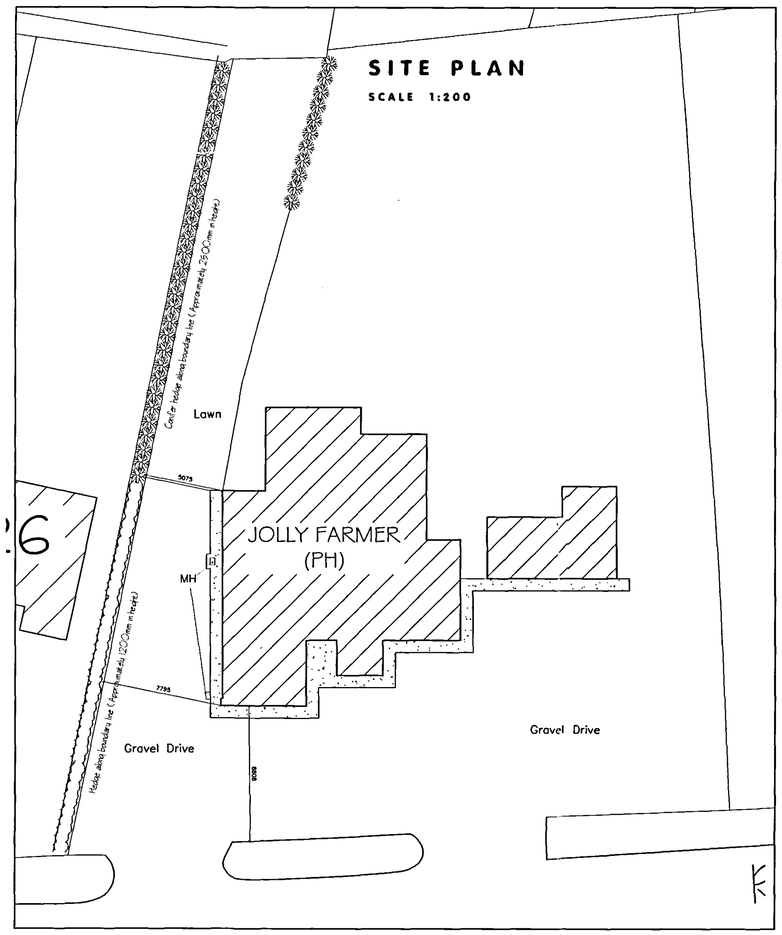

BLOCK PLAN

SCALE 1:500

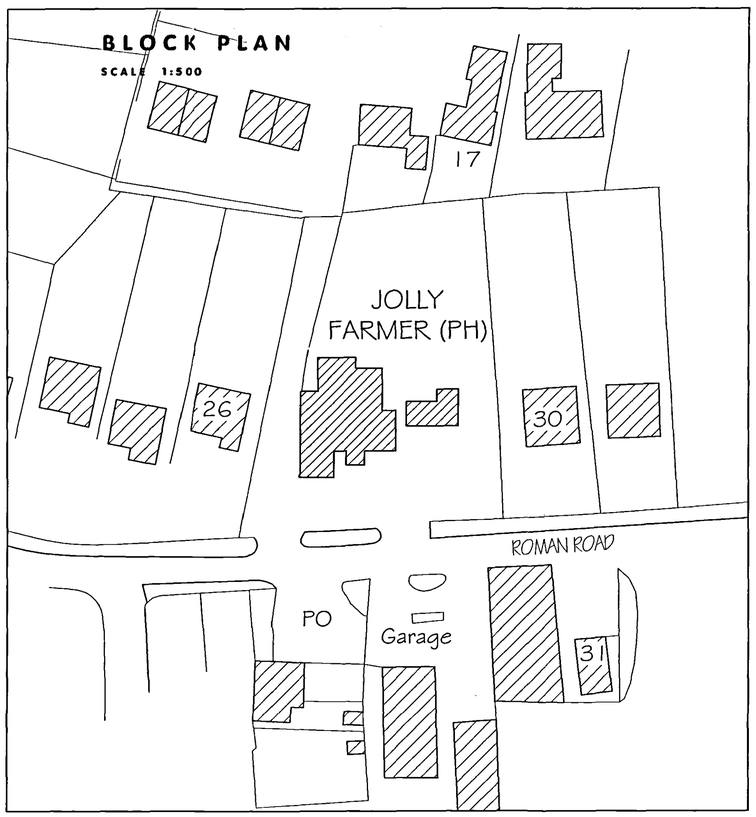

SHDC
Planning & Development
03 NOV 2004
Ref: 1476/04

DETERMINED – PLAN

NEIL DOWLMAN Architecture
Neil Dowlman Architecture Ltd
14 Market Place
Boston, Lincs PE21 6EH
Tel: 01205 357272 Fax: 01205 351115
Email: boston@neildowlman-architecture.co.uk
Members of The Royal Institute of British Architects
Members of British Institute of Architectural Technologists
Corporate Building Engineer
Chartered Architects * Architectural Technologists
Designers * Building Engineers * Project Managers
Planning Supervisors * Party wall Surveyors * Access Consultants
Offices also at Alford & Grantham
www.neildowlman-architecture.co.uk

Client
Mr. J. Tickner

Scale
1:50 1:200 1:500

Project
Proposed Hairdressing Salon
The Jolly Farmer
Moulton Chapel
Lincolnshire.

Date
Nov. '04'

Drawn by:
AF

Drawing No.
A1481–02

Title
Existing Site Plan & Elevations

Revision

A1