

© Design Copyright reserved. Written consent must be obtained before copying or reproducing this drawing. Do not scale this drawing, use figured dimensions only. Contractors are responsible for taking and checking site dimensions. Any discrepancy must be reported to the Architectural Technologist immediately.

LEGEND / NOTES COLUMN :

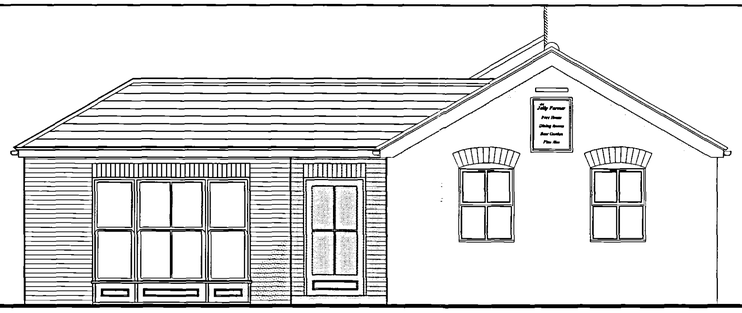


FRONT ELEVATION

SCALE 1:50

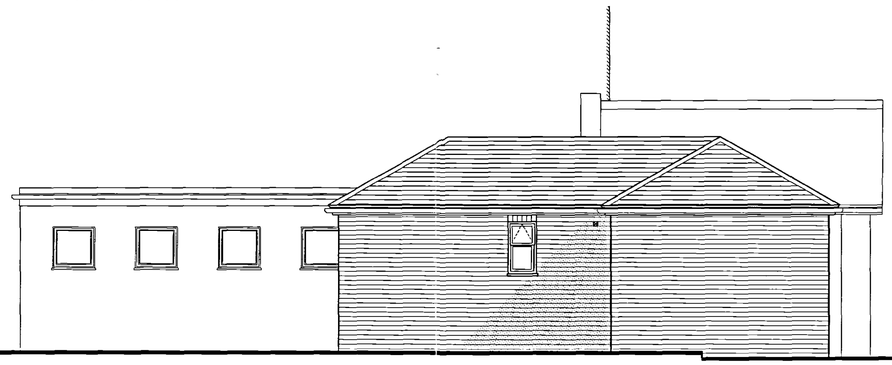


SIDE ELEVATION

SCALE 1:50

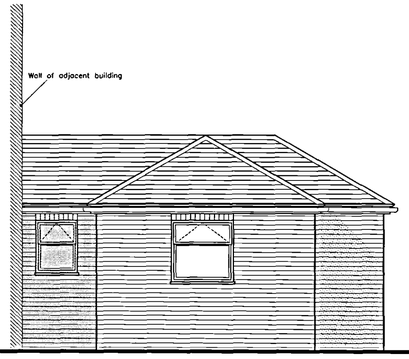

REAR ELEVATION

SCALE 1:50

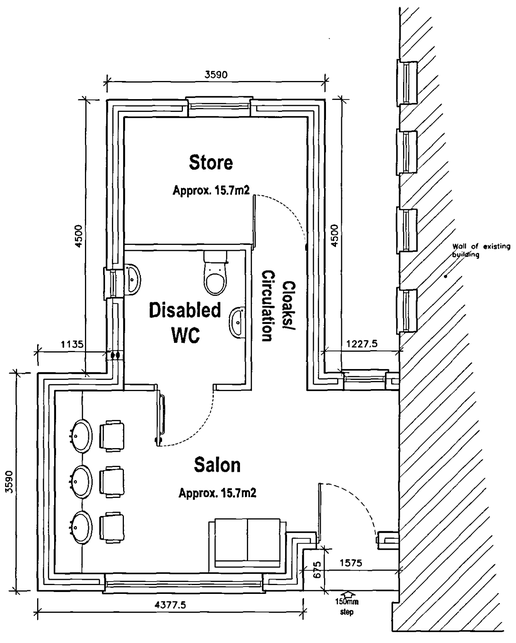



FLOOR PLAN

SCALE 1:50

SITE PLAN

SCALE 1:200

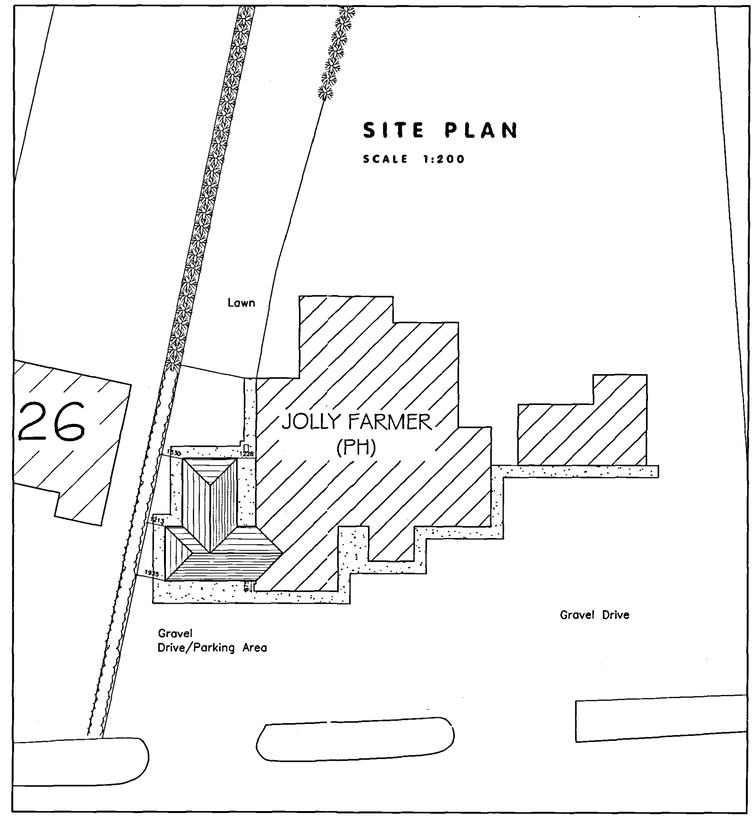

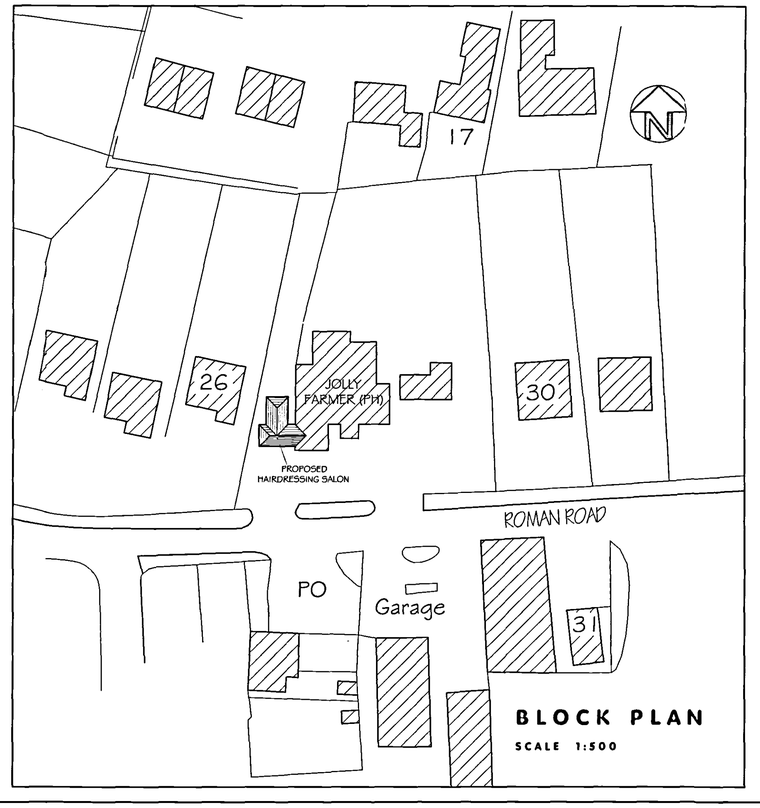

BLOCK PLAN

SCALE 1:500

NEIL DOWLMAN Architecture
Neil Dowlman Architecture Ltd
14 Main Ridge West
Boston, Lincs PE21 6QQ
Tel: 01205 357272 Fax: 01205 351115
Email: boston@neildowlman-architecture.co.uk
Offices also at Alford & Grantham
www.neildowlman-architecture.co.uk
Members of The Royal Institute of British Architects
Members of British Institute of Architectural Technologists
Corporate Building Engineer
Chartered Architects * Architectural Technologists
Designers * Building Engineers * Project Managers
Planning Supervisors * Party wall Surveyors * Access Consultants

Client: Mr. J. Tickner

Scale: 1:50 1:200 1:500

Project: Proposed Hairdressing Salon, The Jolly Farmer, Moulton Chapel, Lincolnshire.

Date: Nov. '04'

Drawn by: AF

Drawing No.: A1481–02

Title: Proposed Plans & Elevations

Revision

A1