

© Design Copyright reserved. Written consent must be obtained before copying or reproducing this drawing. Do not scale this drawing, use figured dimensions only. Contractors are responsible for taking and checking site dimensions. Any discrepancy must be reported to the Architectural Technologist immediately.


LEGEND / NOTES COLUMN :

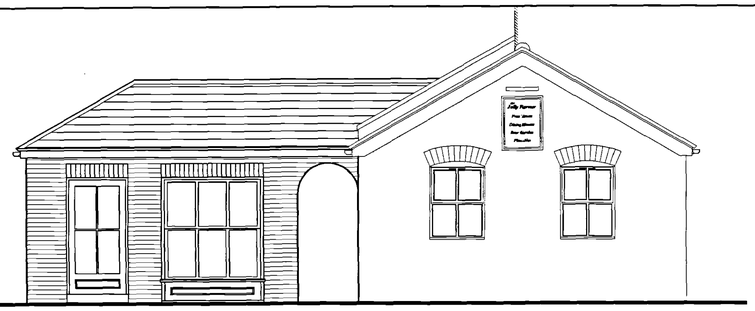


FRONT ELEVATION
SCALE 1:50

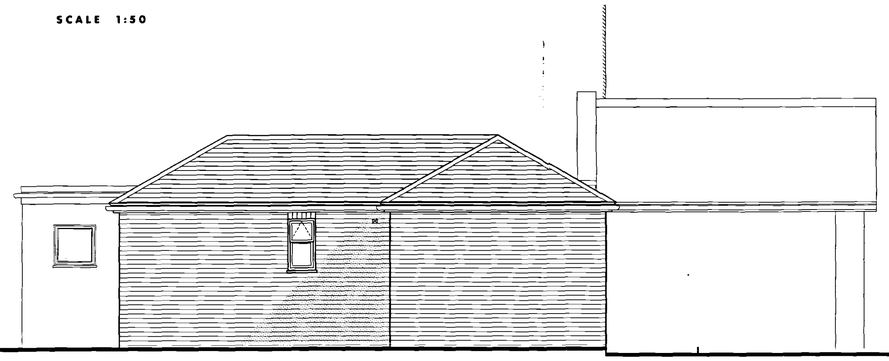


SIDE ELEVATION
SCALE 1:50

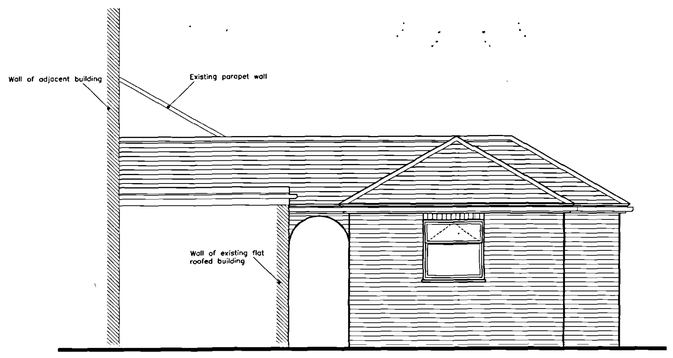


REAR ELEVATION
SCALE 1:50

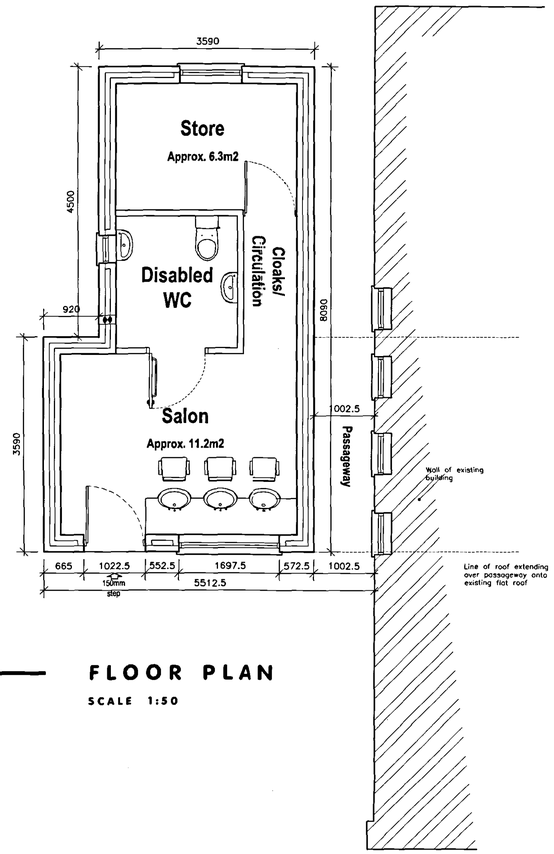

FLOOR PLAN
SCALE 1:50

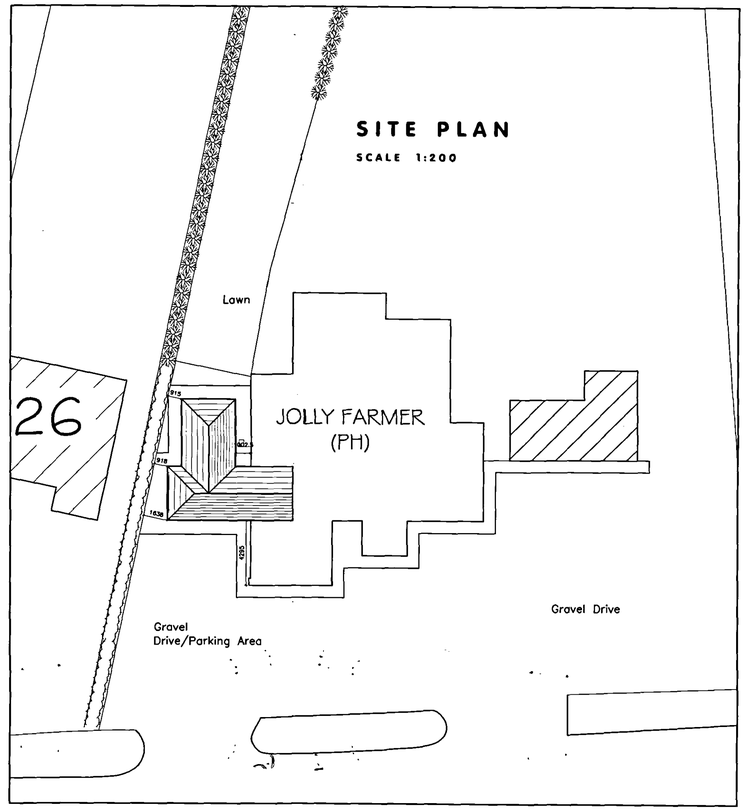

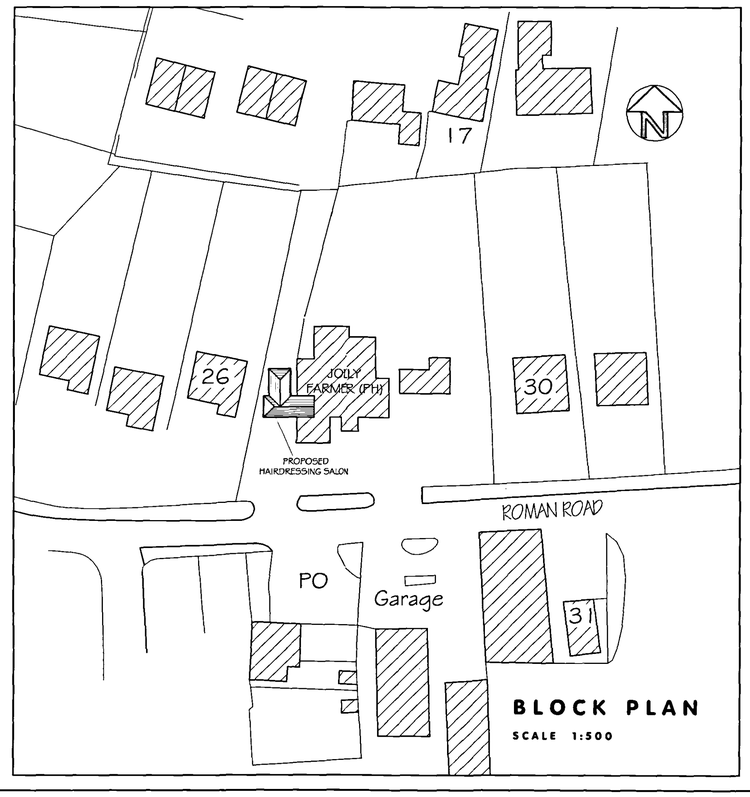

BLOCK PLAN
SCALE 1:500

NEIL DOWLMAN Architecture
Neil Dowlman Architecture Ltd
14 Main Ridge West
Boston, Lincs PE21 6QQ
Tel: 01205 357272 Fax: 01205 351115
Email: boston@neildowlman-architecture.co.uk
Members of The Royal Institute of British Architects
Members of British Institute of Architectural Technologists
Corporate Building Engineer
Chartered Architects * Architectural Technologists
Designers * Building Engineers * Project Managers
Planning Supervisors * Party wall Surveyors * Access Consultants
Offices also at Alford & Grantham
www.neildowlman-architecture.co.uk

Client
Mr. J. Tickner

Project
Proposed Hairdressing Salon
The Jolly Farmer
Moulton Chapel
Lincolnshire.

Title
Proposed Plans & Elevations

Scale
1:50 1:200 1:500

Date
Nov. '04'

Drawn by:
AF

Drawing No.
B1481-03

Revision

A1