

© Design Copyright reserved. Written consent must be obtained before copying or reproducing this drawing. Do not scale this drawing, use figured dimensions only. Contractors are responsible for taking and checking site dimensions. Any discrepancy must be reported to the Architectural Technologist immediately.


## BLOCK PLAN

SCALE 1:200

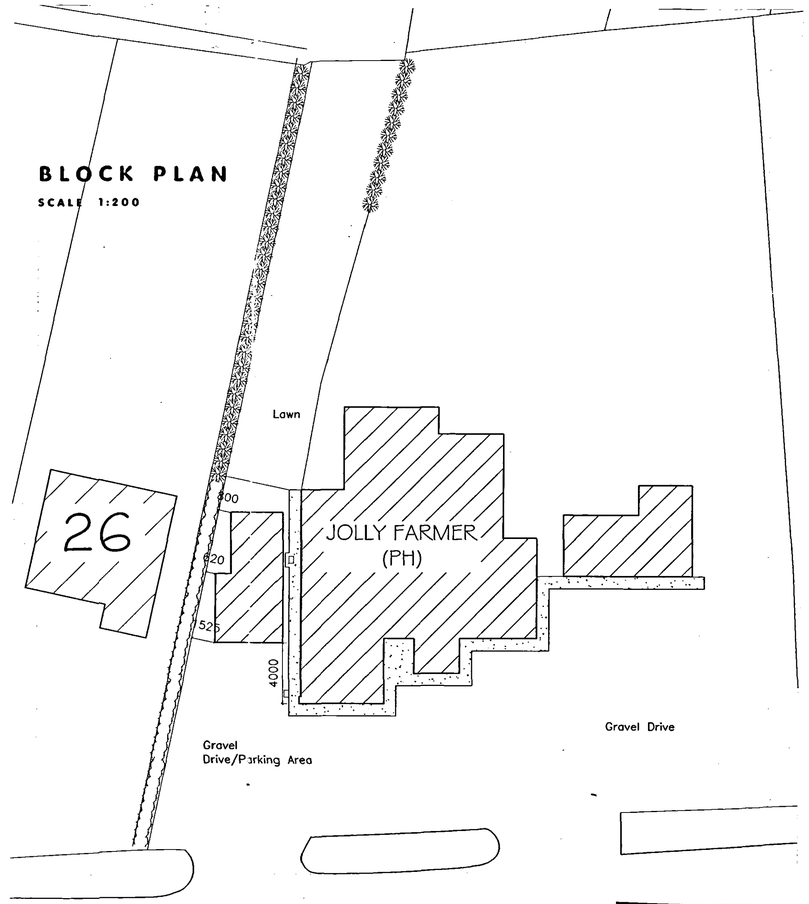




PLAN

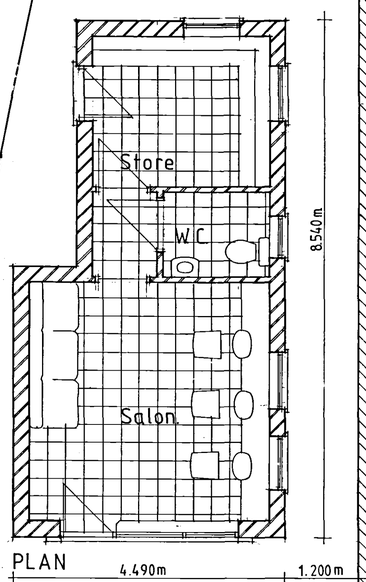

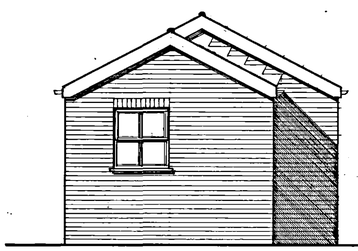
BACK ELEVATION

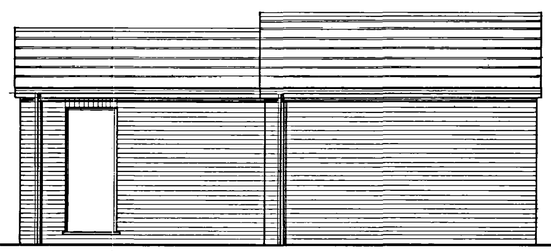

SIDE ELEVATION

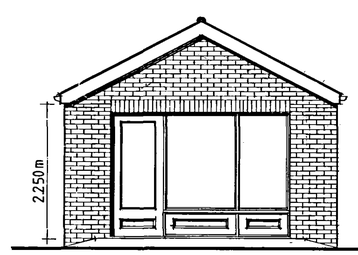


FRONT ELEVATION

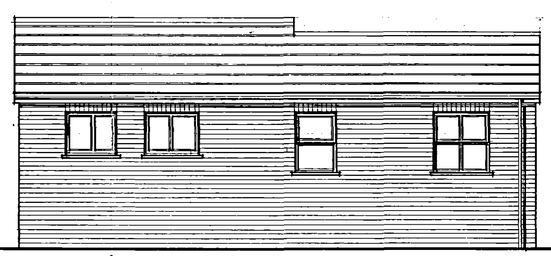

SIDE ELEVATION (towards The Jolly Farmer)

SHDC
Planning & Development
03 NOV 2004
Ref: 1476/04

DETERMINED
PLAN

NEIL DOWLMAN Architecture
Neil Dowlman Architecture Ltd
14 Market Place
Boston, Lincs PE21 6EH
Tel: 01205 357272 Fax: 01205 351115
Email: boston@neildowlman-architecture.co.uk
Members of The Royal Institute of British Architects
Members of British Institute of Architectural Technologists
Corporate Building Engineer
Chartered Architects * Architectural Technologists
Designers * Building Engineers * Project Managers
Planning Supervisors * Party wall Surveyors * Access Consultants
Offices also Boston & Grantham
www.neildowlman-architecture.co.uk

Client
MR J. TICKNER

Scale
1:50

Project
PROPOSED HAIRDRESSING SALON at THE JOLLY FARMER MOULTON CHAPEL

Date
28/10/2004

Drawn by:
G.A.R.

Drawing No.
B1481/01

Title
SKETCH PROPOSAL.

Revision

The Drawing Group Ltd