




NORTH ELEVATION

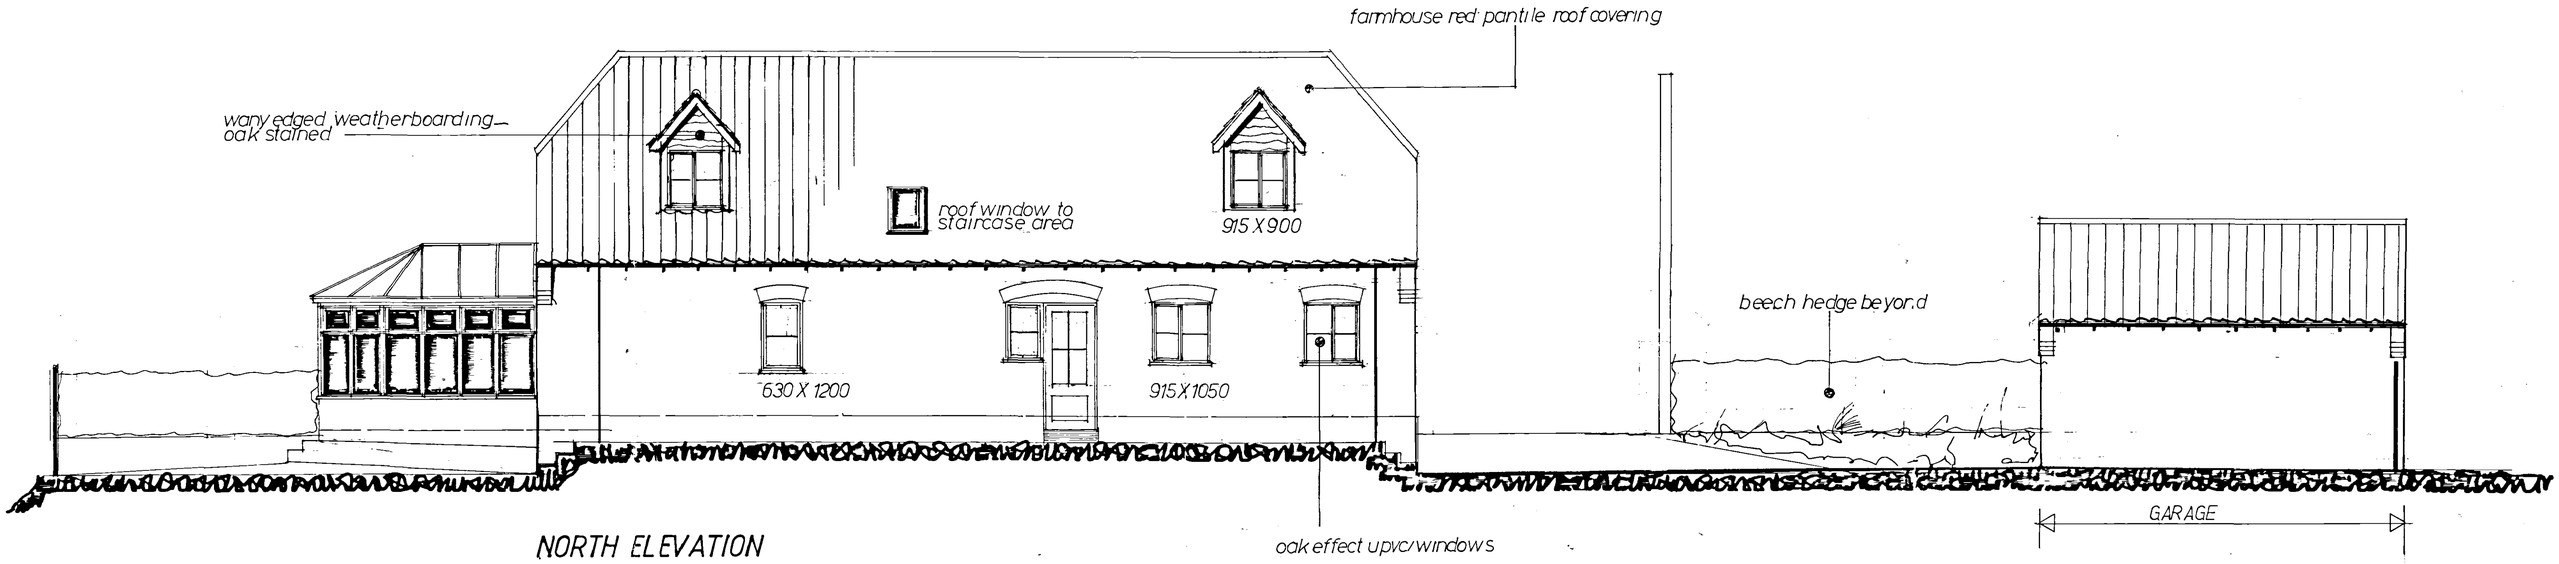

WEST ELEVATION

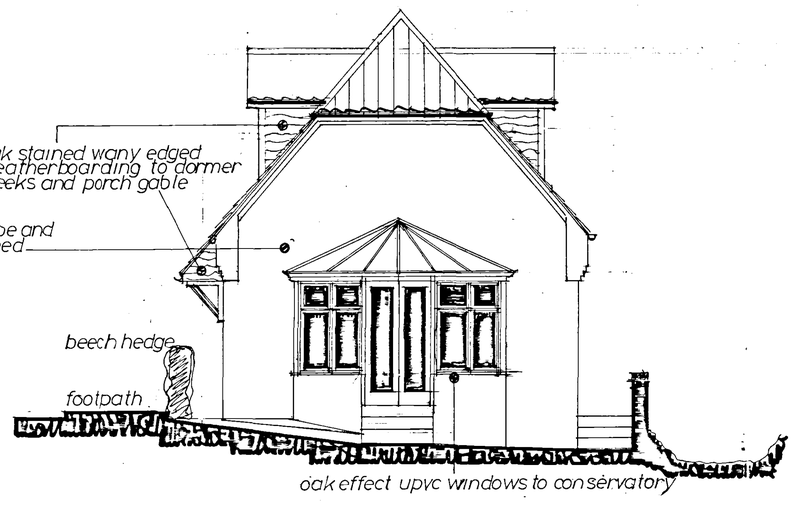

EAST ELEVATION

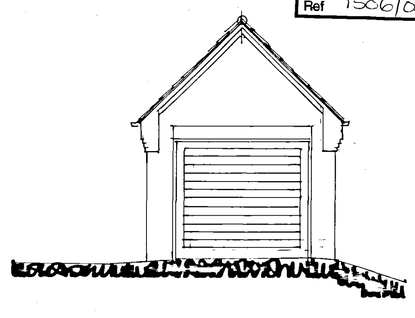

GARAGE

DETERMINED PLAN

SHDC Planning & Development 28 JAN 2004 Ref 1506/03

A gen. revisions 26.1.04

CASTLE BUILDING LTD

Proposed replacement dwelling

Roman Road Moulton Chapel

scale 1:50 date Dec2003

1016.03. 3A

CB DESIGN GROUP
ARCHITECTURAL & PLANNING SERVICES
24 Commercial Road
Spalding
Lincolnshire
PE12 2HA
Tel: 01775 722261
Fax: 01775 769986