CASTLE BUILDING LTD


Proposed replacement dwelling

Raman Road Moulton Chapel


scale 1:50 date Dec 2003

1016.03.2


CB DESIGN GROUP
ARCHITECTURAL & PLANNING SERVICES
24 Commercial Road
Spalding
Lincolnshire
PE11 2HA
Tel: 01775 722241
Fax: 01775 769986

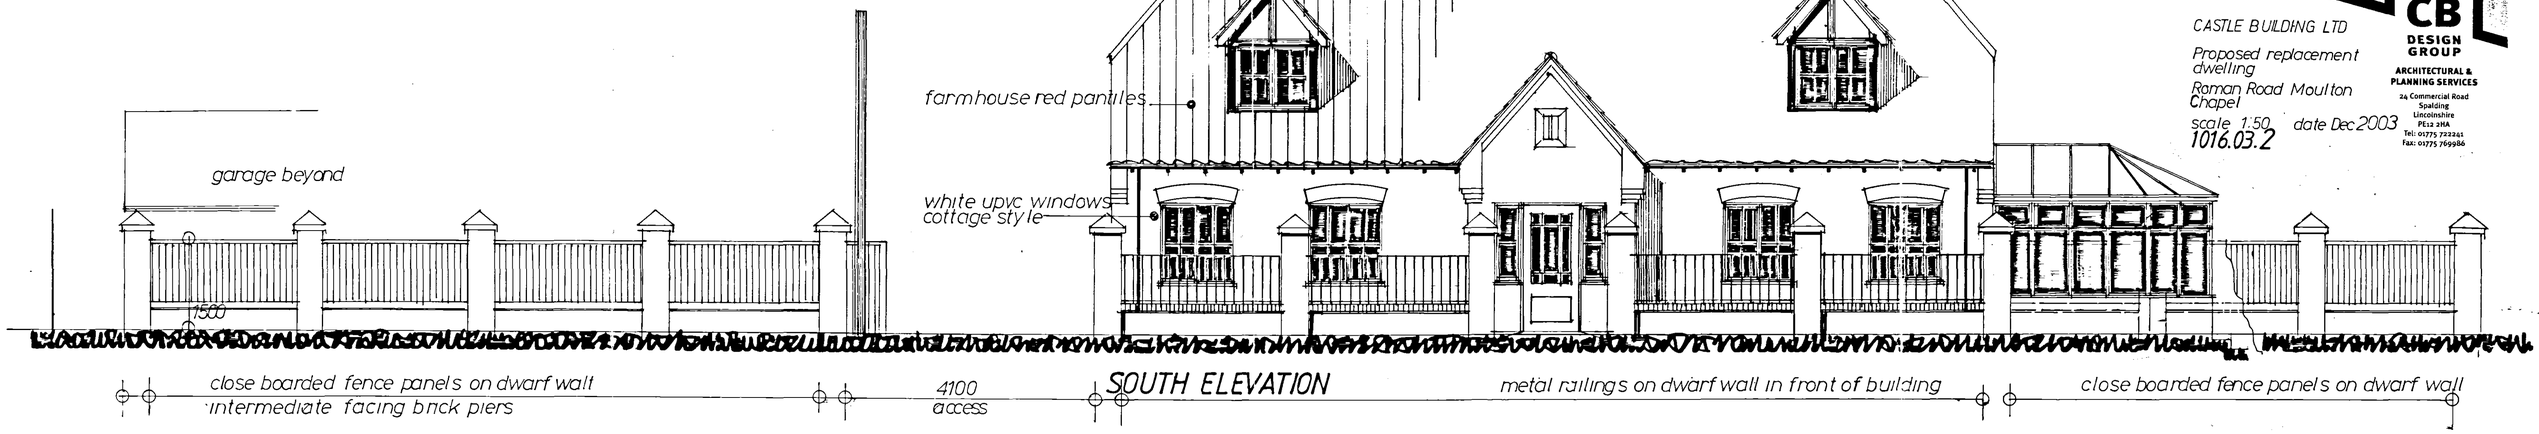


SOUTH ELEVATION

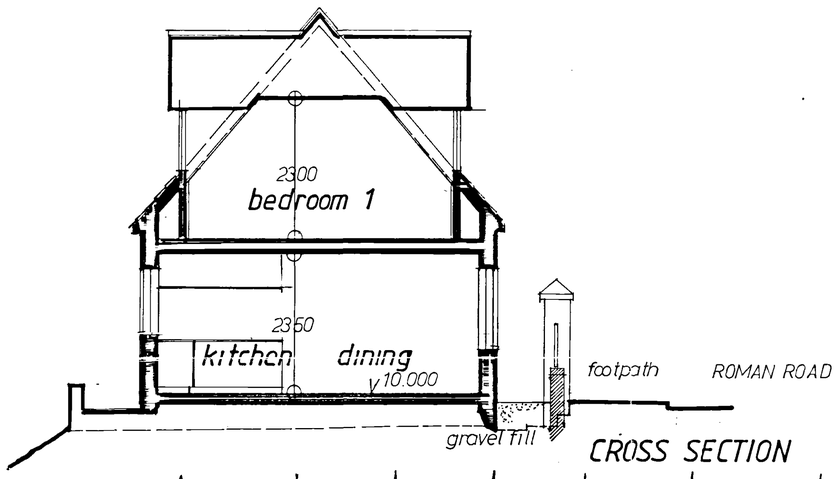

CROSS SECTION

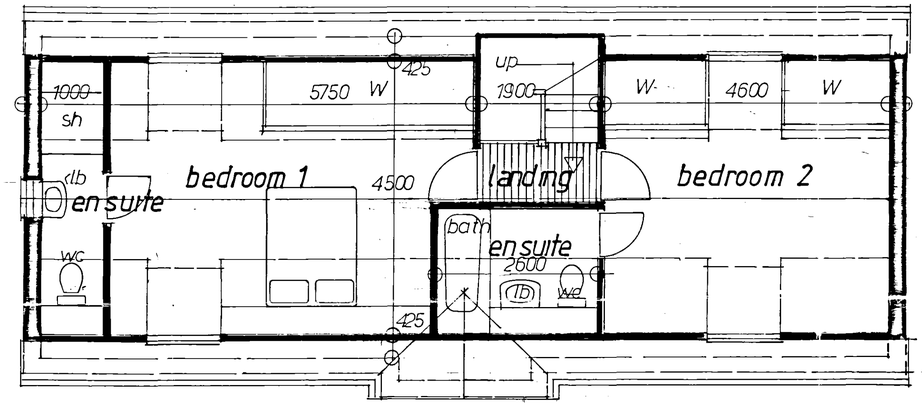

FIRST FLOOR PLAN

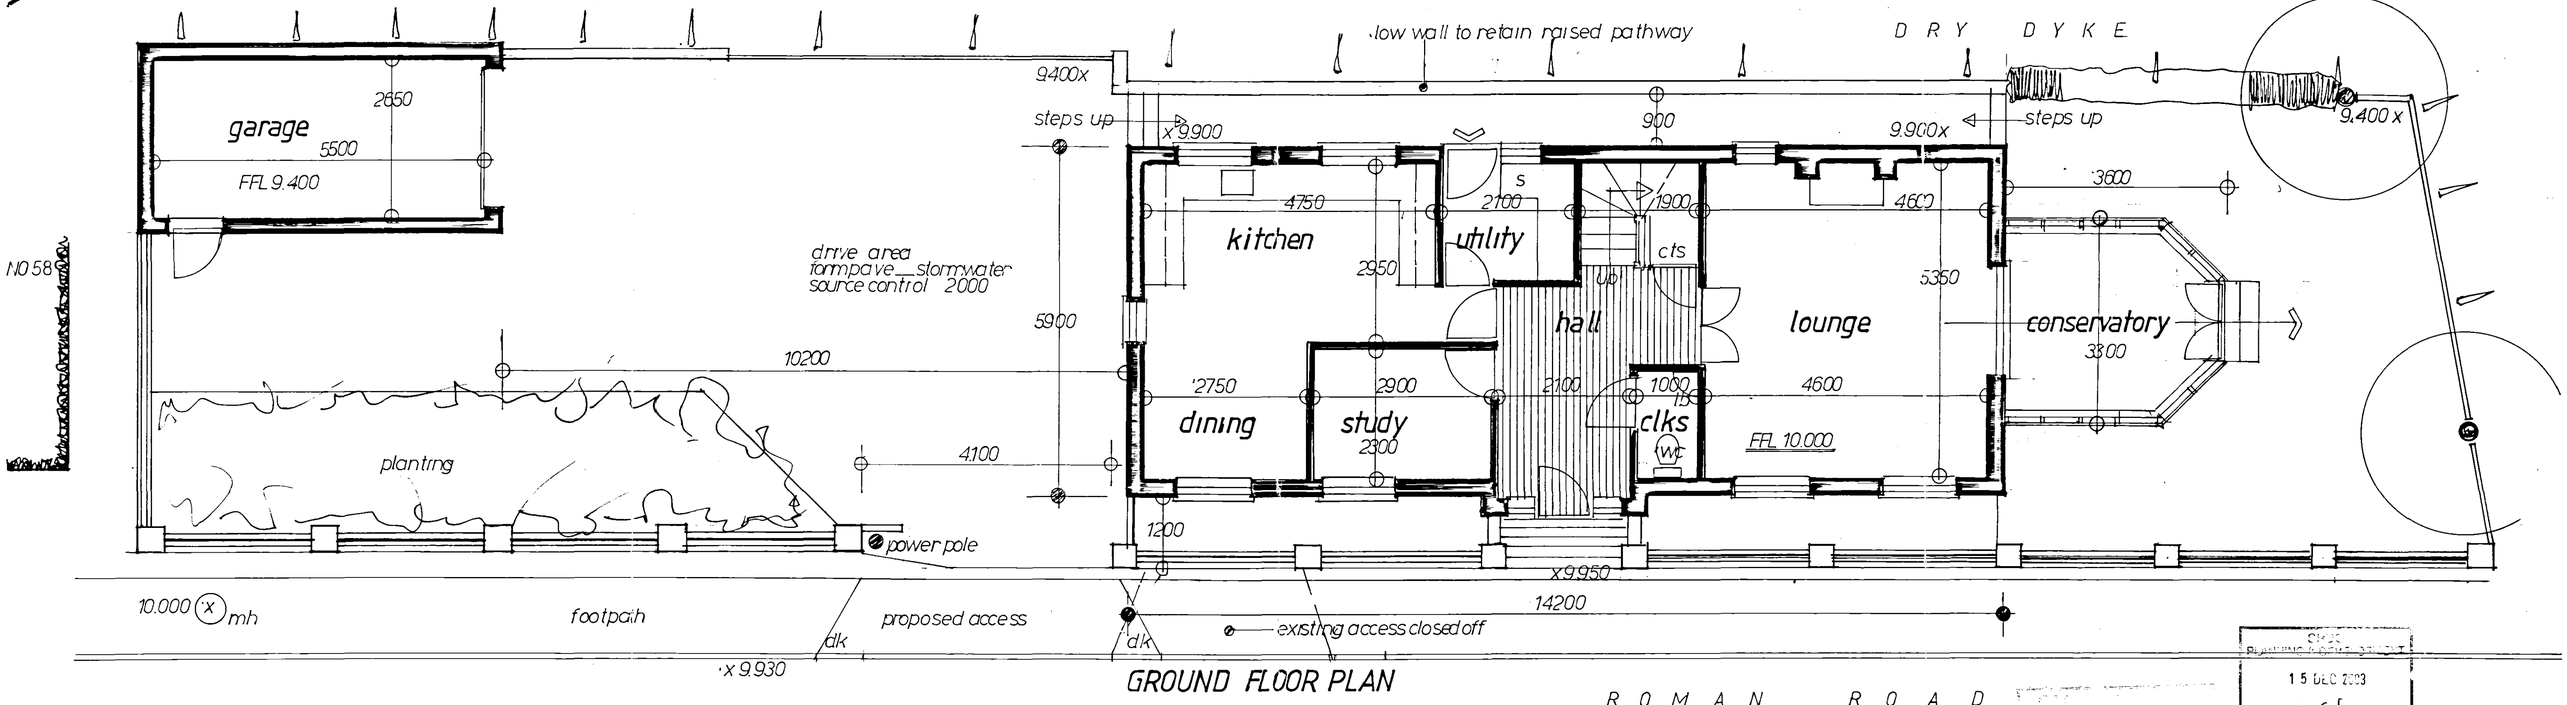

GROUND FLOOR PLAN

SKDC
Planning Application
15 DEC 2003
Ref. 1506/03