




NORTH ELEVATION

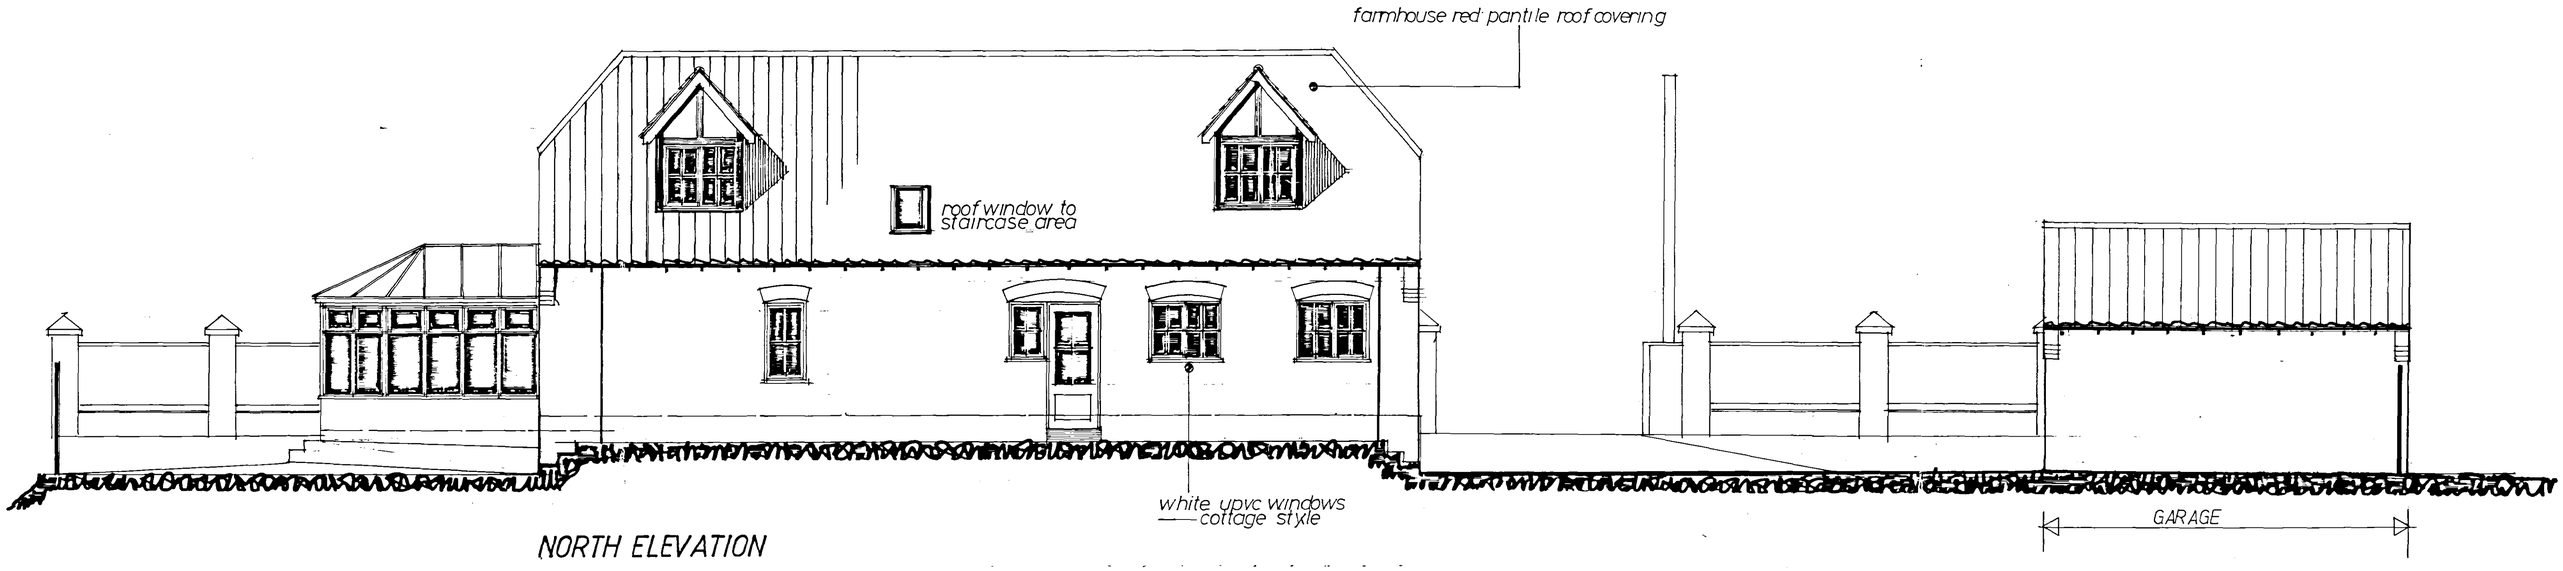

WEST ELEVATION

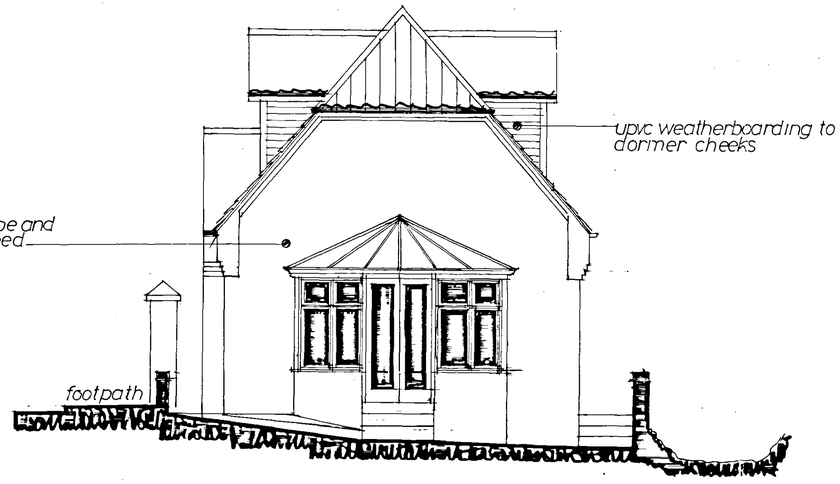

EAST ELEVATION

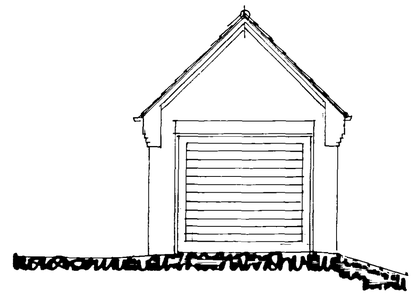

GARAGE

CASTLE BUILDING LTD

Proposed replacement dwelling

Roman Road Moulton Chapel

scale 1:50 date Dec 2003

1016.03.3

1506/03

CB DESIGN GROUP

ARCHITECTURAL & PLANNING SERVICES

24 Commercial Road
Spalding
Lincolnshire
PE12 2HA
Tel: 01775 722241
Fax: 01775 769986