

SOUTH ELEVATION

CASTLE BUILDING LTD

Proposed replacement dwelling


Roman Road Moulton Chapel

scale 1:50 date Dec 2003


1016.03.2 A

A gen revisions 26.1.04

CB DESIGN GROUP
ARCHITECTURAL & PLANNING SERVICES
24 Commercial Road
Spalding
Lincolnshire
PE12 2HA
Tel: 01775 722241
Fax: 01775 769986

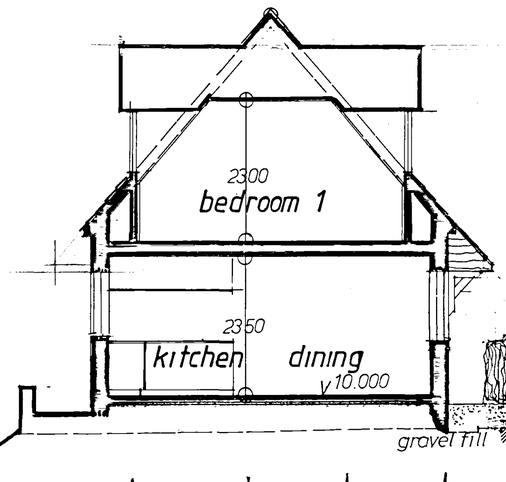


CROSS SECTION

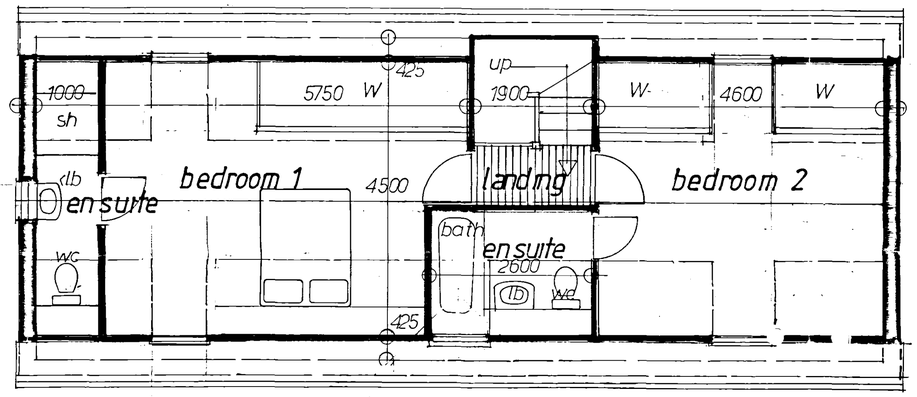

DETERMINED PLAN

S.H.D.C. Planning Department 28 JAN 2004 Ref 1506/03

FIRST FLOOR PLAN

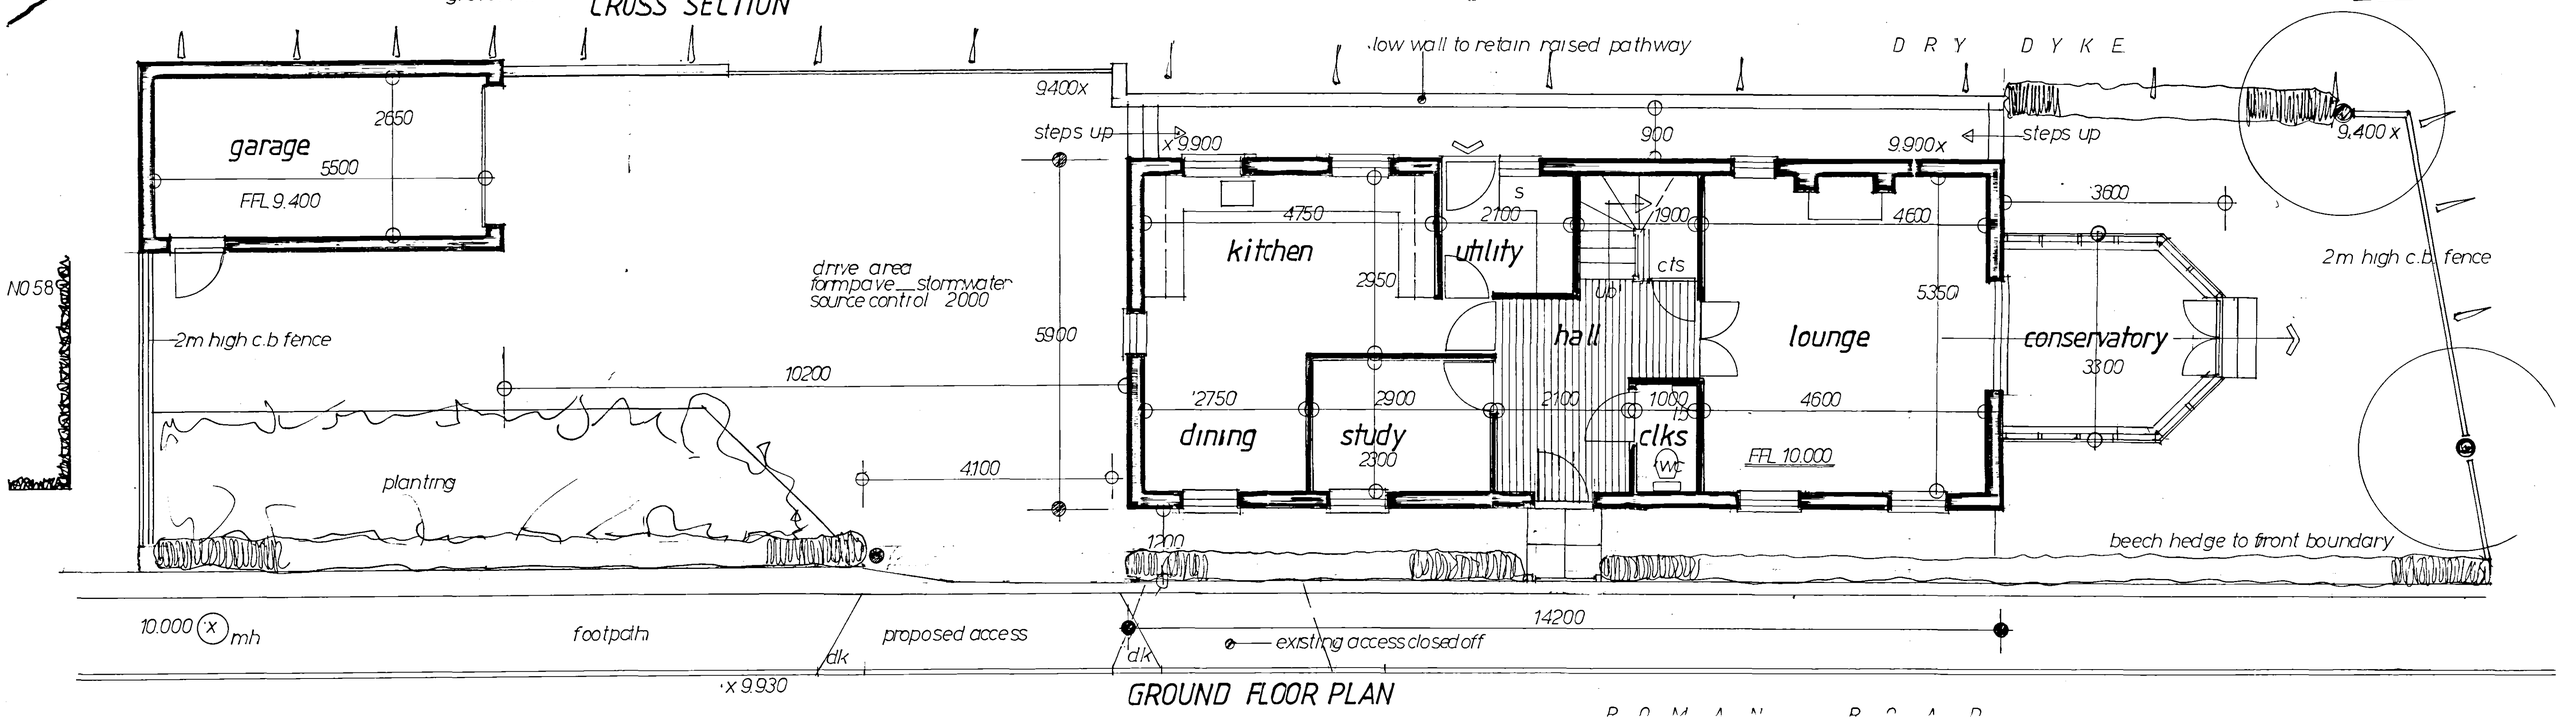

GROUND FLOOR PLAN

ROMAN ROAD