CB
DESIGN GROUP
ARCHITECTURAL & PLANNING SERVICES
24 Commercial Road
Spalding
Lincolnshire
PE12 2HA
Tel: 01775 722241
Fax: 01775 769986


CASTLE BUILDING LTD

Proposed replacement dwelling

Roman Road Moulton Chapel


scale 1:100 date Dec 2003

1016.03.1

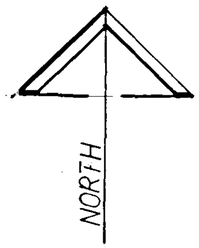

DETERMINED PLAN

PLANNING & DEVELOPMENT
15 DEC 2003
Ref. /506/03

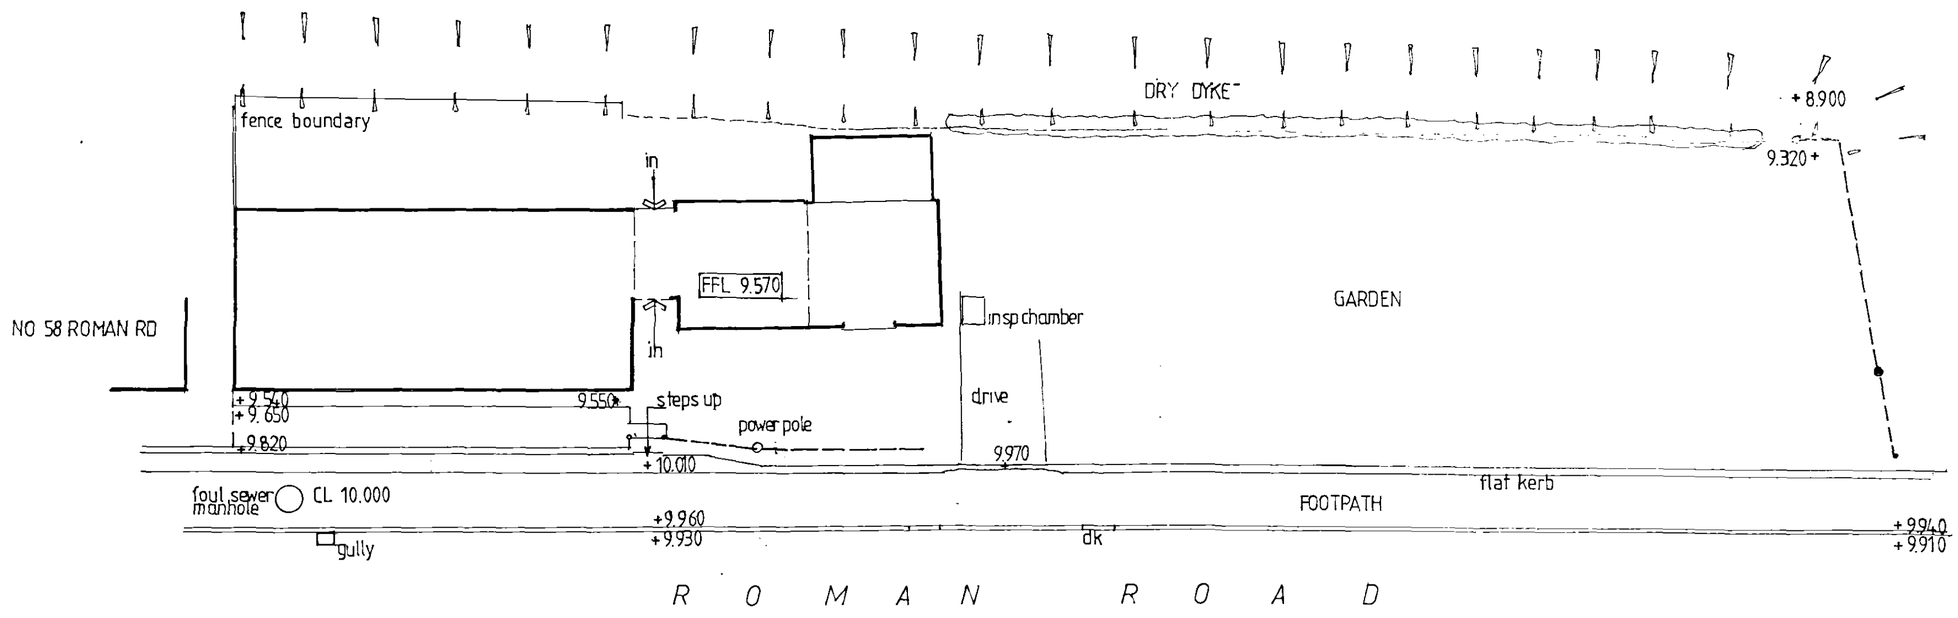

SITE PLAN 1.100

SURVEY

SITE AREA 0.034 ha