


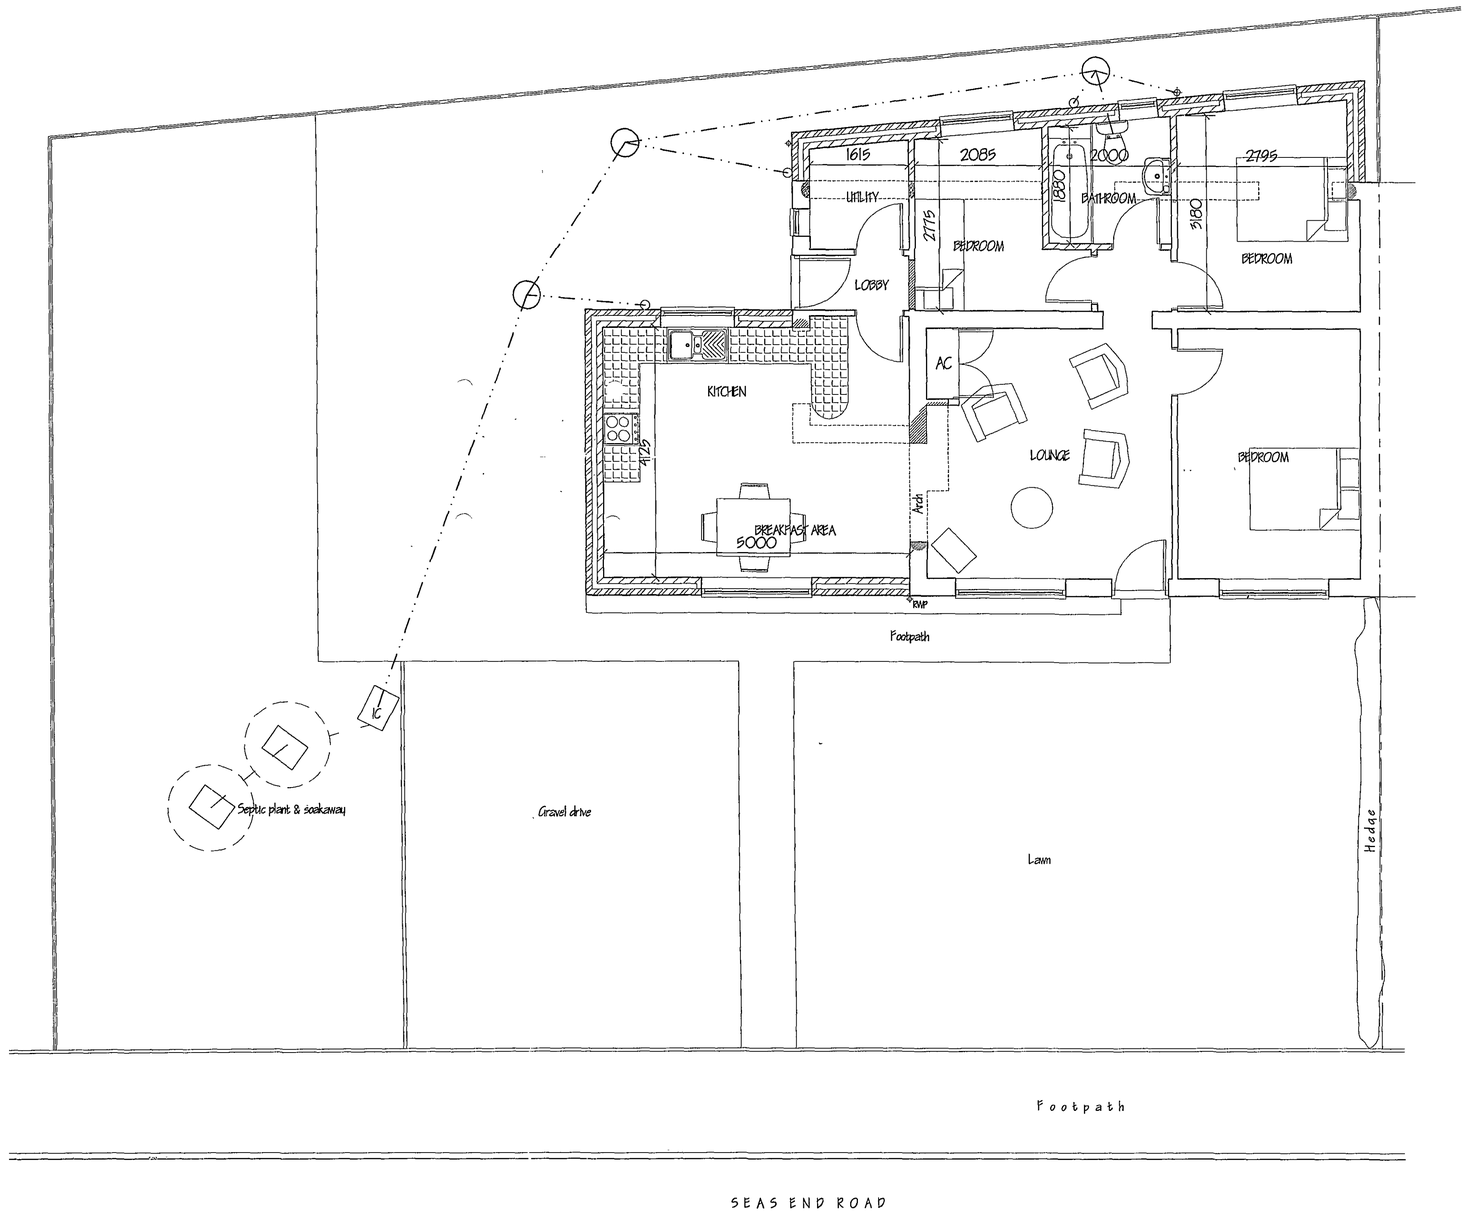

FLOOR PLAN

ref.	revision	date

G. R. MERCHANT LTD.
I.ENG AMICE FIWO

ARCHITECTURAL, STRUCTURAL AND LAND DRAINAGE CONSULTANTS

4 Wrights Mews
12A Park Road, Holbeach,
Spalding, Lincs. PE12 7EH
Tel: 01406 426000
Fax: 01406 425744
E-Mail: gr.merchant@btconnect.com

Project
EXTENSIONS & ALTERATIONS,
36 SEAS END ROAD,
MOULTON SEAS END,
SPALDING. LINC'S.

Client
MR. D. LOWMAN.

Drawing
FLOOR PLAN & ELEVATIONS - PROPOSED.

Job Ref.	Drawing No.
1526-06.	03.
Date	**Drawn**
DEC '06.	GRM.

Scales
1/50. 1/100.

DO NOT SCALE FROM THIS DRAWING

This drawing is copyrighted and may not be shared, traced, photographed or used for any other purpose other than that for which it is issued. The General Contractor is to check all dimensions on site and report any discrepancies to the Architect. All details shown on this drawing including foundations are based upon typical site conditions noted on the plan. No responsibility can be accepted for abnormal / unforeseen ground conditions encountered during construction which may require variations to the design accordingly by the consultants. Site visit surveys are recommended in respect of foundations to establish actual site conditions before foundation work is instructed. This drawing is limited to the extent of information contained and does not purport to contain a full specification of the works. It is solely for the purpose of obtaining Planning / Building Regulation approval. This drawing must not be used as a contract document or else. This works will not be supervised or inspected on site by G.R. Merchant of any stage whatsoever thereof. It is the client or their appointed agents responsibility to control any unauthorised substitution of materials, deterioration to specification, variations to compact sub-soil materials to be new / were otherwise stated and all components and materials etc. to be used fixed and installed etc. to strict accordance with manufacturers instruction and relevant code of practice. Materials shall conform to appropriate British standard specification or EOA certificate or European code of practice. The Employer / Client shall ensure that the selected contractor is conversant with and adopts all measures necessary to achieve compliance with Health and Safety legislation for building works. The Client shall ensure that the Principal Contractor shall be responsible for and liable to comply with the Construction (Design and Management) Regulations 1994 and that a competent Planning Supervisor will be required. The works shall comprise of all that is shown on the drawing and details. Work that may not explicitly be shown but may be reasonably inferred as necessary to carry out the works shall be deemed to be included. It is the plot / land owners responsibility to be aware of the Party Wall etc. Act 1996, when building in close proximity to adjoining neighbors boundaries.