


Contractor to check all Dimensions on site prior to ordering materials / commencing work.Do Not Scale from this Drawing - If in doubt then please ask

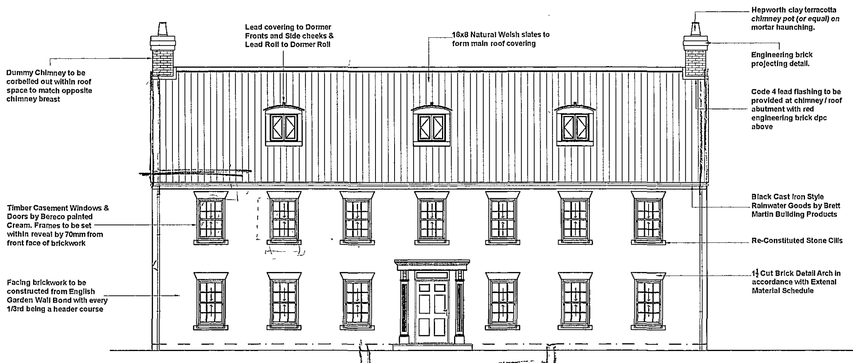

Front Elevation
Scale 1:100

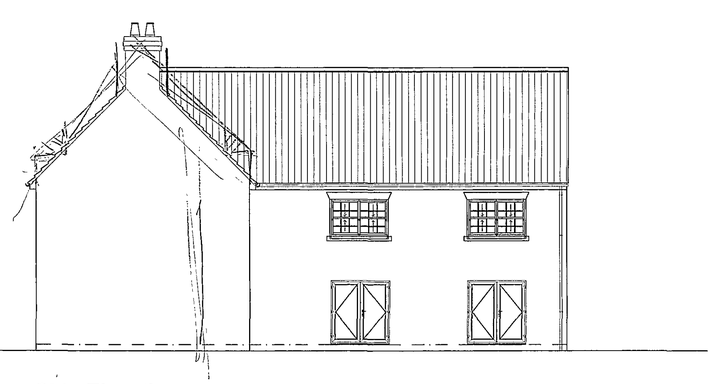


Side Elevation
Scale 1:100

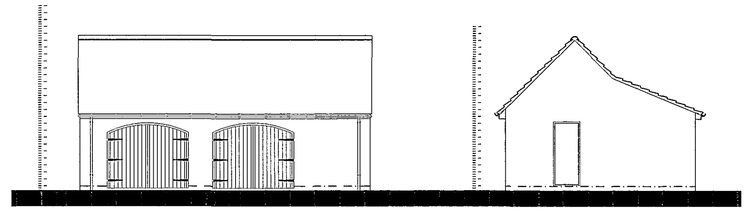


Front Elevation
Scale 1:100

Side Elevation
Scale 1:100

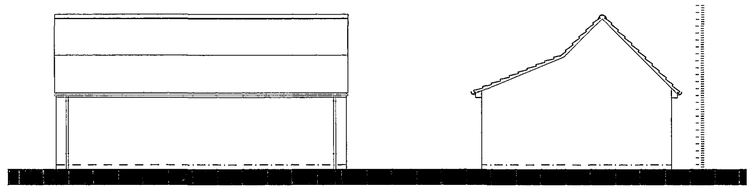


Rear Elevation
Scale 1:100

Side Elevation
Scale 1:100

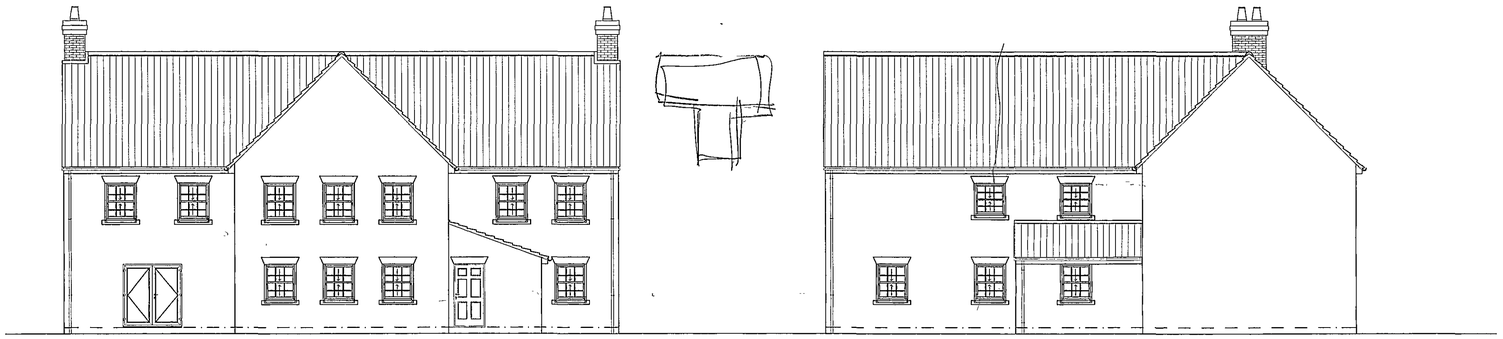


Rear Elevation
Scale 1:100

Side Elevation
Scale 1:100

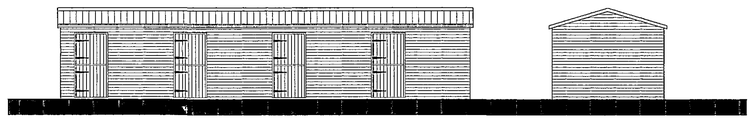


Front Elevation
Scale 1:100

Side Elevation
Scale 1:100

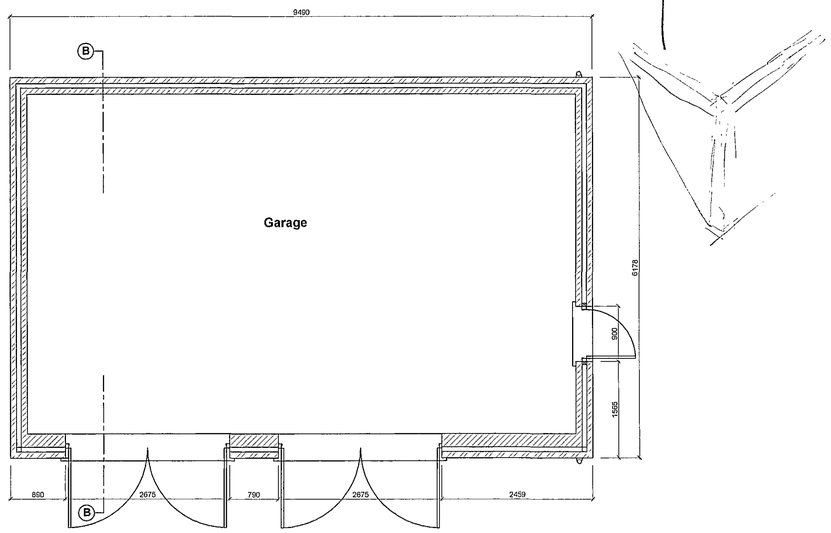

Garage Floor Plan
Scale 1:50

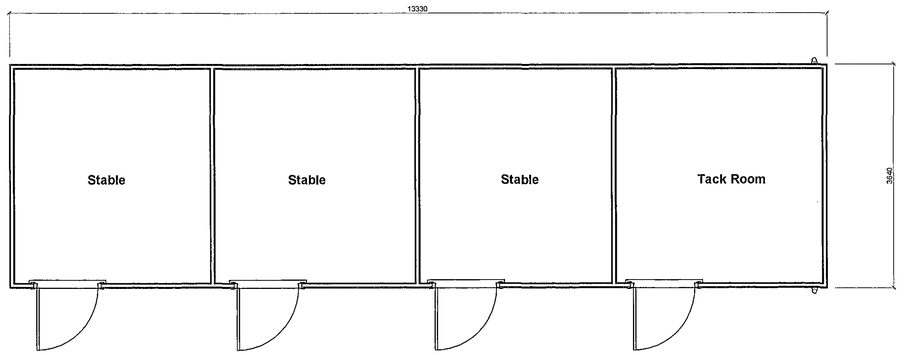

Stables Floor Plan
Scale 1:50

SUPERSEDED

Received
15 NOV 2007
15/11/07

rev "A" - 08.11.07 - Re-designed to gain Planning Permission

Client :
Mr K Shepperson & Mr G Freeman
c/o The Crooked Billet
Hallgate Rd
Church End
Fleet
PE12 8NQ

Site :
Replacement Dwelling:
Old Crown Farm
Carrington Road
Moulton Seas End

Drawing:
Elevations, Garage & Stable Details

remway Design Ltd
2 Red Lion Street
Spalding
P E 1 1 1 S X
Tel / Fax: 01775 768 921
Mobile : 07815 112 058
e-mail: jason@remwaydesign.co.uk

Date : oct07 | Scale : As Noted

Drawing No:
1444 - 02"A"