


Note:
Building conforms to BS5950 and BS6399.

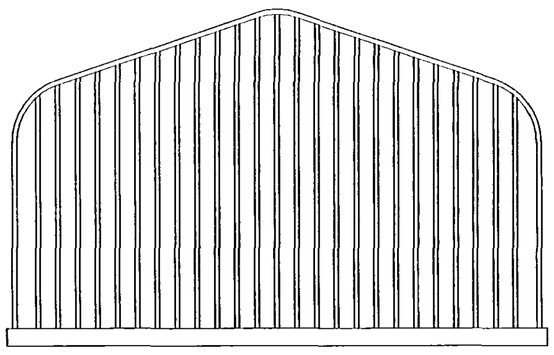


REAR ELEVATION

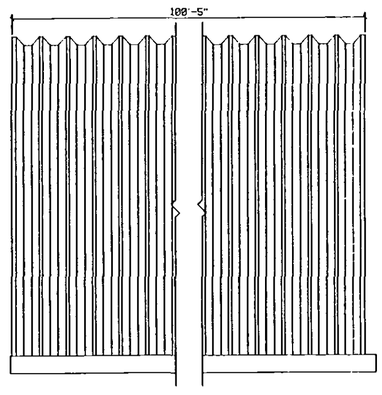


SIDE ELEVATION

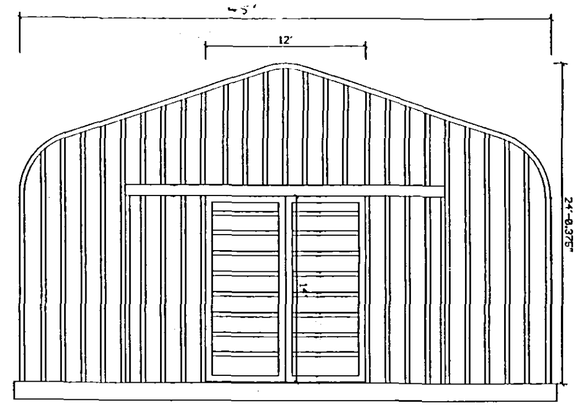


FRONT ELEVATION

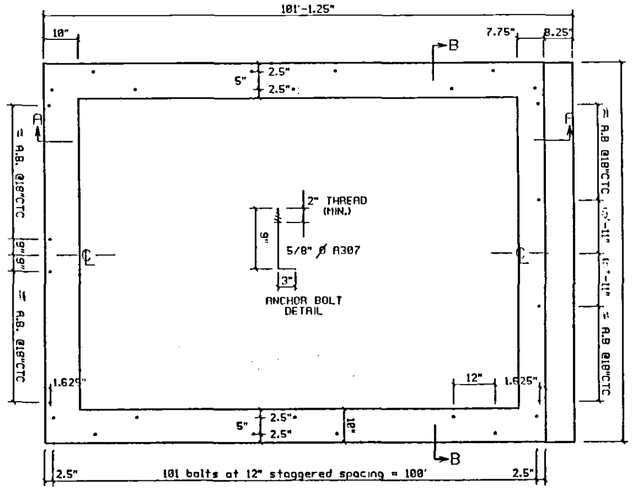

FOUNDATION PLAN

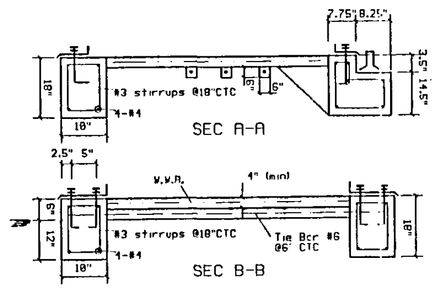

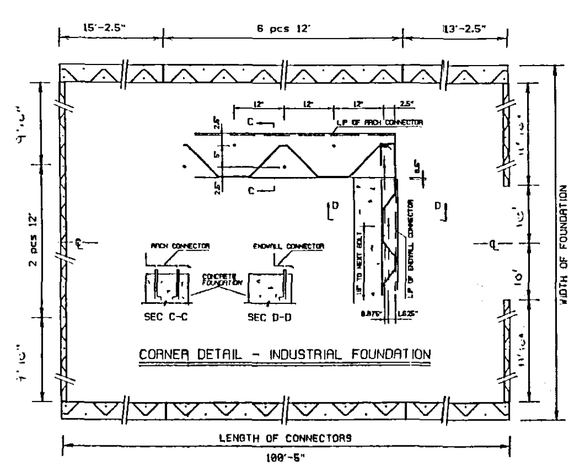

INDUSTRIAL BASE CONNECTOR LAYOUT

DETERMINED PLAN

EXDC
Planning & Development
- 5 JAN 2004
Ref 0003104

Project: Erection of Steel Building at Plot 5 Wardentree Lane Spalding	Title: Miracle Span Building		
	Org No: JDS/G Mcleod/04		Rev
	Date: Dec 03	Drawn by: JDS	Scale: NTS