



SIDE ELEVATION

REAR ELEVATION

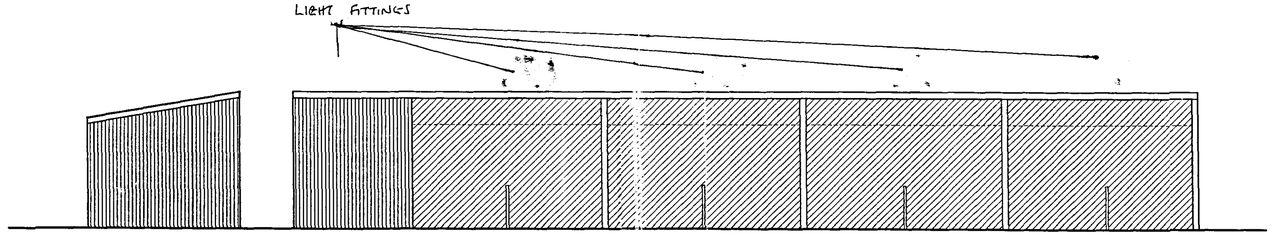


SIDE ELEVATION

FRONT ELEVATION

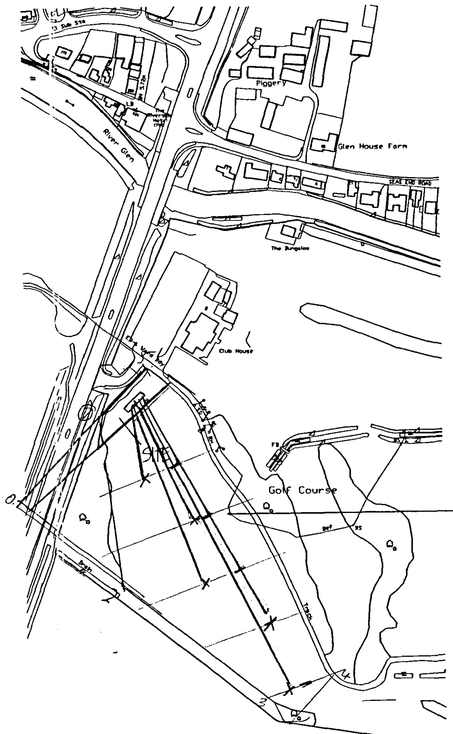


? Crown Copyright 2007. All rights reserved. Licence number 100020449


LOCATION PLAN 1/2500

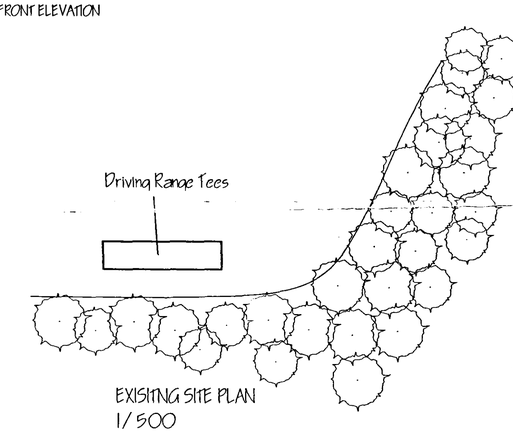

EXISTING SITE PLAN
1/500

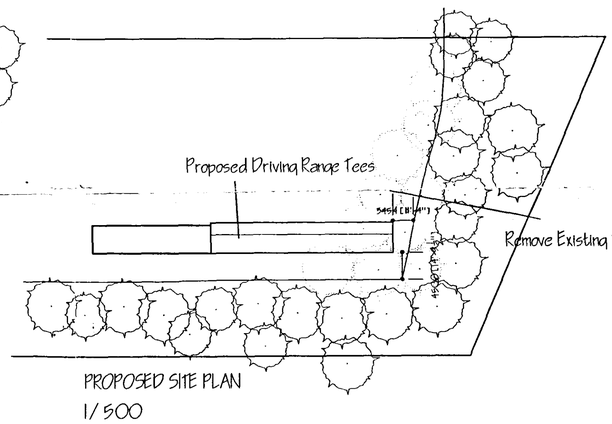

PROPOSED SITE PLAN
1/500

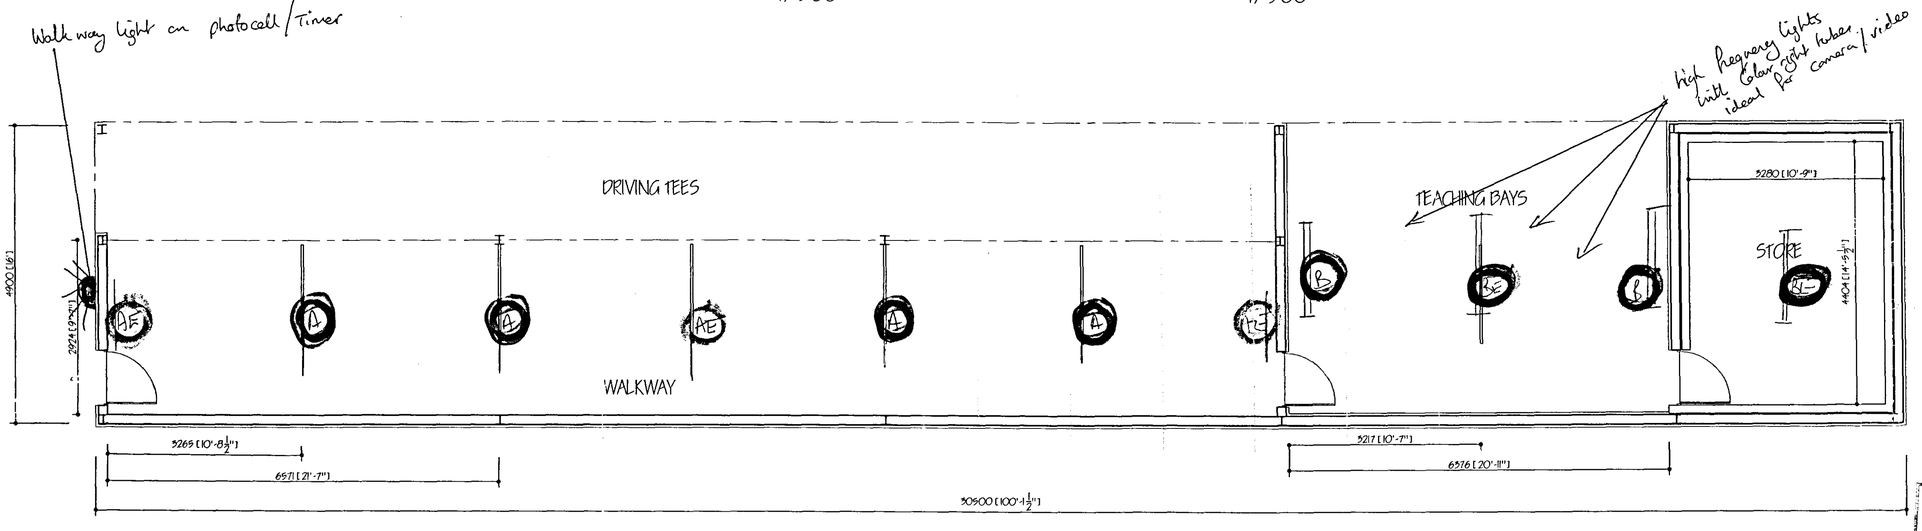

PROPOSED FLOOR PLAN

DETERMINED PLAN

A 6ft min weather proof flo-fitting
AE 6ft min weather proof/emergency light high frequency flo-fitting
B high frequency flo-fitting/emergency light

Projector R1-400 Dakal 400w Son.

Planning Department
- 7 JAN 2008
Ref: 0018/08

RECEIVED
25 SEP 2007

ref	revision	date

G. R. MERCHANT LTD.
I.ENG AMICE FIWO
ARCHITECTURAL, STRUCTURAL AND LAND DRAINAGE CONSULTANTS
4 Wrights Mews
12A Park Road, Holbeach,
Spalding, Lincs. PE12 7EE
Tel: 01406 490600
Fax 01406 425744
E-Mail: gr.merchant@btconnect.com

Project
PROPOSED COVERED DRIVING TEES
OFF A16
SURFLEET
SPALDING LINCS

Client
SPALDING GOLF CLUB

Drawing
PROPOSED FLOOR PLAN & ELEVATIONS
EXISTING & PROPOSED SITE PLANS
LOCATION PLAN

Job Ref.	Drawing No.
1618/07	01
Date: JULY '07	Drawn: SLH

Scales
1/50 1/100 1/500 1/2500

DO NOT SCALE FROM THIS DRAWING

This drawing is copyright and may not be altered, traced, photographed or used for any other purpose other than that for which it is issued. The Ground Contractor is to check all dimensions on site and report any discrepancies to the Architect. All datums shown on this drawing including foundations are based upon typical site conditions related to the area. No responsibility can be accepted for abnormal conditions which may be discovered during construction unless reported to the Architect on that basis amendments may be permitted. Site soil surveys are recommended in respect of foundations to establish specific site conditions before foundation work is undertaken. This drawing is limited in the amount of information scrutinised and does not purport to contain a full specification of the works. It is solely for the purpose of obtaining Planning / Building Regulation approval. This drawing must not be used as a contract document alone. The works will not be supervised or inspected on site by G.R. Merchant or any representative thereof. It is the client or their appointed agents responsibility to appoint contractor(s), subcontractors of materials, adherence to specification, conditions to contract etc. All materials to be used unless otherwise stated and all components and materials etc. to be used fitted and installed etc. to strict accordance with manufacturers instruction and relevant code of practice. Materials shall conform to appropriate British standard specification or BBA certificate or European code equivalent. The Employer / Client shall ensure that the selected contractor is conversant with and adopts all measures necessary to achieve compliance with Health and Safety legislation for Building sites and Work places. The Employer / Client is advised that should the works need to comply with the Construction Design and Management Regulations an Independent Planning Supervisor will be required. The works shall comprise of all that is shown on the drawing and details. Work that may not specifically be shown but may be reasonably inferred as necessary to carry out the