L. A. BUILDING DESIGN


Architectural Practice
55 Hannam Boulevard
Spalding Lincolnshire
Telephone Spalding (01775) 711437

0022b1

REPRODUCED FROM THE ORDNANCE SURVEY 1: 2500 SCALE MAP
WITH THE PERMISSION OF THE CONTROLLER OF HER MAJESTY'S STATIONERY OFFICE
CROWN COPYRIGHT RESERVED

THIS PLAN FOR IDENTIFICATION PURPOSES ONLY



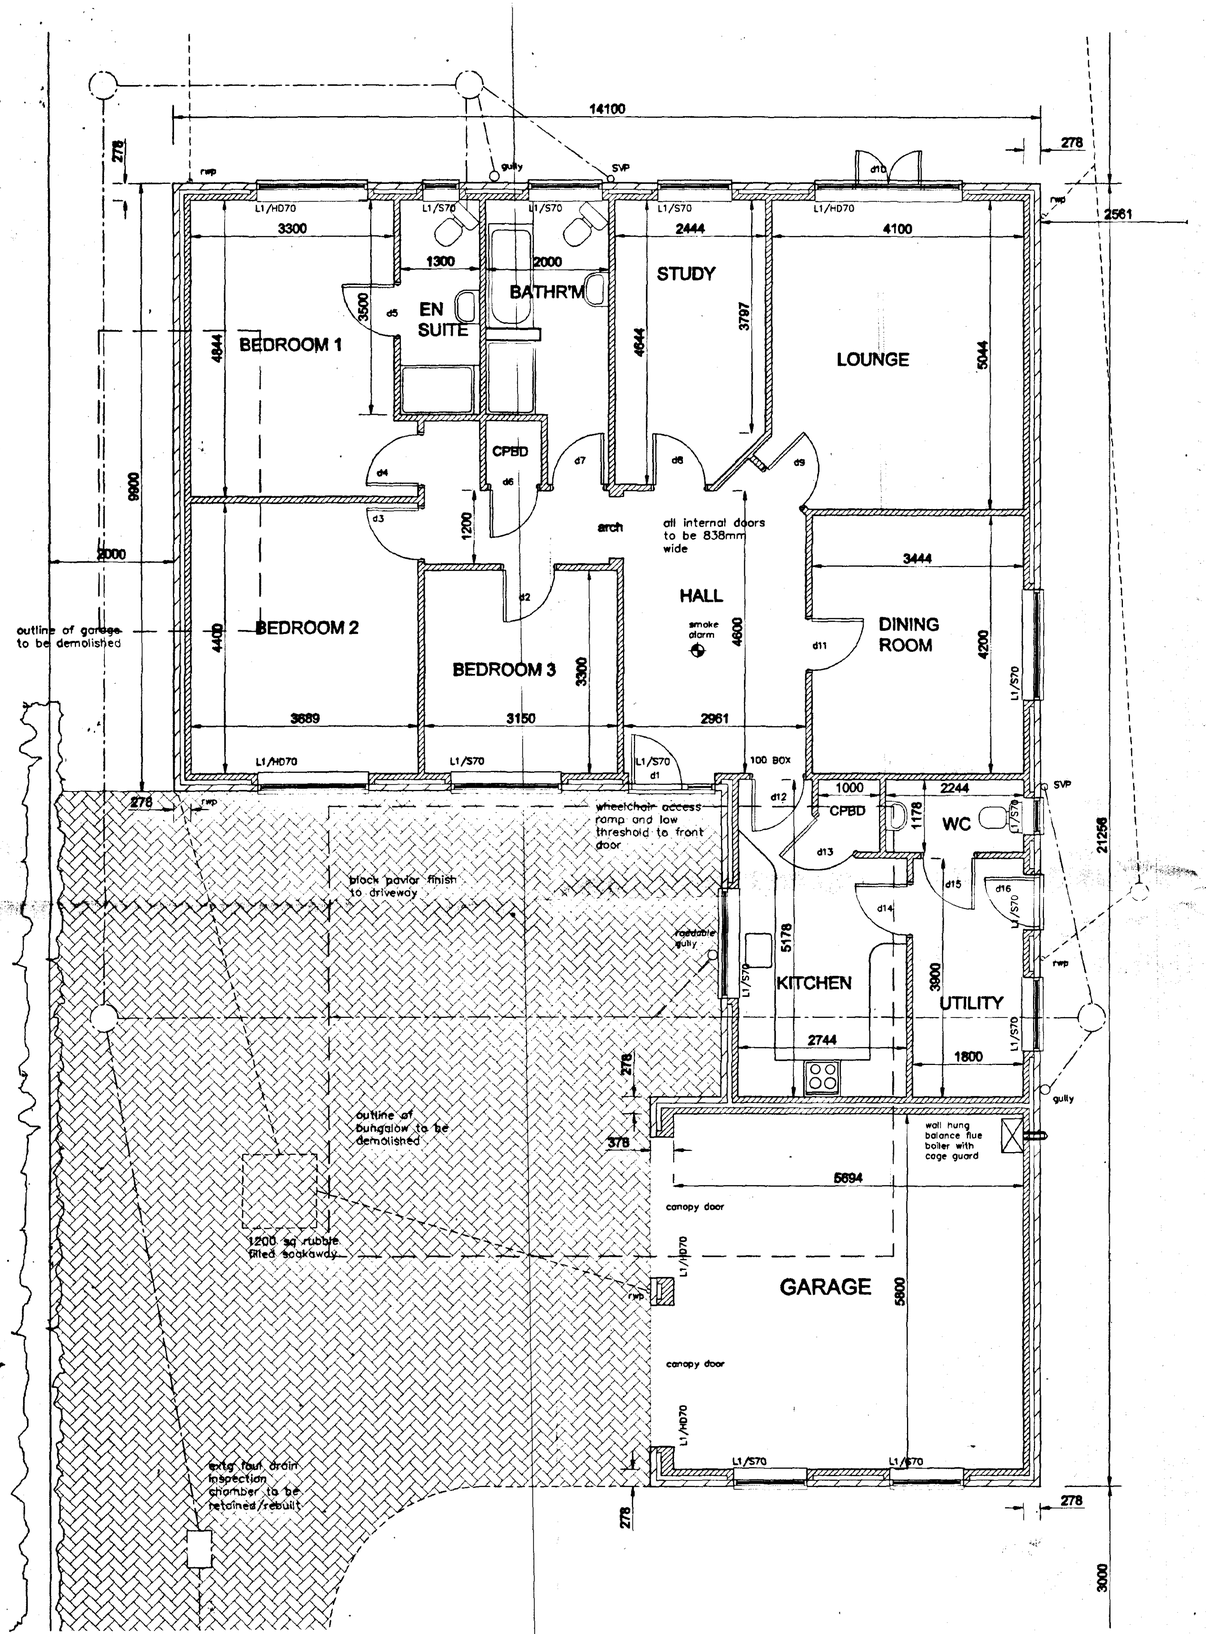


PLAN LAYOUT


Scale 1:50

E L E V A T I O N S


Scale 1:100

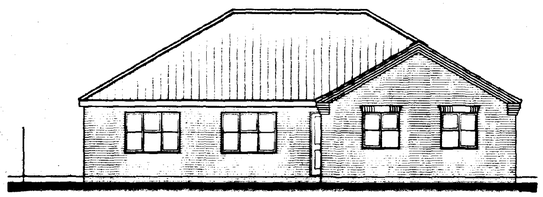


front

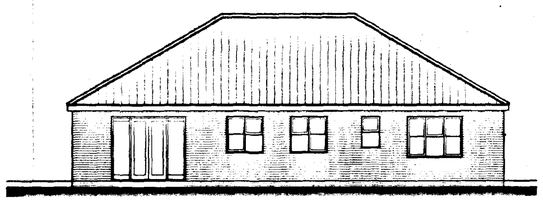


rear

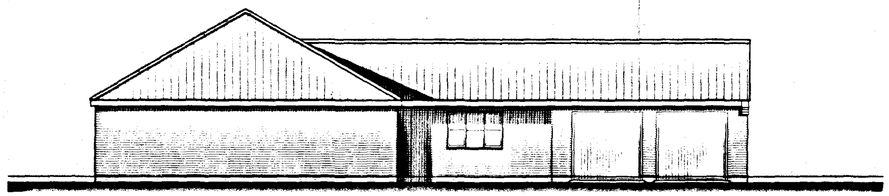

side

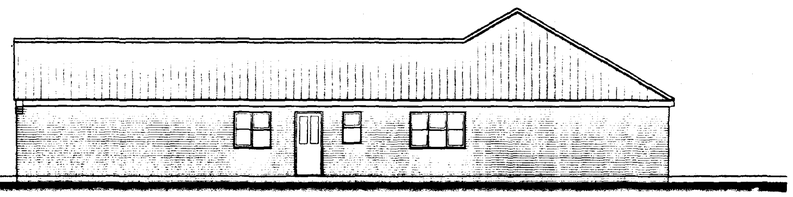

side

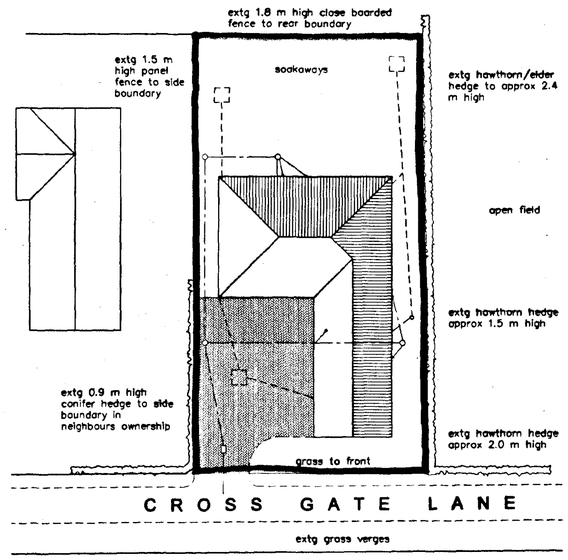

BLOCK PLAN

Scale 1:250

L. A. Building Design

Architectural and Surveying Practice
55 Hannam Boulevard
Spalding
Lincolnshire PE11 1LB
Telephone/Fax: Spalding (01775) 711437

Peter S Lithgow MCIOB MBIAT

Member of the Chartered Institute of Building and Member of the British Institute of Architectural Technologists

client
Proposed
Bungalow with Garage
Building Plot
Crossgate Lane
Pinchbeck
Spalding

client
Mr A C Porter

drawing
Floor Plan Layout

date	scale
December 2000	1/100
drawn by	checked
Peter Lithgow	
job no	drawing no
20/19	01

SOUTH HOLLAND DC
HOUSING & PLANNING
-8 JAN 2001
Ref: S/2201

DETERMINED
PLAN