

NO DIMENSIONS TO BE SCALED FROM THIS DRAWING, ALL DIMENSIONS TO BE CHECKED ON SITE. ANY DISCREPANCIES WITH THE DRAWINGS TO BE REPORTED AND CLARIFIED PRIOR TO COMMENCING WORKS ON SITE, IF IN DOUBT - ASK. THIS DRAWING IS COPYRIGHT.

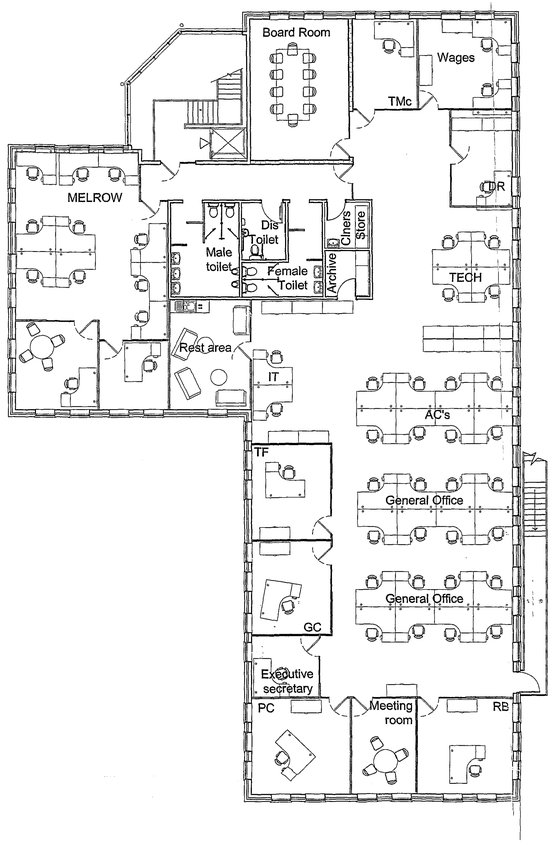

First Floor Plan

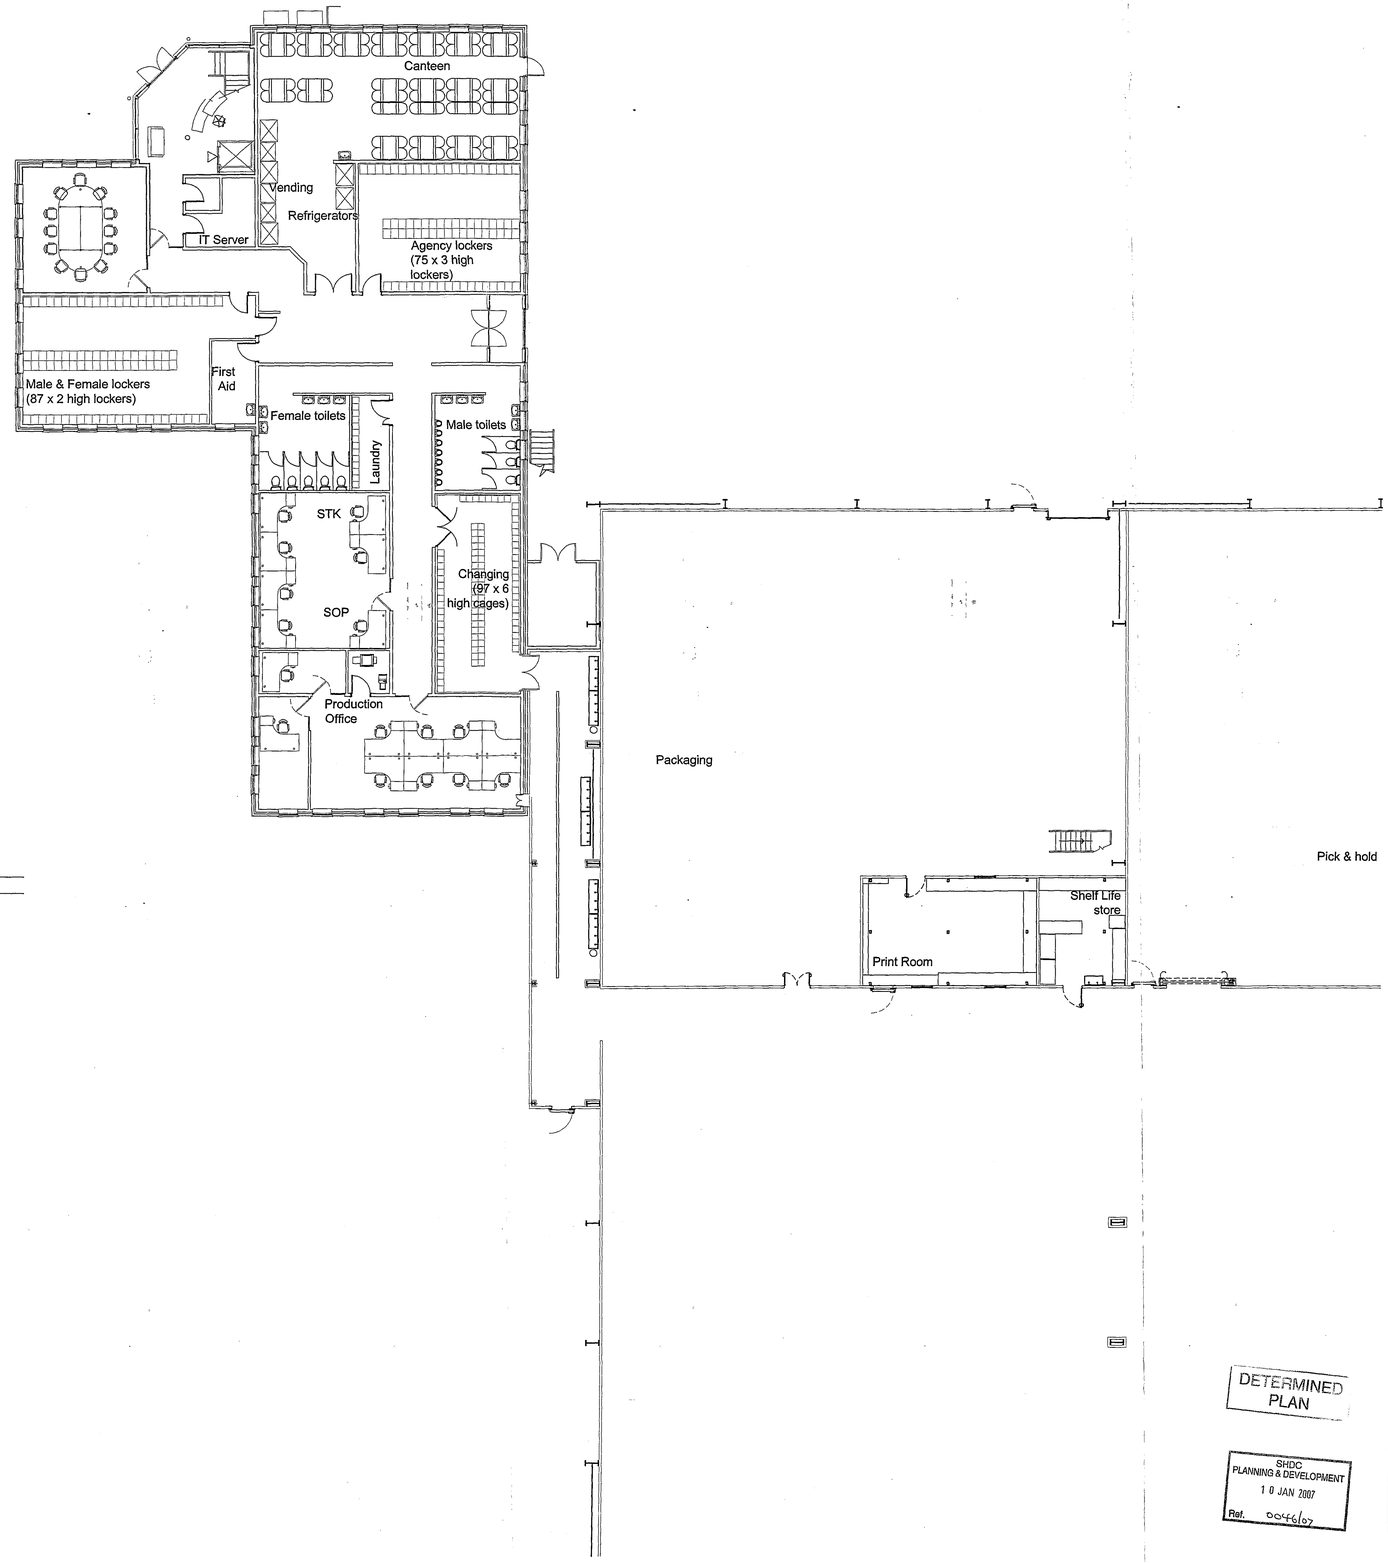

Ground Floor Plan

DETERMINED PLAN

SHDC PLANNING & DEVELOPMENT 10 JAN 2007 Ref. 0044/07

Revision	Amendments	Initials	Date

The **Martin** Design Partnership
Architectural Services

Client Address: World Wide Fruit Ltd.	**Project Address:** World Wide Fruit Ltd, Wardentree Lane Pinchbeck Spalding Lincs PE11
Project No: 0072/WWF/06	**Drawn By:** asm
Drawing No: 204	**Revision:**
Date: December 2006	**Scale:** 1:100
Drawing Title: Office Floor Plans	
Issue Type: PLANNING	

Office Nine, Leatherline House Business Centre, 71 Narrow Lane, Aylestone, Leicester, LE2 8NA. Tel: 0116 2832833 Fax: 0116 2832834

This drawing has been created in autoCAD - If in doubt ask

Defined scale set at A0 only