


NO DIMENSIONS TO BE SCALED FROM THIS DRAWING, ALL DIMENSIONS TO BE CHECKED ON SITE. ANY DISCREPANCIES WITH THE DRAWINGS TO BE REPORTED AND CLARIFIED PRIOR TO COMMENCING WORKS ON SITE, IF IN DOUBT – ASK. THIS DRAWING IS COPYRIGHT.

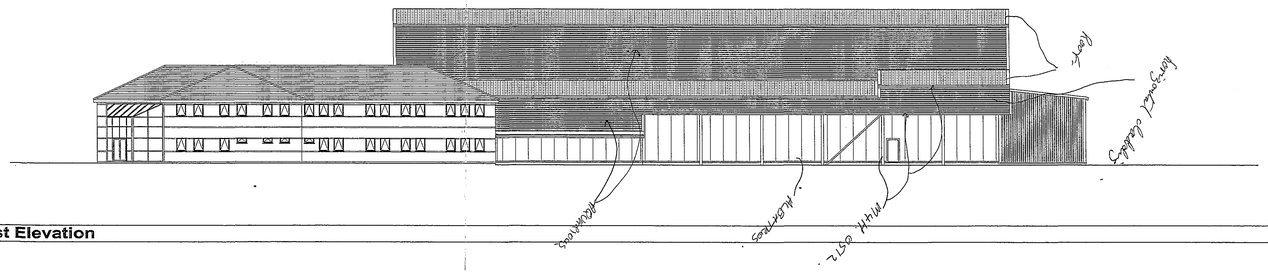


North West Elevation

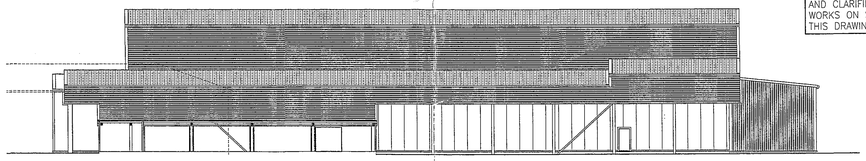


North West Elevation of Main Building with office removed.

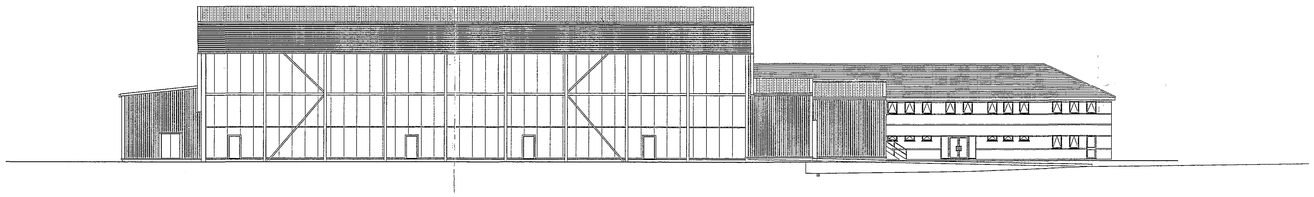


South East Elevation

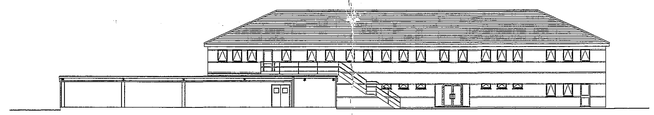


South East Elevation of Office with Main Building removed.

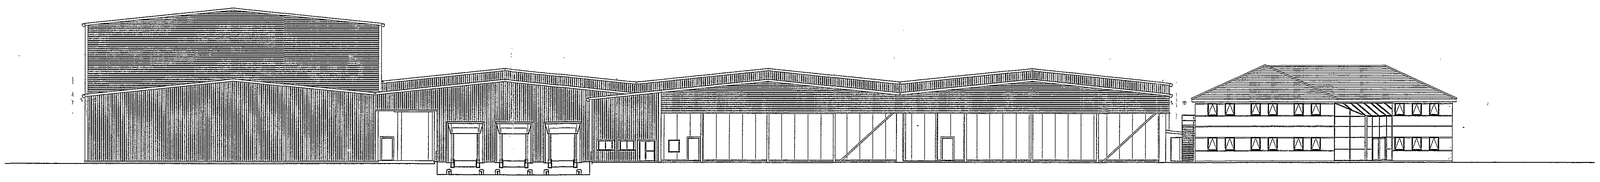


North East Elevation

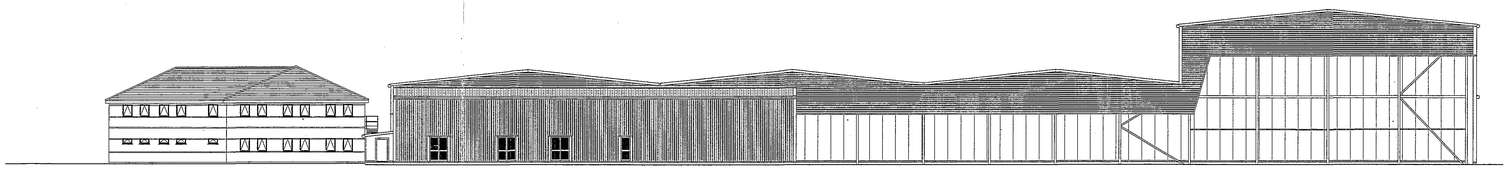

South West Elevation

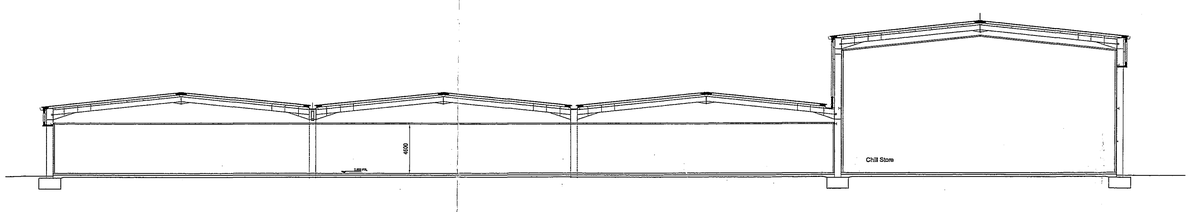

General Cross Section

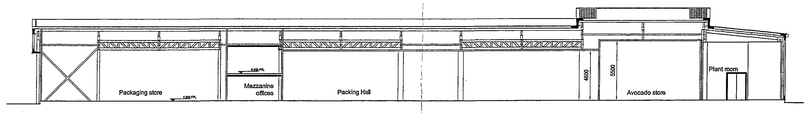

General Longitudinal Section

Materials of construction

Office building.
Walls
Ibstock bricks Cheddar Golden 0611 with stretcher courses of Atlas smooth blue 2249.
Windows, doors & curtain walling Syntha Pulvin M4H 0012 5011 Atlantis colour.
Roof covering
Eternit Thrutone blue black slates.

Main factory building.
Walls
Cladding Eurocład 1000 32 reverse fixed horizontally to the upper levels of the structure.
Corus C38A fixed vertically to areas where cladding reaches to the dpc level.
Both types are to be coloured colourcoat Prisma colour Aquarious 1037.
Trims to the cladding to be colourcoat Prisma colour Atlantis 7057.
Exposed insulated panelling to be HPS200 colour Albatross.
Exposed steel members to be painted Dulux gloss 50BL 08 171 dark blue to match the trims.
Roof
Corus C38A HPS200 colour Albatross.

DETERMINED PLAN

SHDC PLANNING & DEVELOPMENT 10 JAN 2007 Ref. 0046/07

Revision	Amendments	Initials	Date

The **Martin** Design Partnership
Architectural Services

Client Address: World Wide Fruit Ltd. River House 27-29 Stour Street Canterbury Kent CT1 2PA	**Project Address:** World Wide Fruit Ltd, Wardentree Lane Pinchbeck Spalding Lincs PE11
Project No: 0072/WWF/06	**Drawn By:** asm
Drawing No: 205	**Revision:**
Date: December 2006	**Scale:** 1:200
Drawing Title: Elevations & Sections	
Issue Type: PLANNING	

Office Nine, Leatherline House Business Centre, 71 Narrow Lane, Aylestone, Leicester, LE2 8NA. Tel: 0116 2832833 Fax: 0116 2832834

This drawing has been created in autoCAD - If in doubt ask

Defined scale set at A0 only