

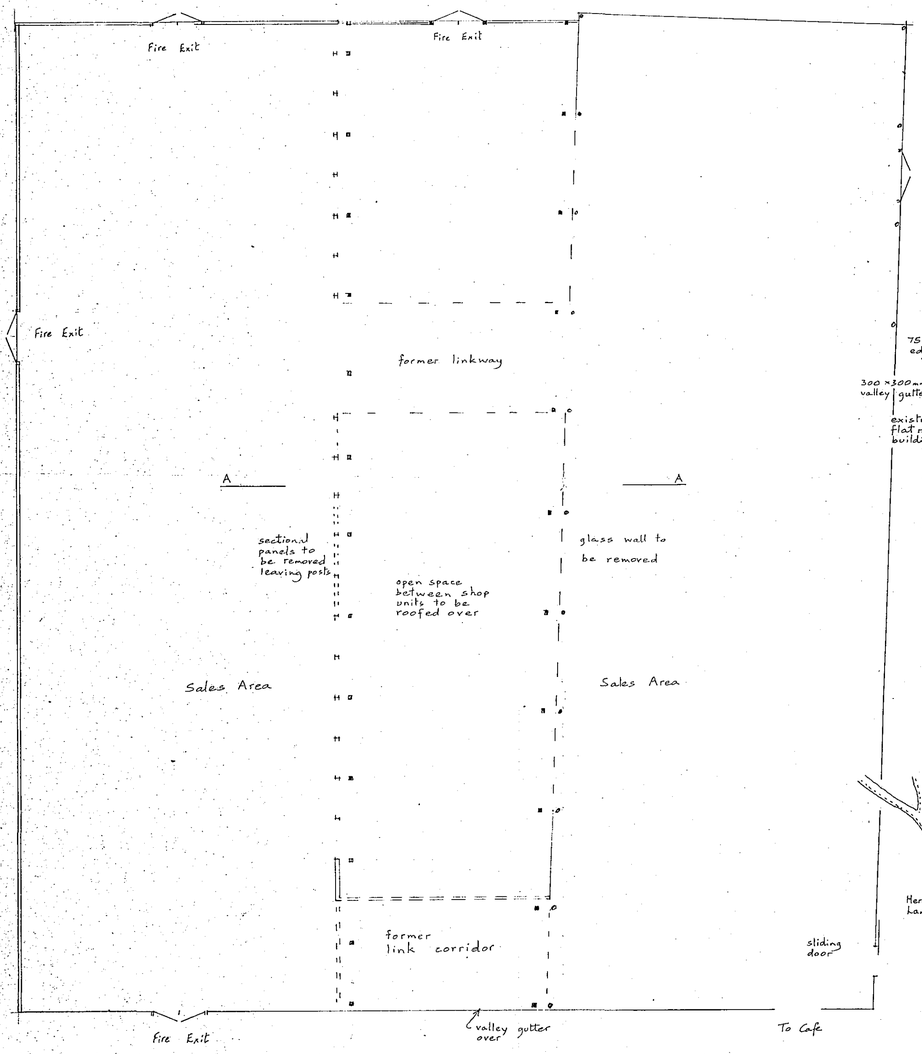



PLAN

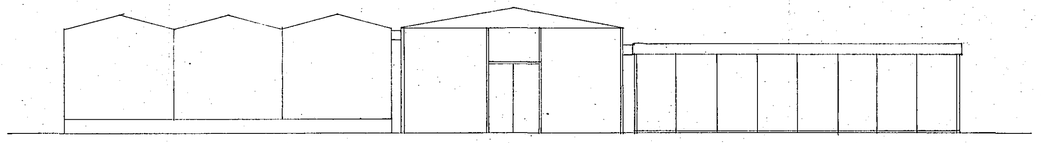


Rear Elevation

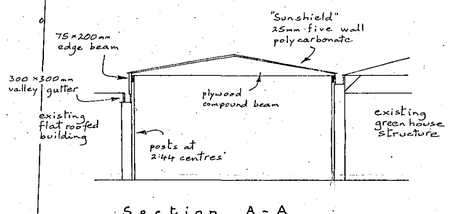

Section A-A

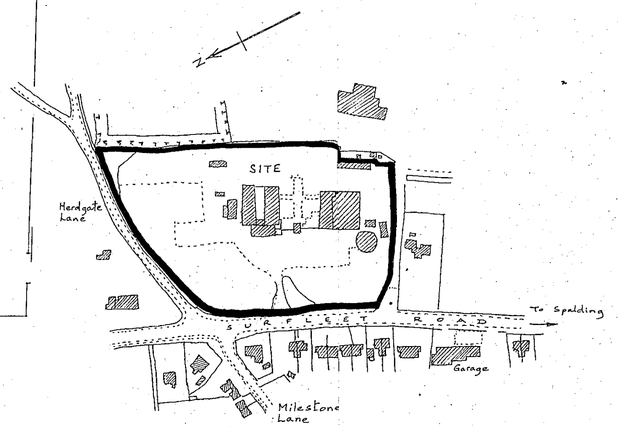

Location scale 1:2500
O.S. Map TF 2426

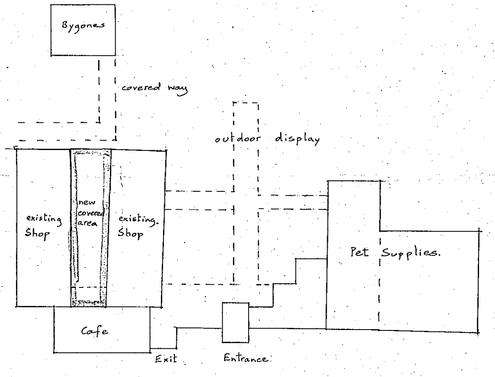

Site Plan
Scale 1:500

SHDC
Planning & Development
18 JAN 2005
Ref: 0055/05

Birchgrove Garden Centre Ltd.,
Surfleet Road,
PINCHBECK, Spalding

DETERMINED PLAN

Written dimensions to be used in preference to scaled, and all measurements to be verified by checking on site.	Scale 1:100
Local Authority Ref. Planning	Drawing No. 230110
Building Regulations	Date Jan. 2005

A. ROFFE
BUILDING DESIGN & PLANS
1, Green Lane,
SPALDING, Lincs. PE11 2YB
Tel: 01775-723 680 ©