


DO NOT SCALE FROM THIS DRAWING
THE CONTRACTOR IS TO CHECK ALL DIMENSIONS ON SITE AND REPORT DISCREPANCIES TO THE ARCHITECT
THIS DRAWING IS COPYRIGHT

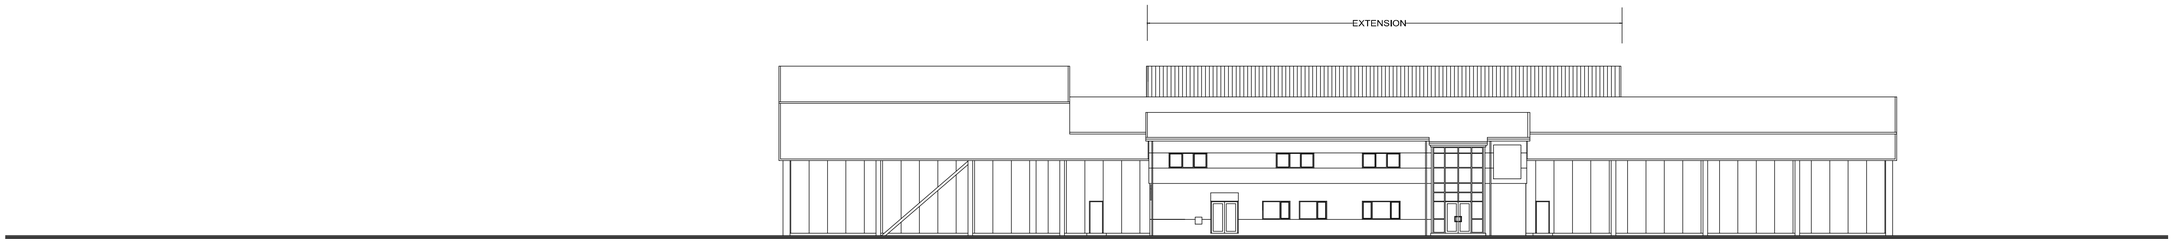


PROPOSED NORTH ELEVATION

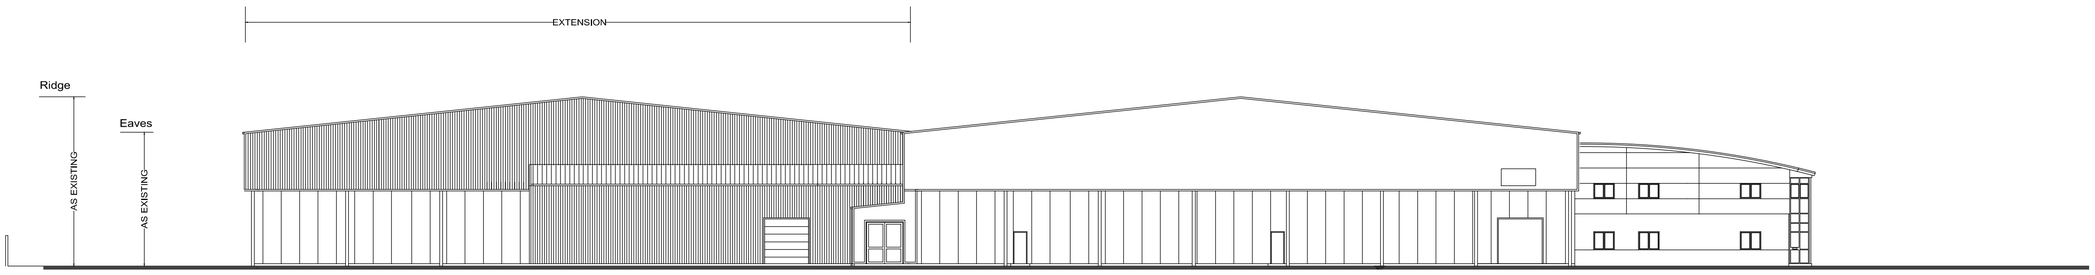

PROPOSED EAST ELEVATION

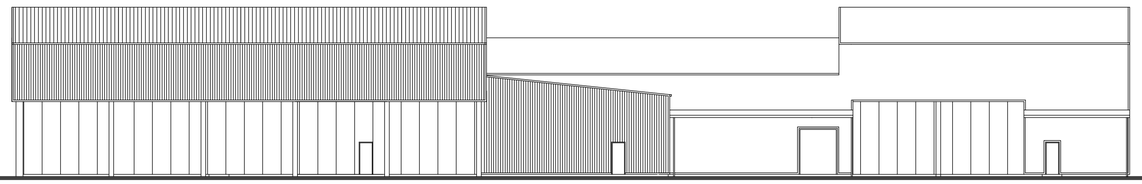

PROPOSED SOUTH ELEVATION

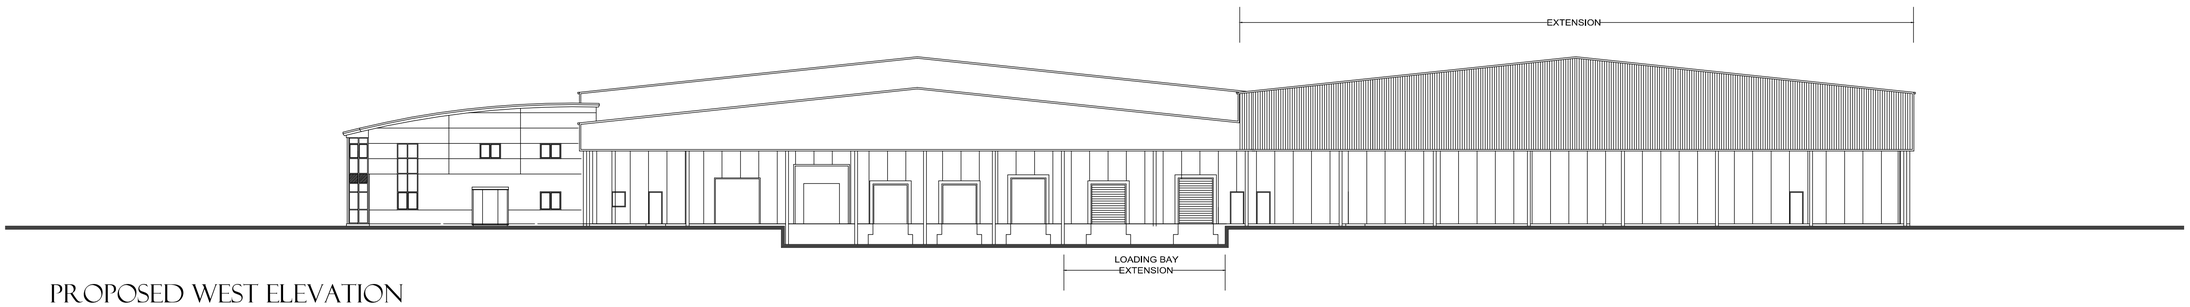

PROPOSED WEST ELEVATION

FINISHES

All to match existing

SCALE BAR — METRES

ORIGINAL	08/01/16	TG	FIRST ISSUE	LRD
issue	date	drawn	notes	check

ARCTICA
ARCHITECTURE • PROCESS • COST & PROJECT MANAGEMENT

Telephone 01780 482200 Fax 01780 480716
freshthinking@arctica.co.uk

PROJECT

TOTAL WORLDFRESH CHILLED STORE EXTENSION

DRAWING

PROPOSED ELEVATIONS

A1 SCALE 1:200 A3 SCALE 1:400

JOB 15-63

NUMBER PL005

REV -