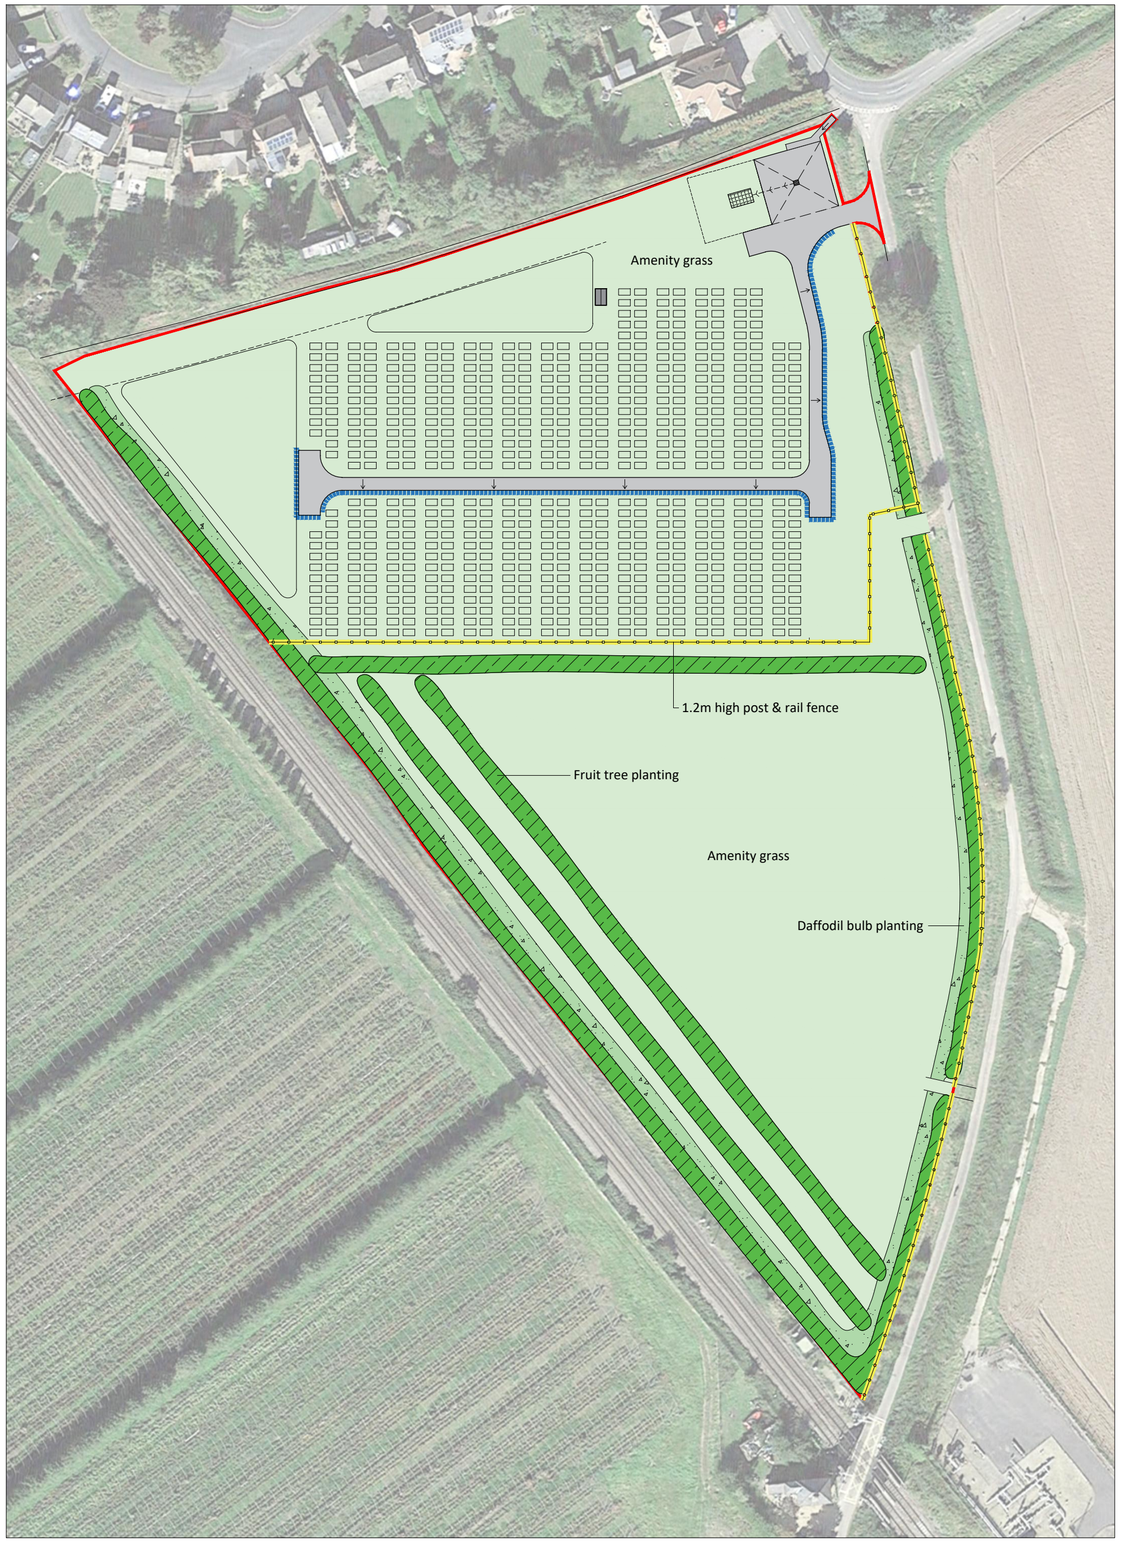



0 10 20 30 40 50m

1.1000

Footpath connection
Tarmac footpath to connect car park to existing footway on Pennytoft Lane

Fall towards car park (surface water to gully drain)

Edge of existing footway

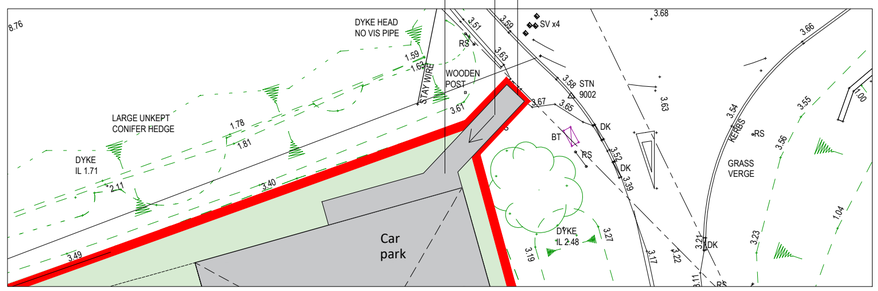

0 2 4 6 8 10m

1.250



0 5 10 15 20 25m

1.500

Notes

Copyright
© Robert Doughty Consultancy Limited.
All rights described in the Copyright, Designs and Patents Act 1988 have been asserted.

Dimensions
All dimensions shown are for the purposes of obtaining the relevant planning permission only.

CDM 2015
This drawing is for illustrative purposes and/or obtaining the relevant planning permission only. It should not be used for construction and accordingly, risk identification under the Construction (Design & Management) Regulations 2015 has not been undertaken.

KEY

Proposed fruit tree planting
Quantity: 210 individual trees
Planted in linear rows at 4m centres
Species:
Plum, Apple, Cherry, Green Gage & Pear

Proposed bulb planting
Quantity: 2 tonnes
Planted in a 1-2m wide corridor around the site perimeter
Species:
Daffodil

Roadside filter drain
Trench filled with gravel wrapped in a non woven geotextile membrane.
Trench to be covered with topsoil and laid to grass.

N

Rev	Description	Date
A	Minor filter drain revision	18.01.24

rdc
Robert Doughty Consultancy

32 High Street, Helpringham
Sleaford, Lincolnshire, NG34 0RA

Tel: 01529 421646
Email: admin@rdc-landplan.co.uk
Web: www.rdc-landplan.co.uk

Client
Pinchbeck Parish Council

Project
Proposed Cemetery
Blue Gowt Lane, Pinchbeck

Drawing
Condition compliance site plan

Scale @ A2	Date
As shown	11/01/24

Drawn By	Checked By
WW	LMS

Job Number	Status	Purpose of Issue
1356-3	CC	Condition Compliance

Drawing No.	Rev
1356-3_CC_SP01	A