

Notes
1. All dimensions must be checked on site by the Contractor.
2. Written dimensions to take precedence over scaled dimensions.
3. Drawings to be used inconjunction with specification and any Structural Engineers and/or manufacturers written information




PROPOSED SIDE ELEVATION
SCALE 1:50

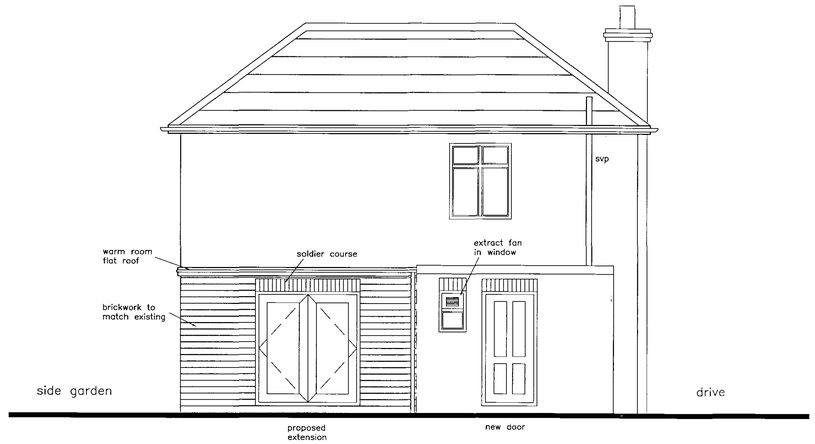

PROPOSED REAR ELEVATION
SCALE 1:50

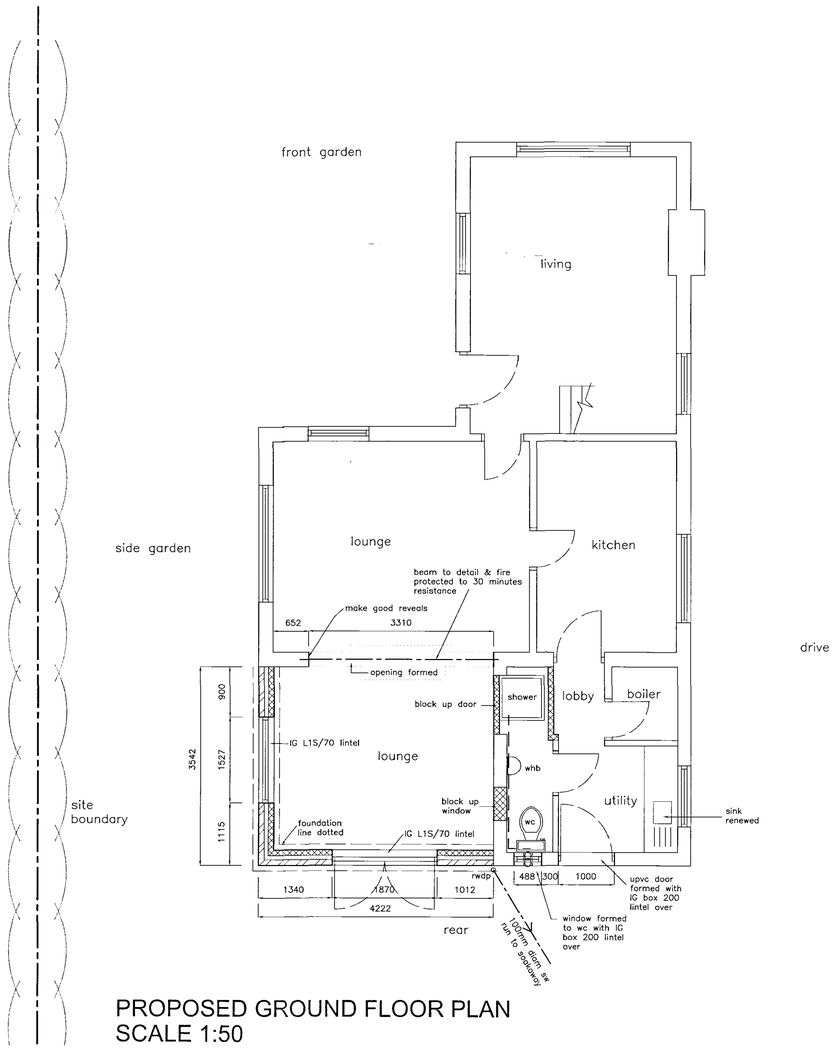

PROPOSED GROUND FLOOR PLAN
SCALE 1:50

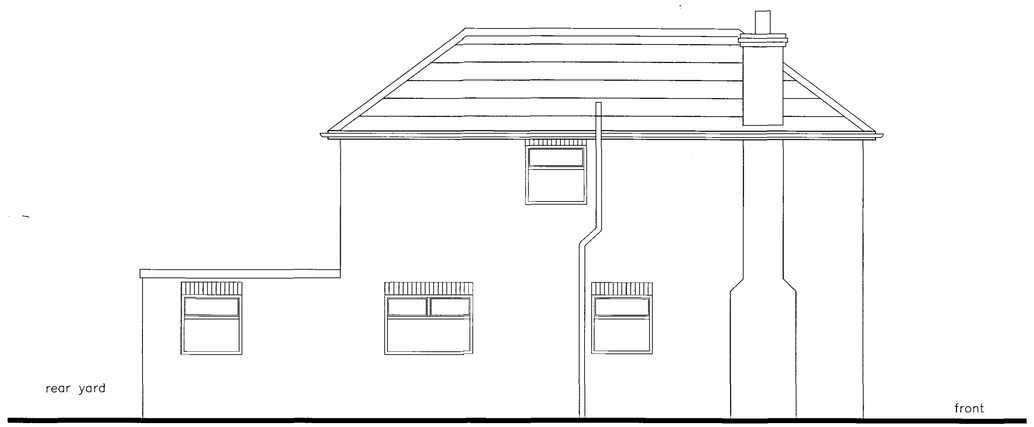

PROPOSED ~~REAR~~ SIDE ELEVATION
SCALE 1:50

0065/06

Revisions	Date	Description
Amendments		

GOODING DESIGN

26 Fane Road Peterborough PE4 6ES
Telephone 01733 324065

PROJECT
PROPOSED EXTENSION TO BRODICK, NORTHGATE ROAD, PINCHBECK

DRAWING NUMBER: 291205/02
REVISION:

DRAWING TITLE
PROPOSED PLAN & ELEVATIONS

SCALE			TENDER ONLY	
1:50	SKETCH PLAN		CONSTRUCTION	
DATE	DETAIL DESIGN	●	" AS-BUILT "	
DEC 05				

DETERMINED
PLAN