
Notes
1. All dimensions must be checked on site by the Contractor.
2. Written dimensions to take precedence over scaled dimensions.
3. Drawings to be used inconjunction with specification and any Structural Engineers and/or manufacturers written information




EXISTING FRONT ELEVATION
SCALE 1:50




EXISTING SIDE ELEVATION
SCALE 1:50

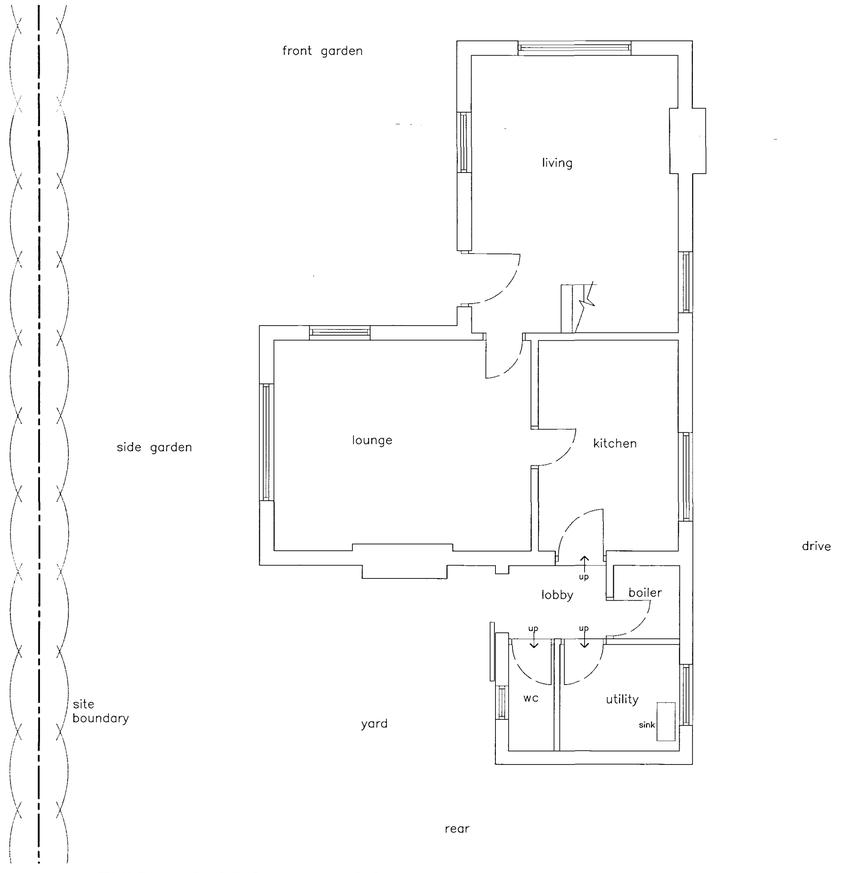

EXISTING GROUND FLOOR PLAN
SCALE 1:50

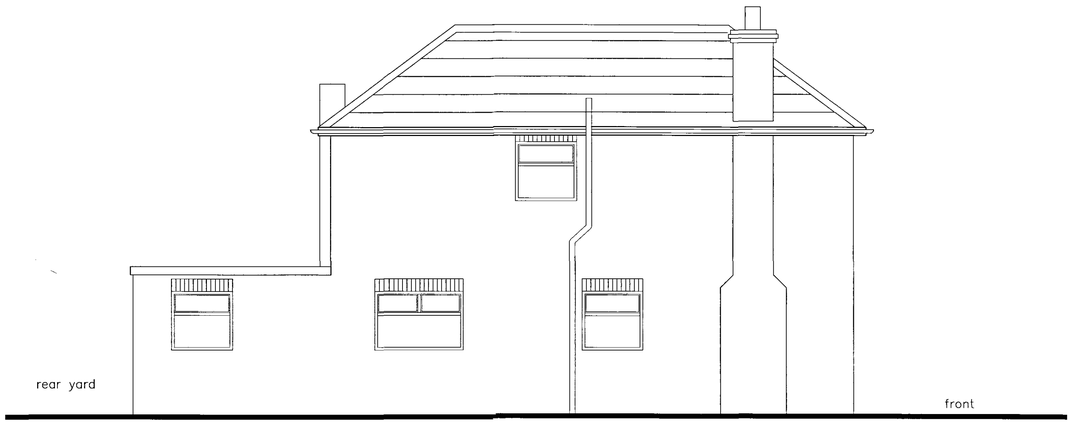

EXISTING SIDE ELEVATION
SCALE 1:50

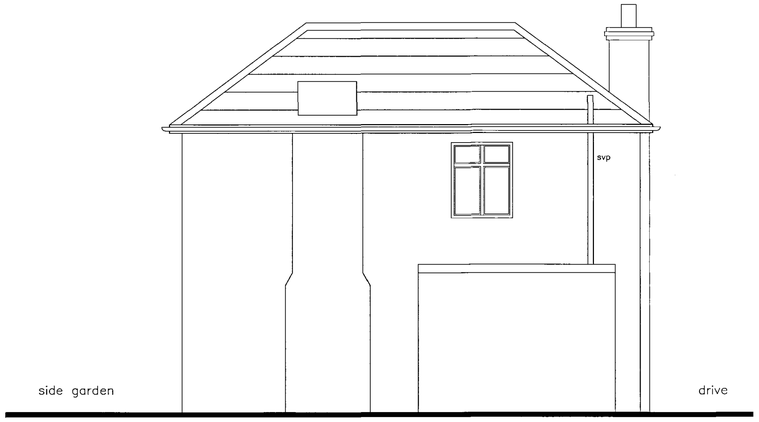

EXISTING REAR ELEVATION
SCALE 1:50

0065/06

Revisions	Date	Description
Amendments		

GOODING DESIGN
26 Fane Road Peterborough PE4 6ES
Telephone 01733 324065

PROJECT
PROPOSED EXTENSION TO BRODICK, NORTHGATE ROAD, PINCHBECK

DRAWING NUMBER	REVISION
291205/01	

DRAWING TITLE
EXISTING PLANS & EXISTING ELEVATIONS

SCALE			TENDER ONLY	
1:50	SKETCH PLAN		CONSTRUCTION	
DATE	DETAIL DESIGN	●	* AS-BUILT *	
DEC 05				

DETERMINED PLAN