



Existing South Elevation
Scale 1:200

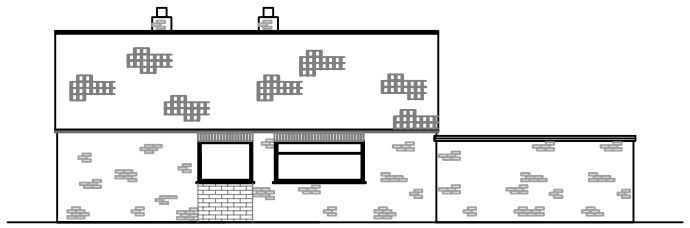


Existing East Elevation
Scale 1:200




Existing North Elevation
Scale 1:200

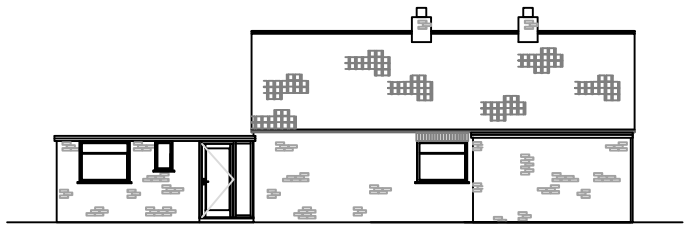

Existing West Elevation
Scale 1:200

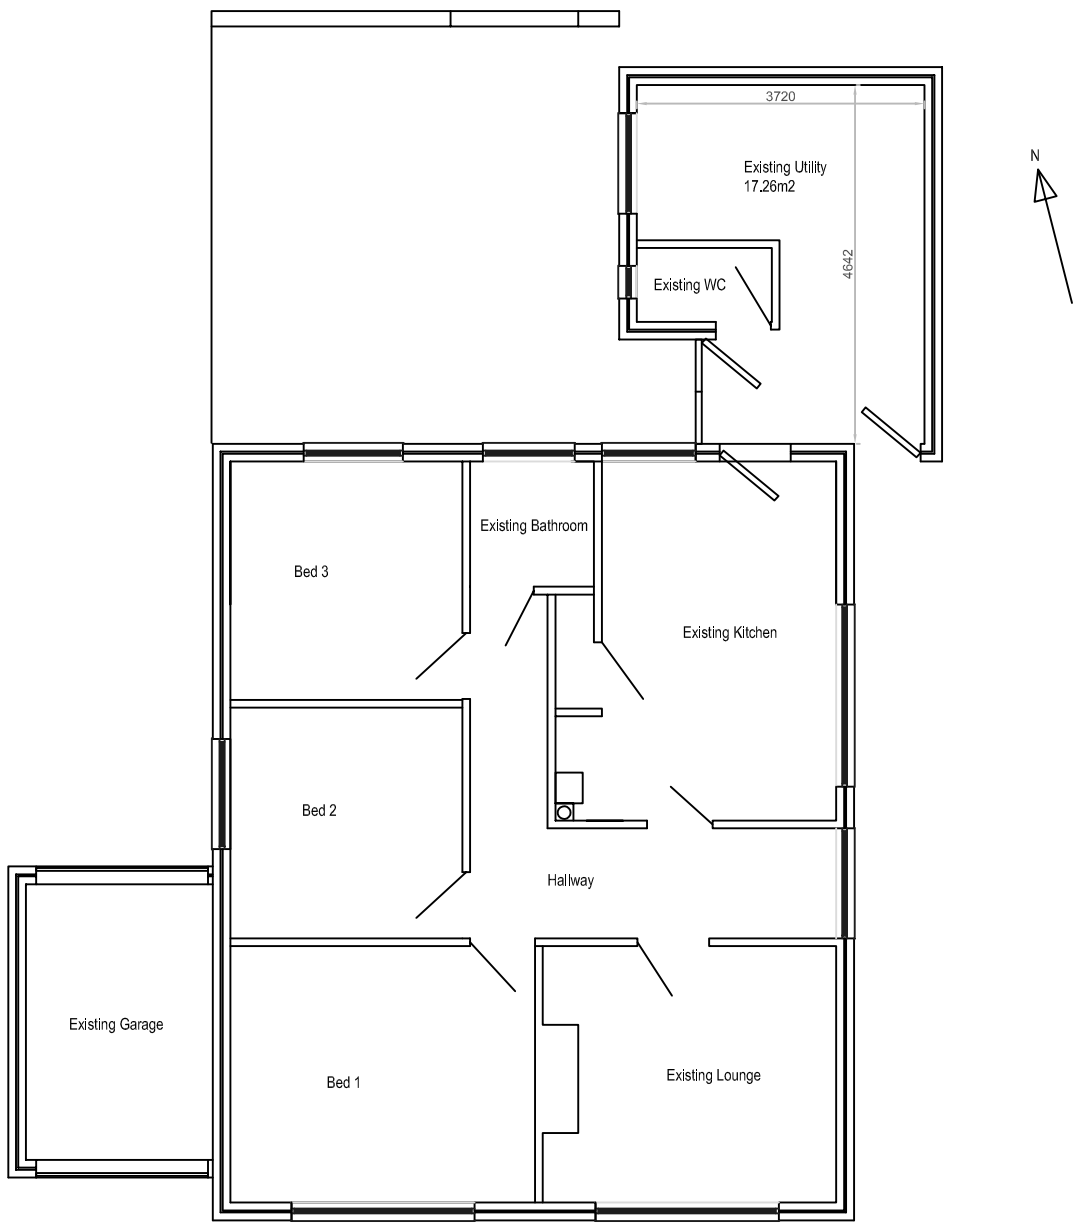


Existing Floor Plan
1:100

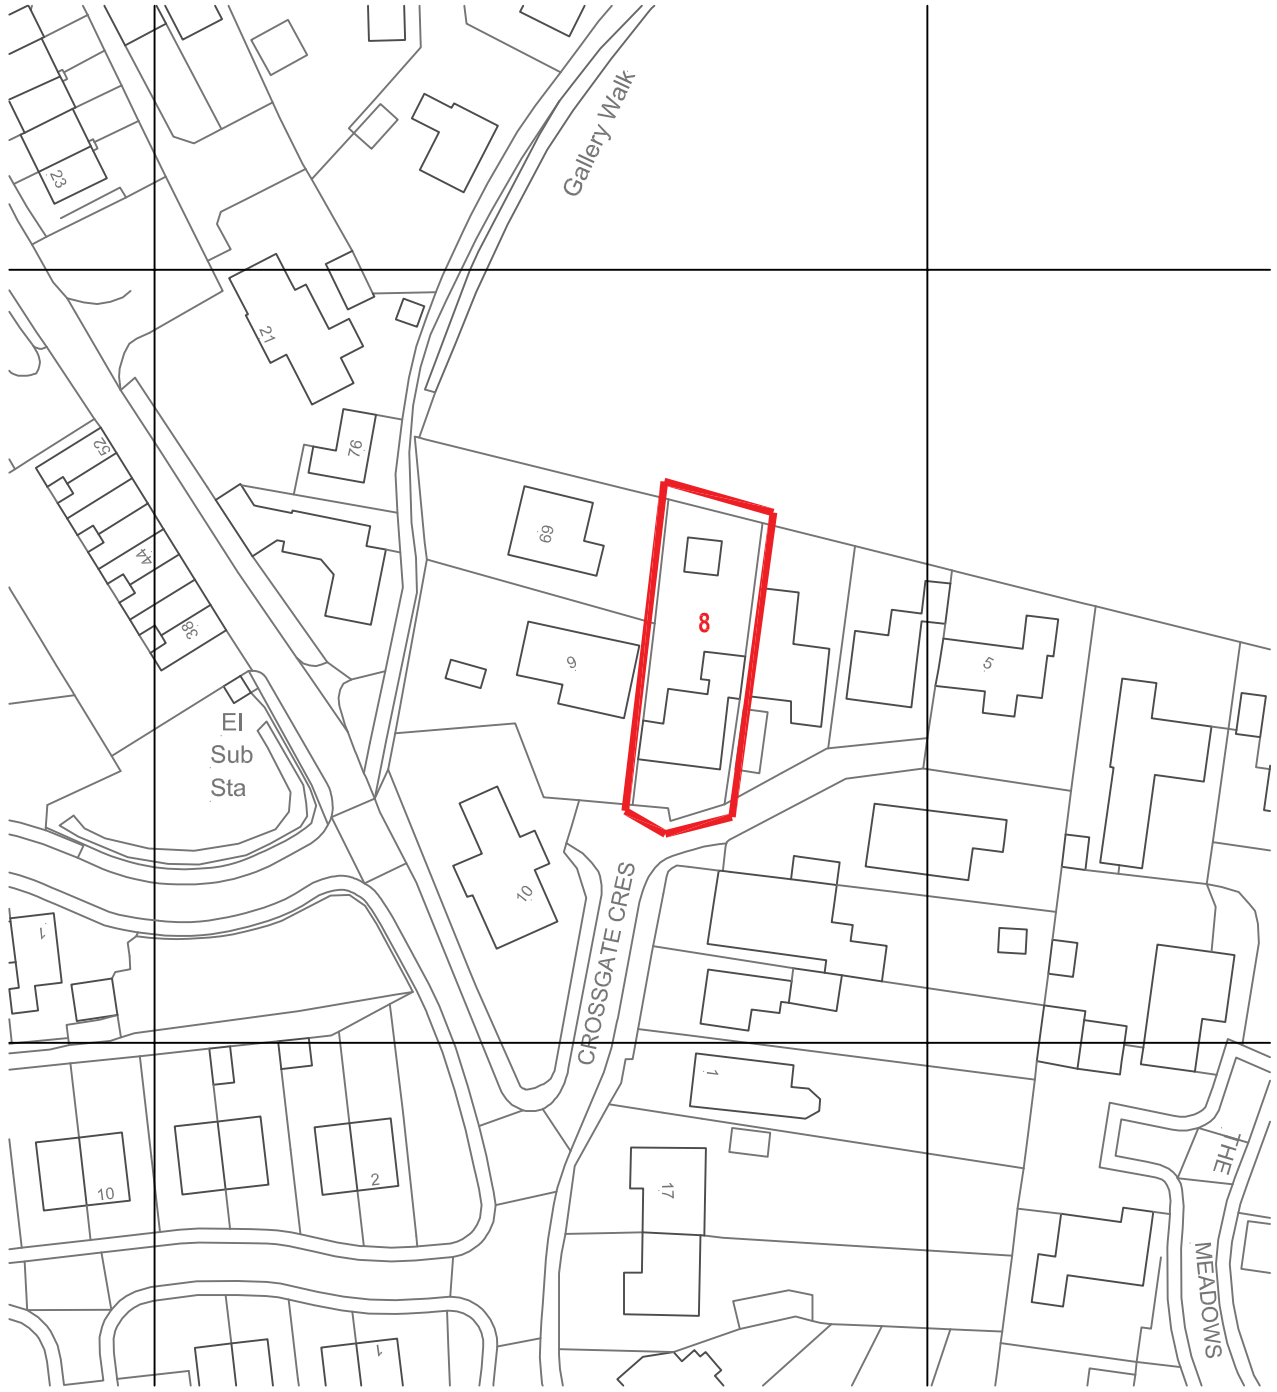


Site Location Plan
1:1250

Notes :

| Rev | Date | Notes |
|---|---|---|

**Drawing Status :**
PLANNING AUTHORITY APPROVAL


KMG DESIGN & MANAGEMENT LTD
66 West Elloe Avenue
Spalding
Lincs
PE11 2BJ

07885 251464

kerrie@kmgdesignandmanagement.co.uk
www.kmgdesignandmanagement.co.uk


**Client :** Mr Brian Elliot

**Project :** Alterations & Extension to No. 8 Crossgate Crescent, Pinchbeck

**Drawing Title :**
Site Plan, Existing Elevations & Floor Plan

**Contract No. :** A099

**Drawn By :** KMG | **Date :** 26.01.21

**Drawing Number :** A099-PL-001 | **Revision :**