
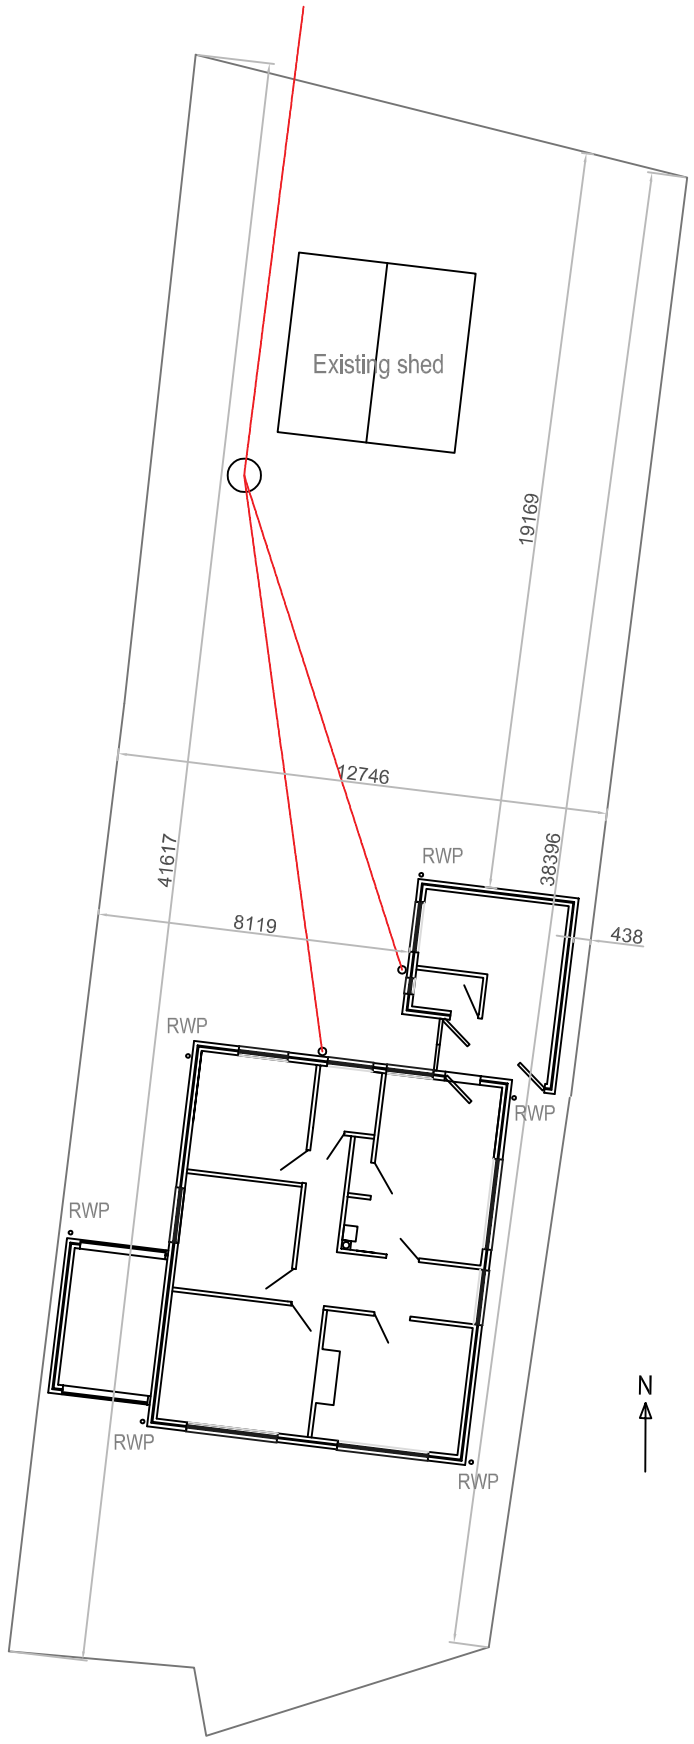


Existing Drainage Plan
Scale 1.200

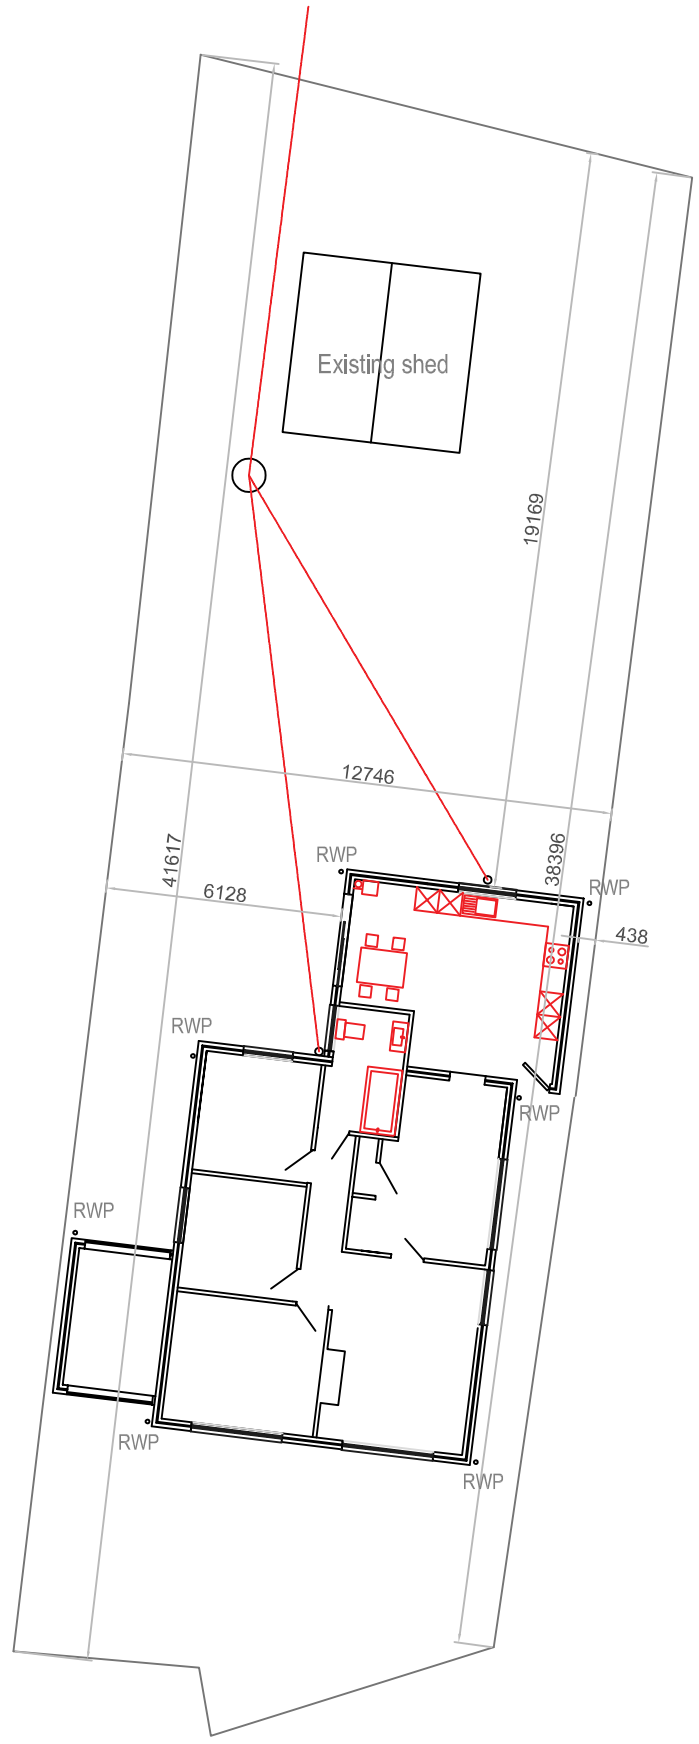

Proposed Drainage Plan
Scale 1.200

Notes :

Existing manhole cover located near shed at rear of garden. Existing drainage route to be utilised for extended bathroom. New drainage route required to repositioned kitchen sink.

Rev	Date	Notes
A	28.01.22	Dims & scale added

Drawing Status :
PLANNING AUTHORITY APPROVAL

KMG DESIGN & MANAGEMENT LTD
66 West Elloe Avenue
Spalding
Lincs
PE11 2BJ

07885 251464

kerrie@kmgdesignandmanagement.co.uk
www.kmgdesignandmanagement.co.uk

Client : Mr Brian Elliot

Project : Alterations & Extension to No. 8 Crossgate Crescent, Pinchbeck

Drawing Title :
Drainage Plans, Existing & Proposed

Contract No. : A099

Drawn By : KMG **Date :** 26.01.21

Drawing Number : A099-PL-003 **Revision :** A