


West Elevation | North Elevation | South Elevation | East Elevation

**Elevations** Scale 1:100



**Plan** Scale 1:50

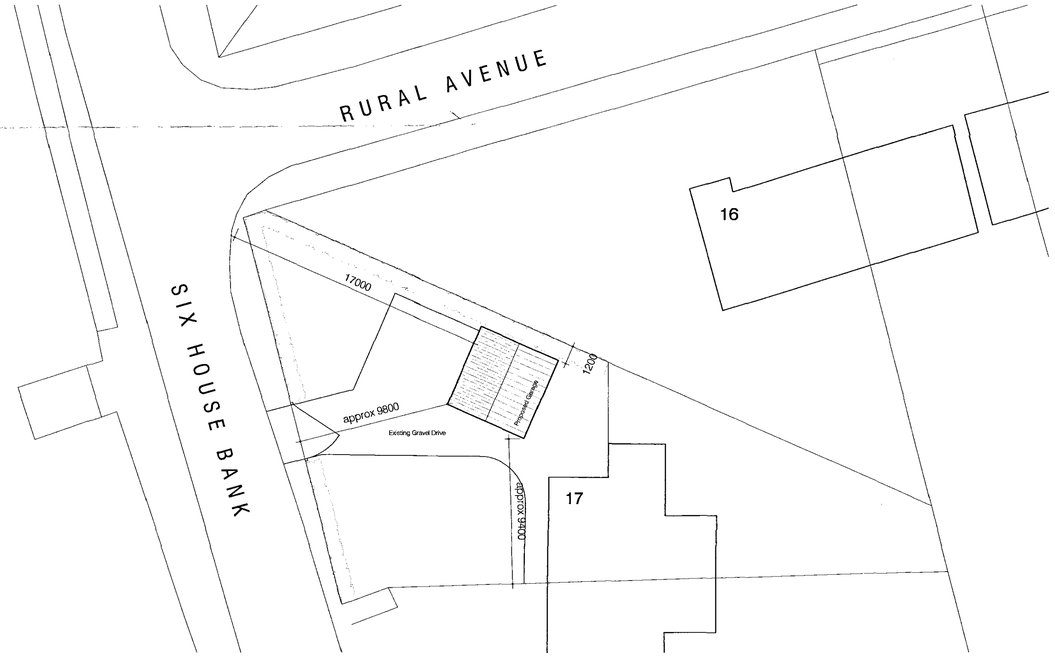


**Site Plan** Scale 1:1200

DO NOT SCALE FROM THIS DRAWING

THE GENERAL CONTRACTOR IS TO CHECK ALL DIMENSIONS ON SITE AND REPORT ANY DISCREPENCIES TO THE SUPERVISING OFFICER.

ALL DIMENSIONS ARE SHOWN IN 'mm' UNLESS OTHERWISE STATED.

NOTES:

10 MAR 2006
0084/06

AMENDED PLAN
Ref. A1

| Revisions | | |
|---|---|---|
| Suffix | Date | Amendments |
| A | 8.3.06 | Position of garage moved closer to dwelling |

The Design Partnership

The Design Partnership (Ely) Ltd.
100 High Street, Chatteris
Cambridgeshire PE16 6NN

Tel: 01354 693111
Fax: 01354 694672

Job Title

Proposed Double Garage
17 Six House Bank, Pinchbeck,Spalding

Drawing Title

PLANS & ELEVATIONS

| Date | Scale | Drwn | Dwg. No. | Rev. |
|---|---|---|---|---|
| Nov 05 | as shown | pd | 01 | A |

The Design Partnership© 2005